



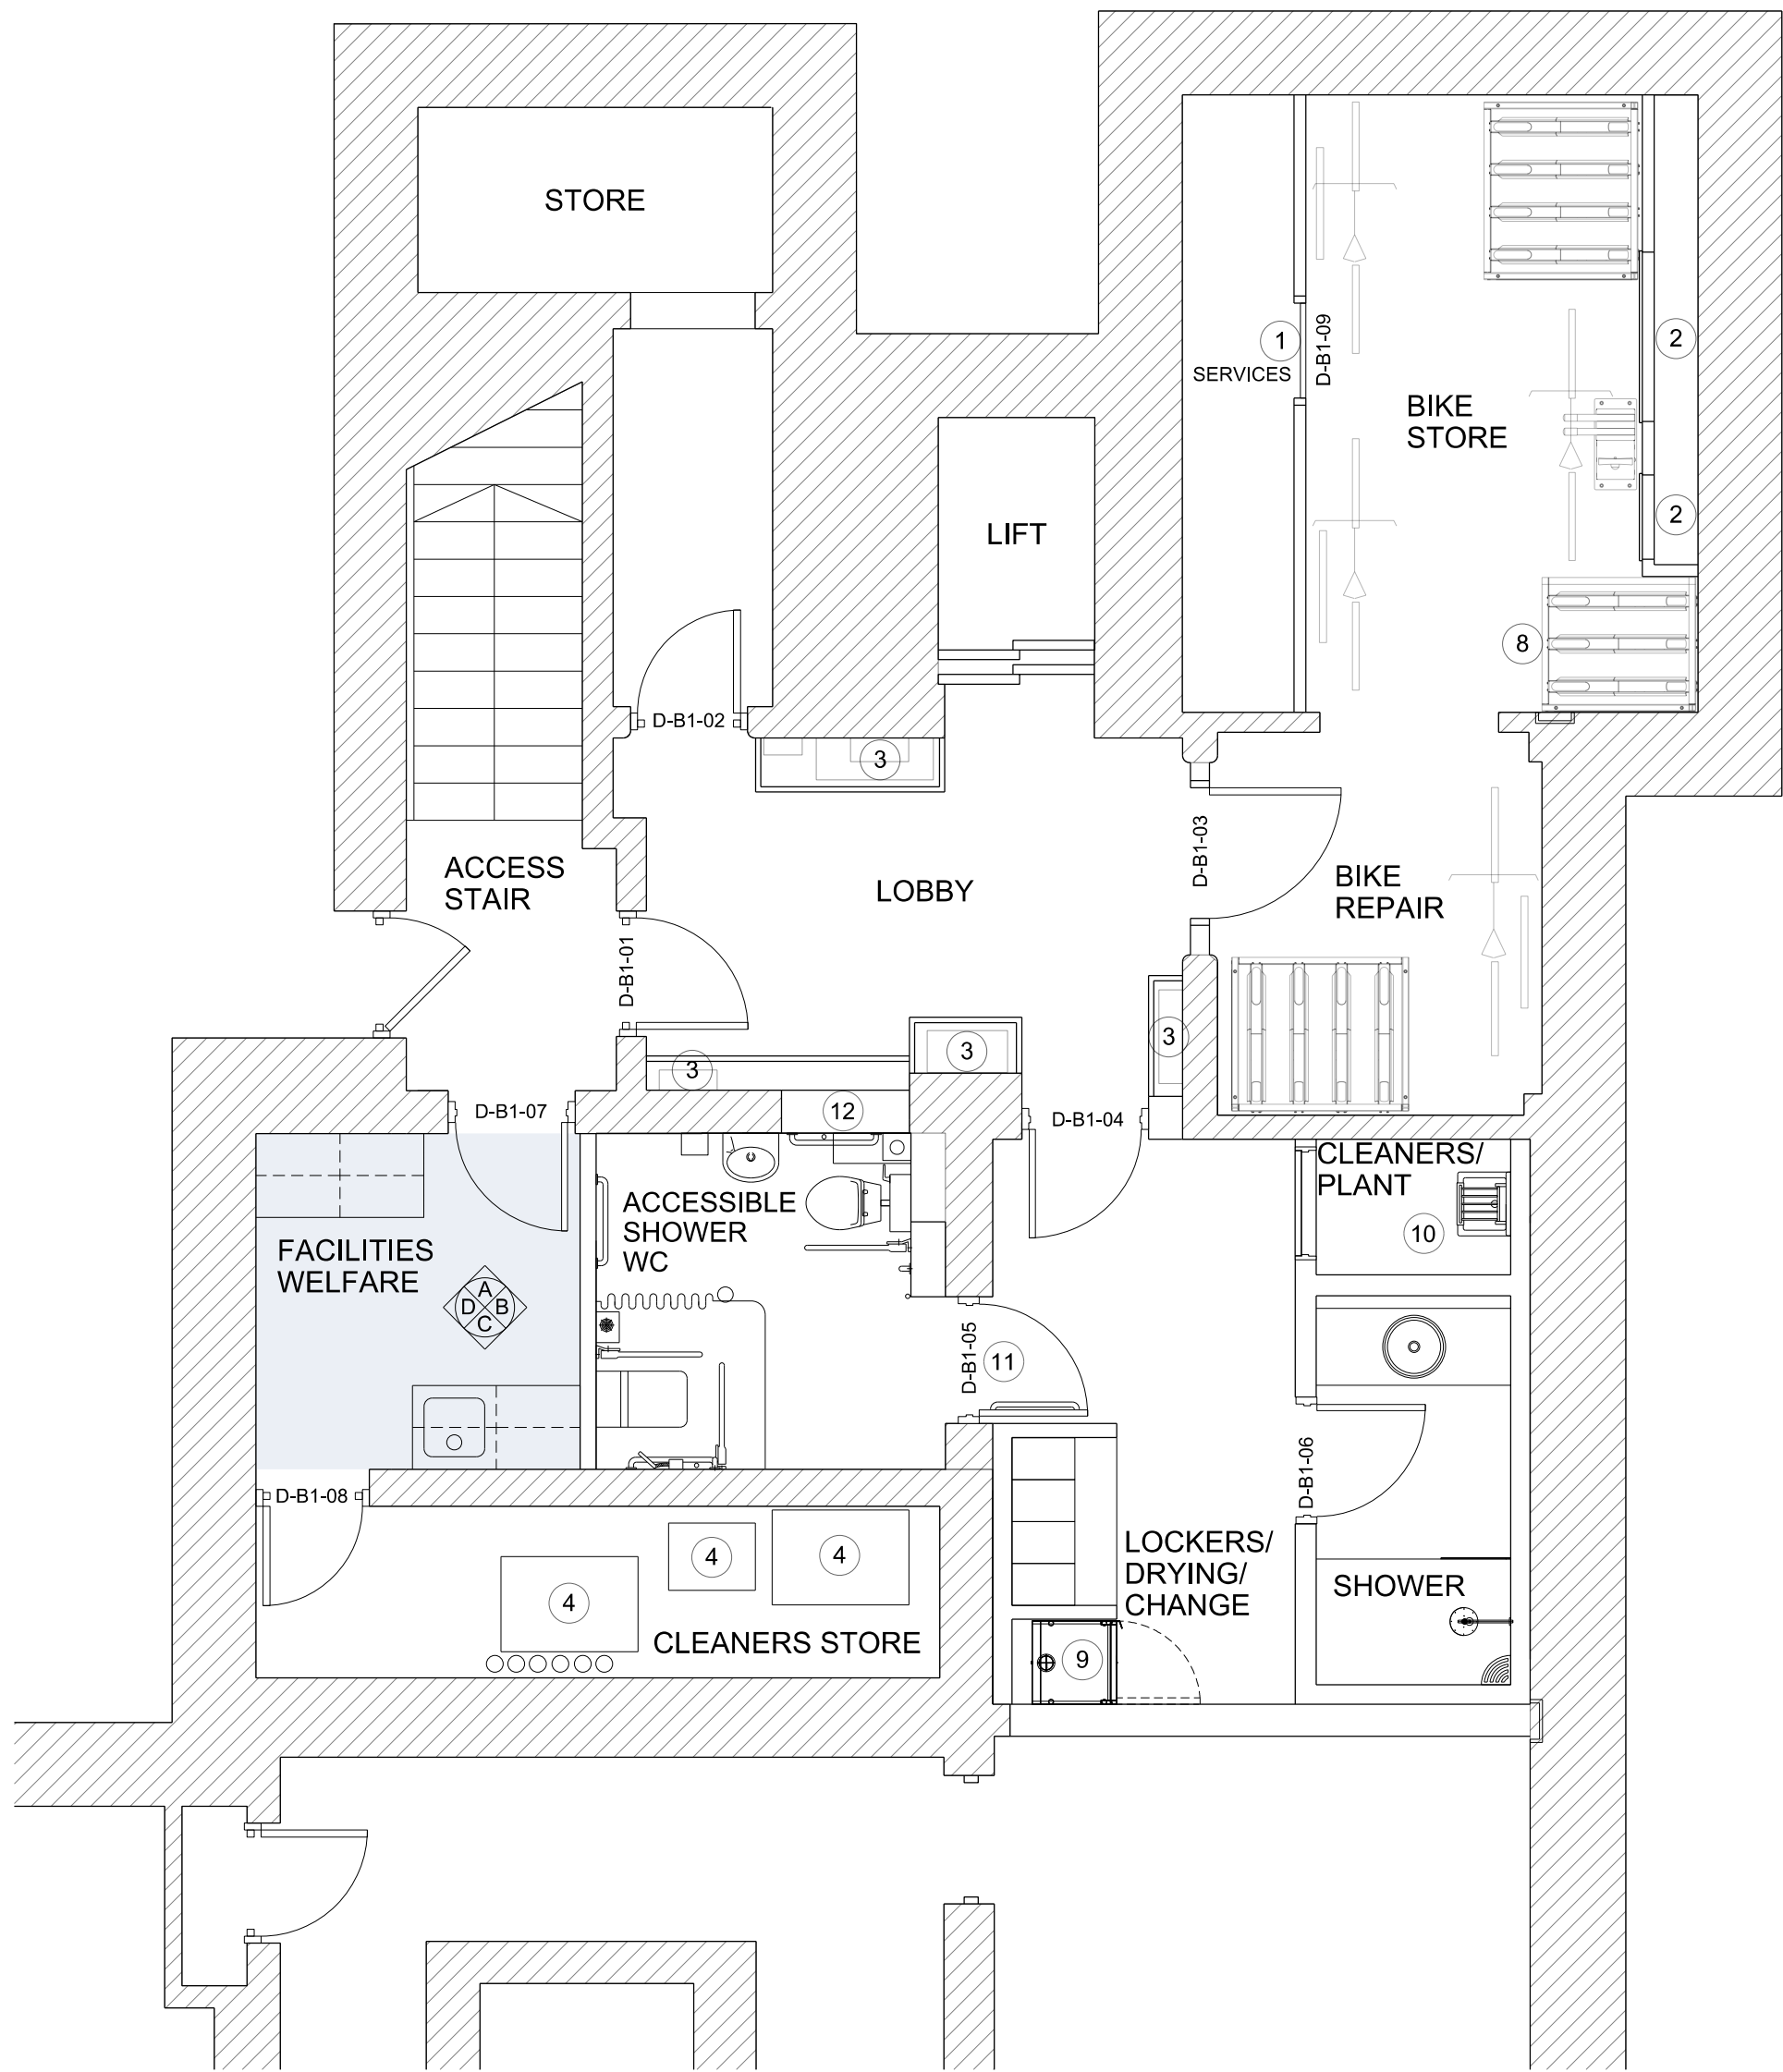


PROPOSED GA PLAN


EXISTING CHANGING ROOM / KITCHEN

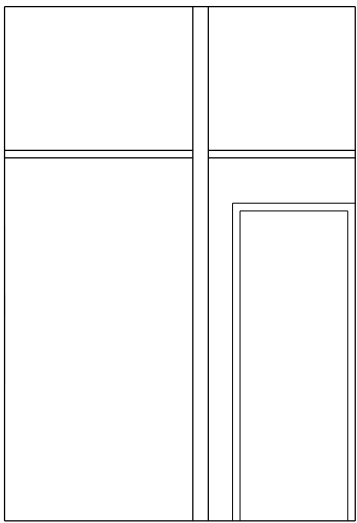


ELEVATION A

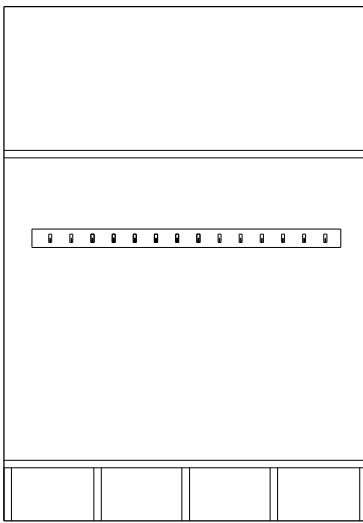

ELEVATION B

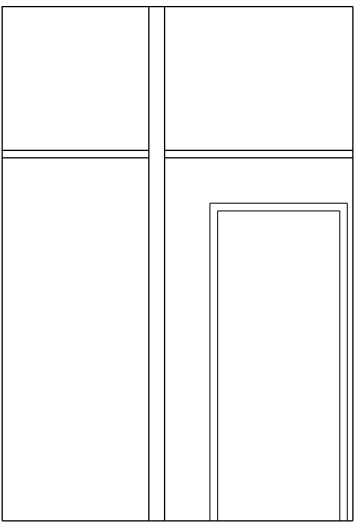


ELEVATION C

 


ELEVATION D


PROPOSED FACILITIES WELFARE ROOM

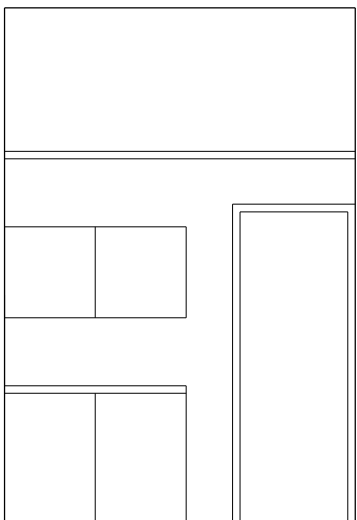


ELEVATION A

 

ELEVATION B

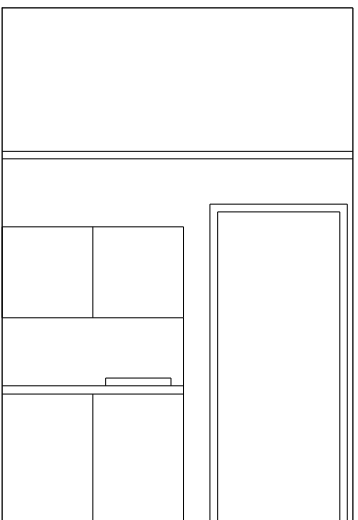

ELEVATION C

 


ELEVATION D

NOTES / REVISION
REV A - 16/08/2024
Coordination update

BASEMENT GA PLAN KEY

- 1 SERVICES ACCESS DOOR
- 2 MEP ACCESS HATCH
- 3 ENCLOSED MEP WITH ACCESS HATCH
- 4 REPLACED UTILITY ACCESS HATCHES
- 5 SUSPENDE METAL MESH CEILING SYSTEM
- 6 PLASTERBOARD CEILING
- 7 MF SUSPENDE CEILING SYSTEM
- 8 MODIFIED BIKE RACK TO FIT WITHIN RECESS
- 9 ELECTRIC DRYING CABINET
- 10 CLEANERS SINK
- 11 NEW DOOR OPENING
- 12 EXISTING DOOR TO BE INFILLED

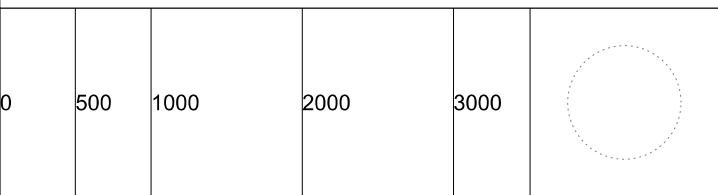

PROJECT ROYAL LONDON HOUSE, DEANSGATE, MACHESTER			
CLIENT AM ALPHA			
TITLE PROPOSED BASEMENT FACILITIES WELFARE ROOM			
SCALE 1:50@A1 1:25@A3		DATE AUGUST 2024	
JOB No 1573	DWG No AL[05]0500	REV A	
ISSUE FOR PLANNING			

JB+CO ARCHITECTS
+ DESIGNERS

Jeffrey Bell Architects
3 Cobourg Street
Manchester
M1 3GY