© This drawing is copyright and owned by Studio Lime Ltd.




Elevation A
Scale: 1:100



Elevation B
Scale: 1:100



Elevation C
Scale: 1:100

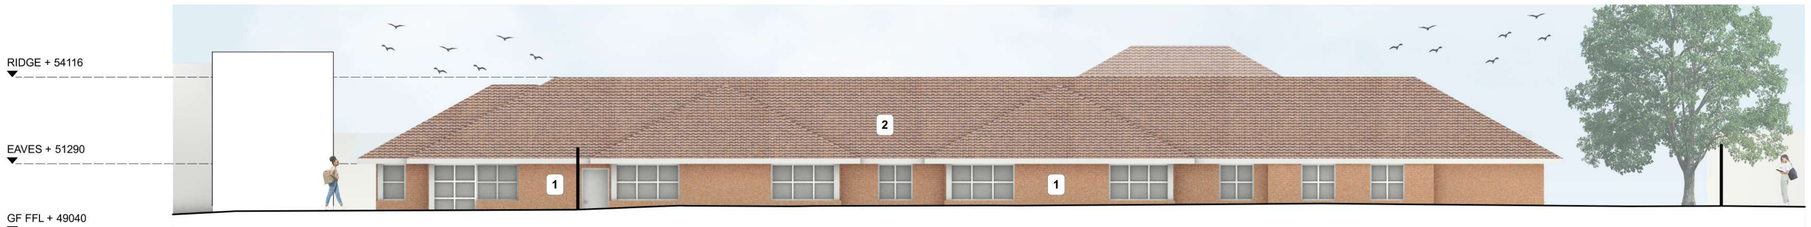


Elevation D
Scale: 1:100

ELEVATIONS KEY

1	Existing Brick
2	Existing clay tiles
3	Existing bin store

KEY PLAN 1:500 @ A1

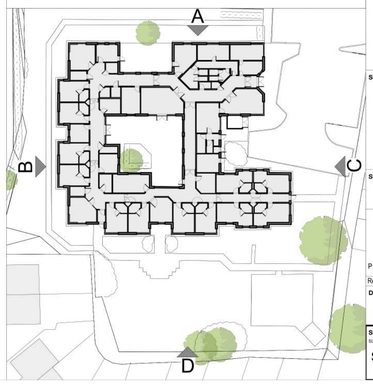

studiolime architects

RIBA Chartered Practice
45 Colston Street,
Bristol,
BS1 5AX
(0117) 304 8308
www.studiolime.co.uk

Project Title
AFG Mill Brook Expansion

Mill Brook, 57 Wastdale Road, Manchester, M23 2RX

Sheet Title
Elevations as Existing

Status
PLANNING ISSUE

Rev.	Date	Initial	Revision Notes
P10	27/09/2024	JS	ISSUED FOR PLANNING

Drawn By:	Checked By:	Scale:
JS	AR	1:100 @ A1

Sheet No. (SL_Project ID_Type_Zone_Number): SL_P23045 _DWG_C_EX30
Rev.: P10