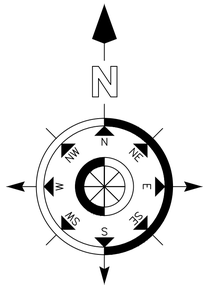

LOCATION PLAN
1:1250 @ A1

PROPOSED SITE PLAN
1:200 @ A1

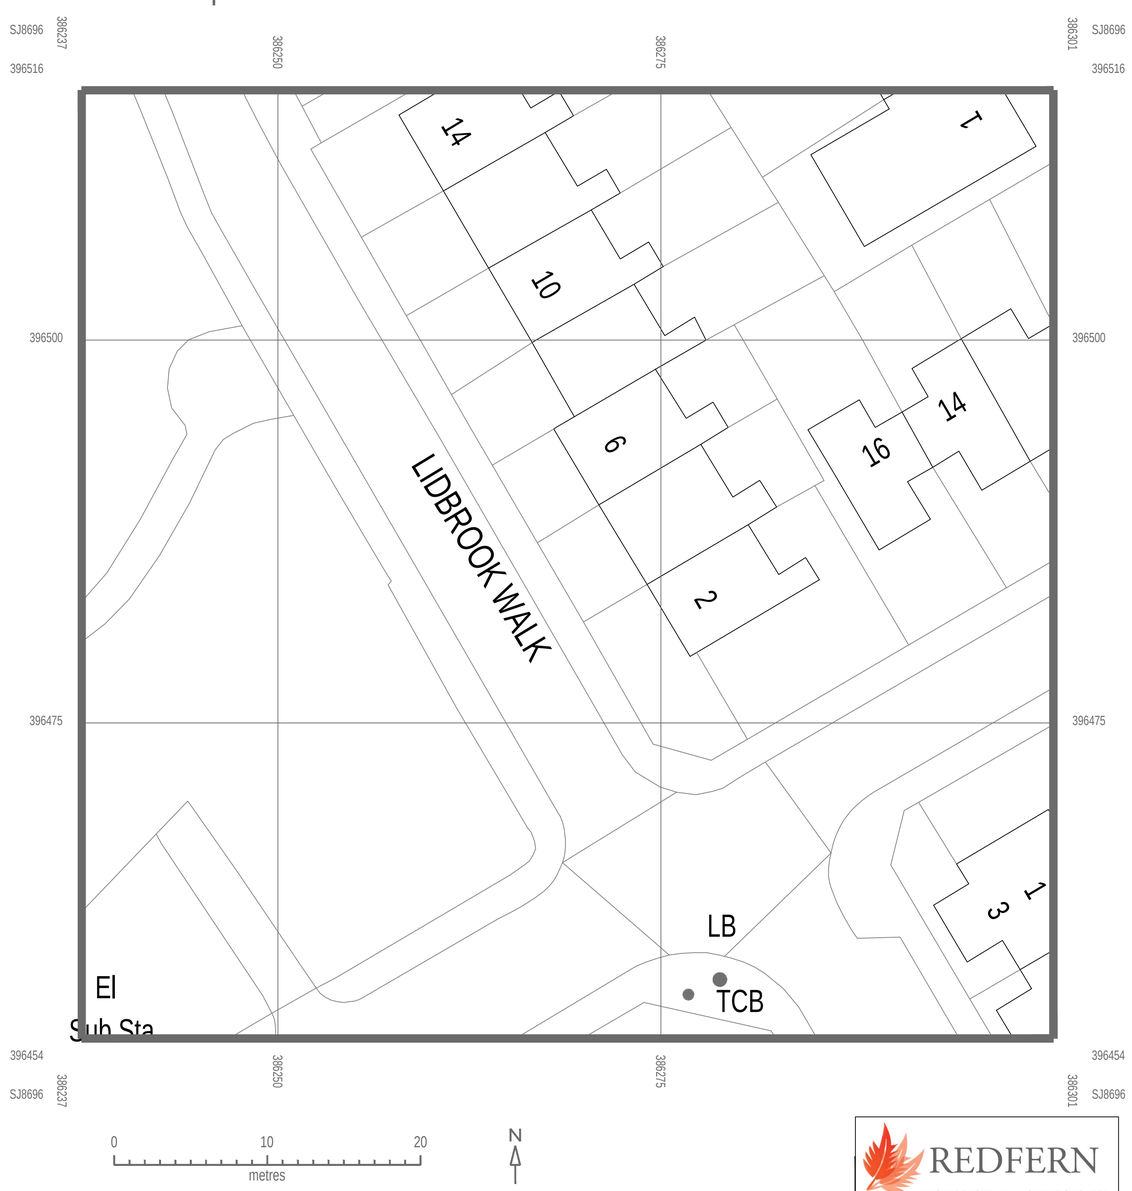

EXISTING SITE PLAN 1:200 @ A1
1:200 @ A1

REDFERN
ARCHITECTURAL SERVICES LTD

DO NOT SCALE FROM THIS DRAWING

DO File Name	PLANNING

for
ShaunaCameron
at
10 Lidbrook walk Manchester M12 4 LN

title
SITE AND LOCATION PLANS

Drawn by: Sergio Ramirez		SJ Redfern-Blair	
Date: sept 2024	Scale: as indicated @ A1	Drawing Number: SK6 24-389-03	Rev:

Redfern Architectural Services Ltd
Canal cottage 27 Manor View Woodley
Stockport Cheshire SK6 1RS
0161 406 6936 077406 21999