


NOTES

DO NOT SCALE FROM THIS DRAWING.
ALL DIMENSIONS TO BE CHECKED ON SITE.
(DRAWINGS MAYBE SCALED FOR LOCAL AUTHORITY & PLANNING PURPOSE ONLY)
COPYRIGHT PROTECTED.




ORIGINAL A1

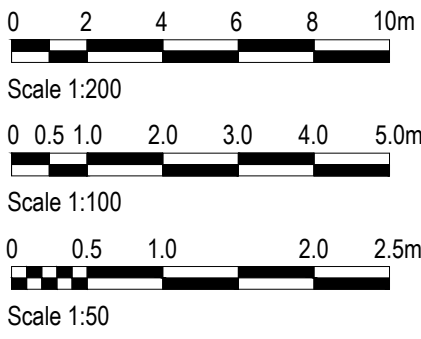

FOR PLANNING
DO NOT USE FOR CONSTRUCTION


CONSULTANT REFERENCES IN DRAWING:

STRUCTURAL - REF/REVISION
CUBIC WORKS: LOUVRES ASSEMBLY
DETAIL R1 15.10.24

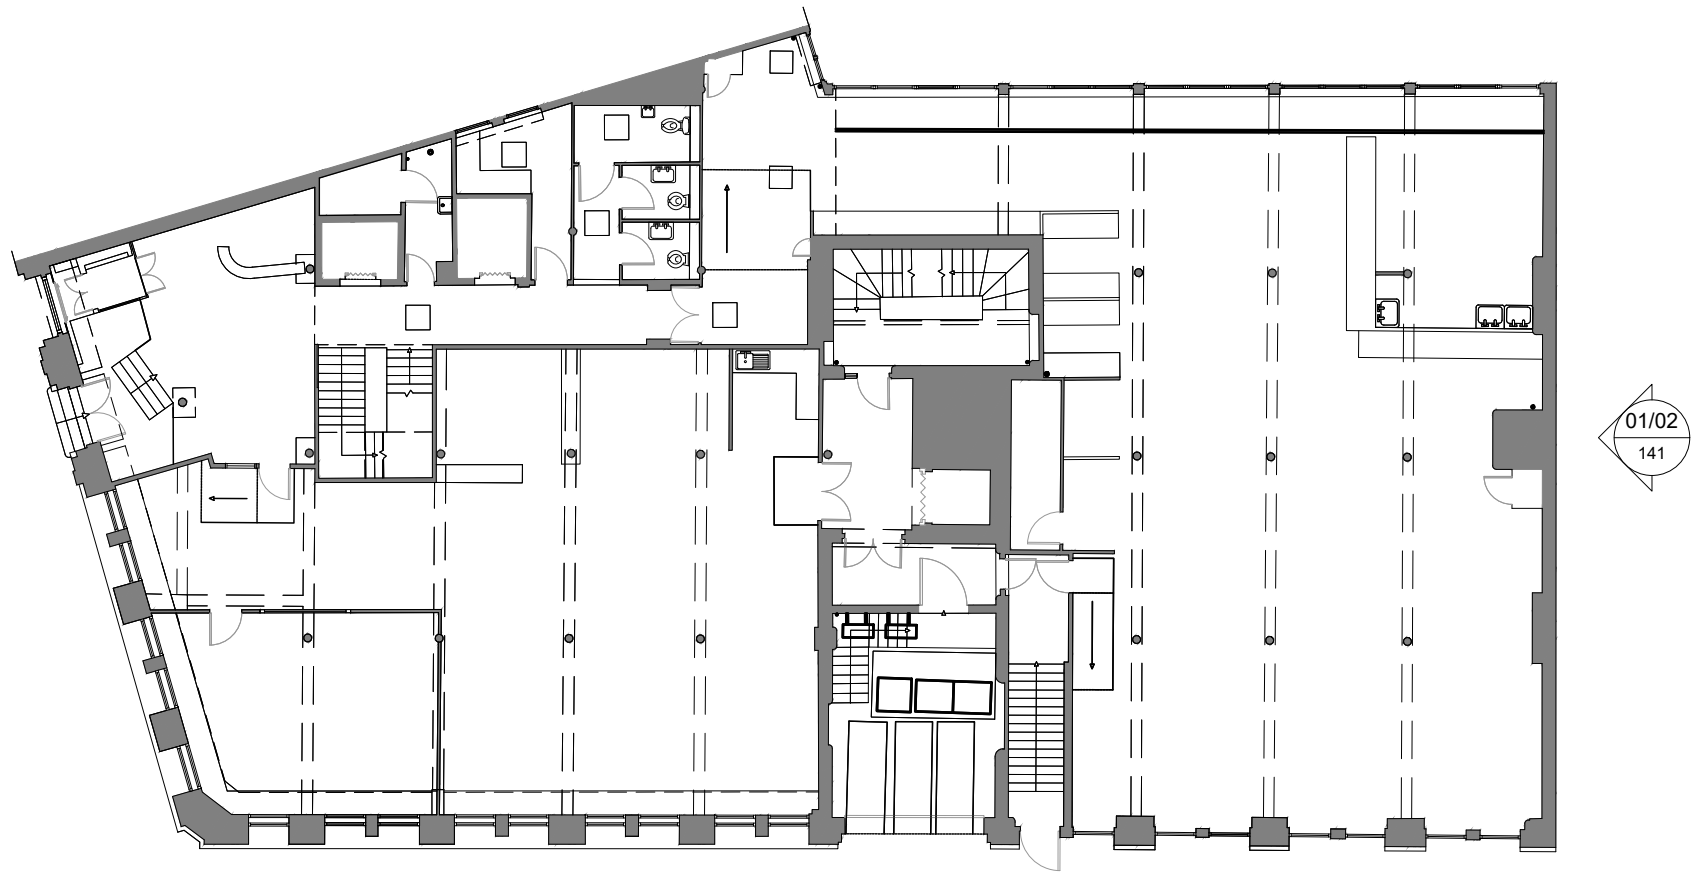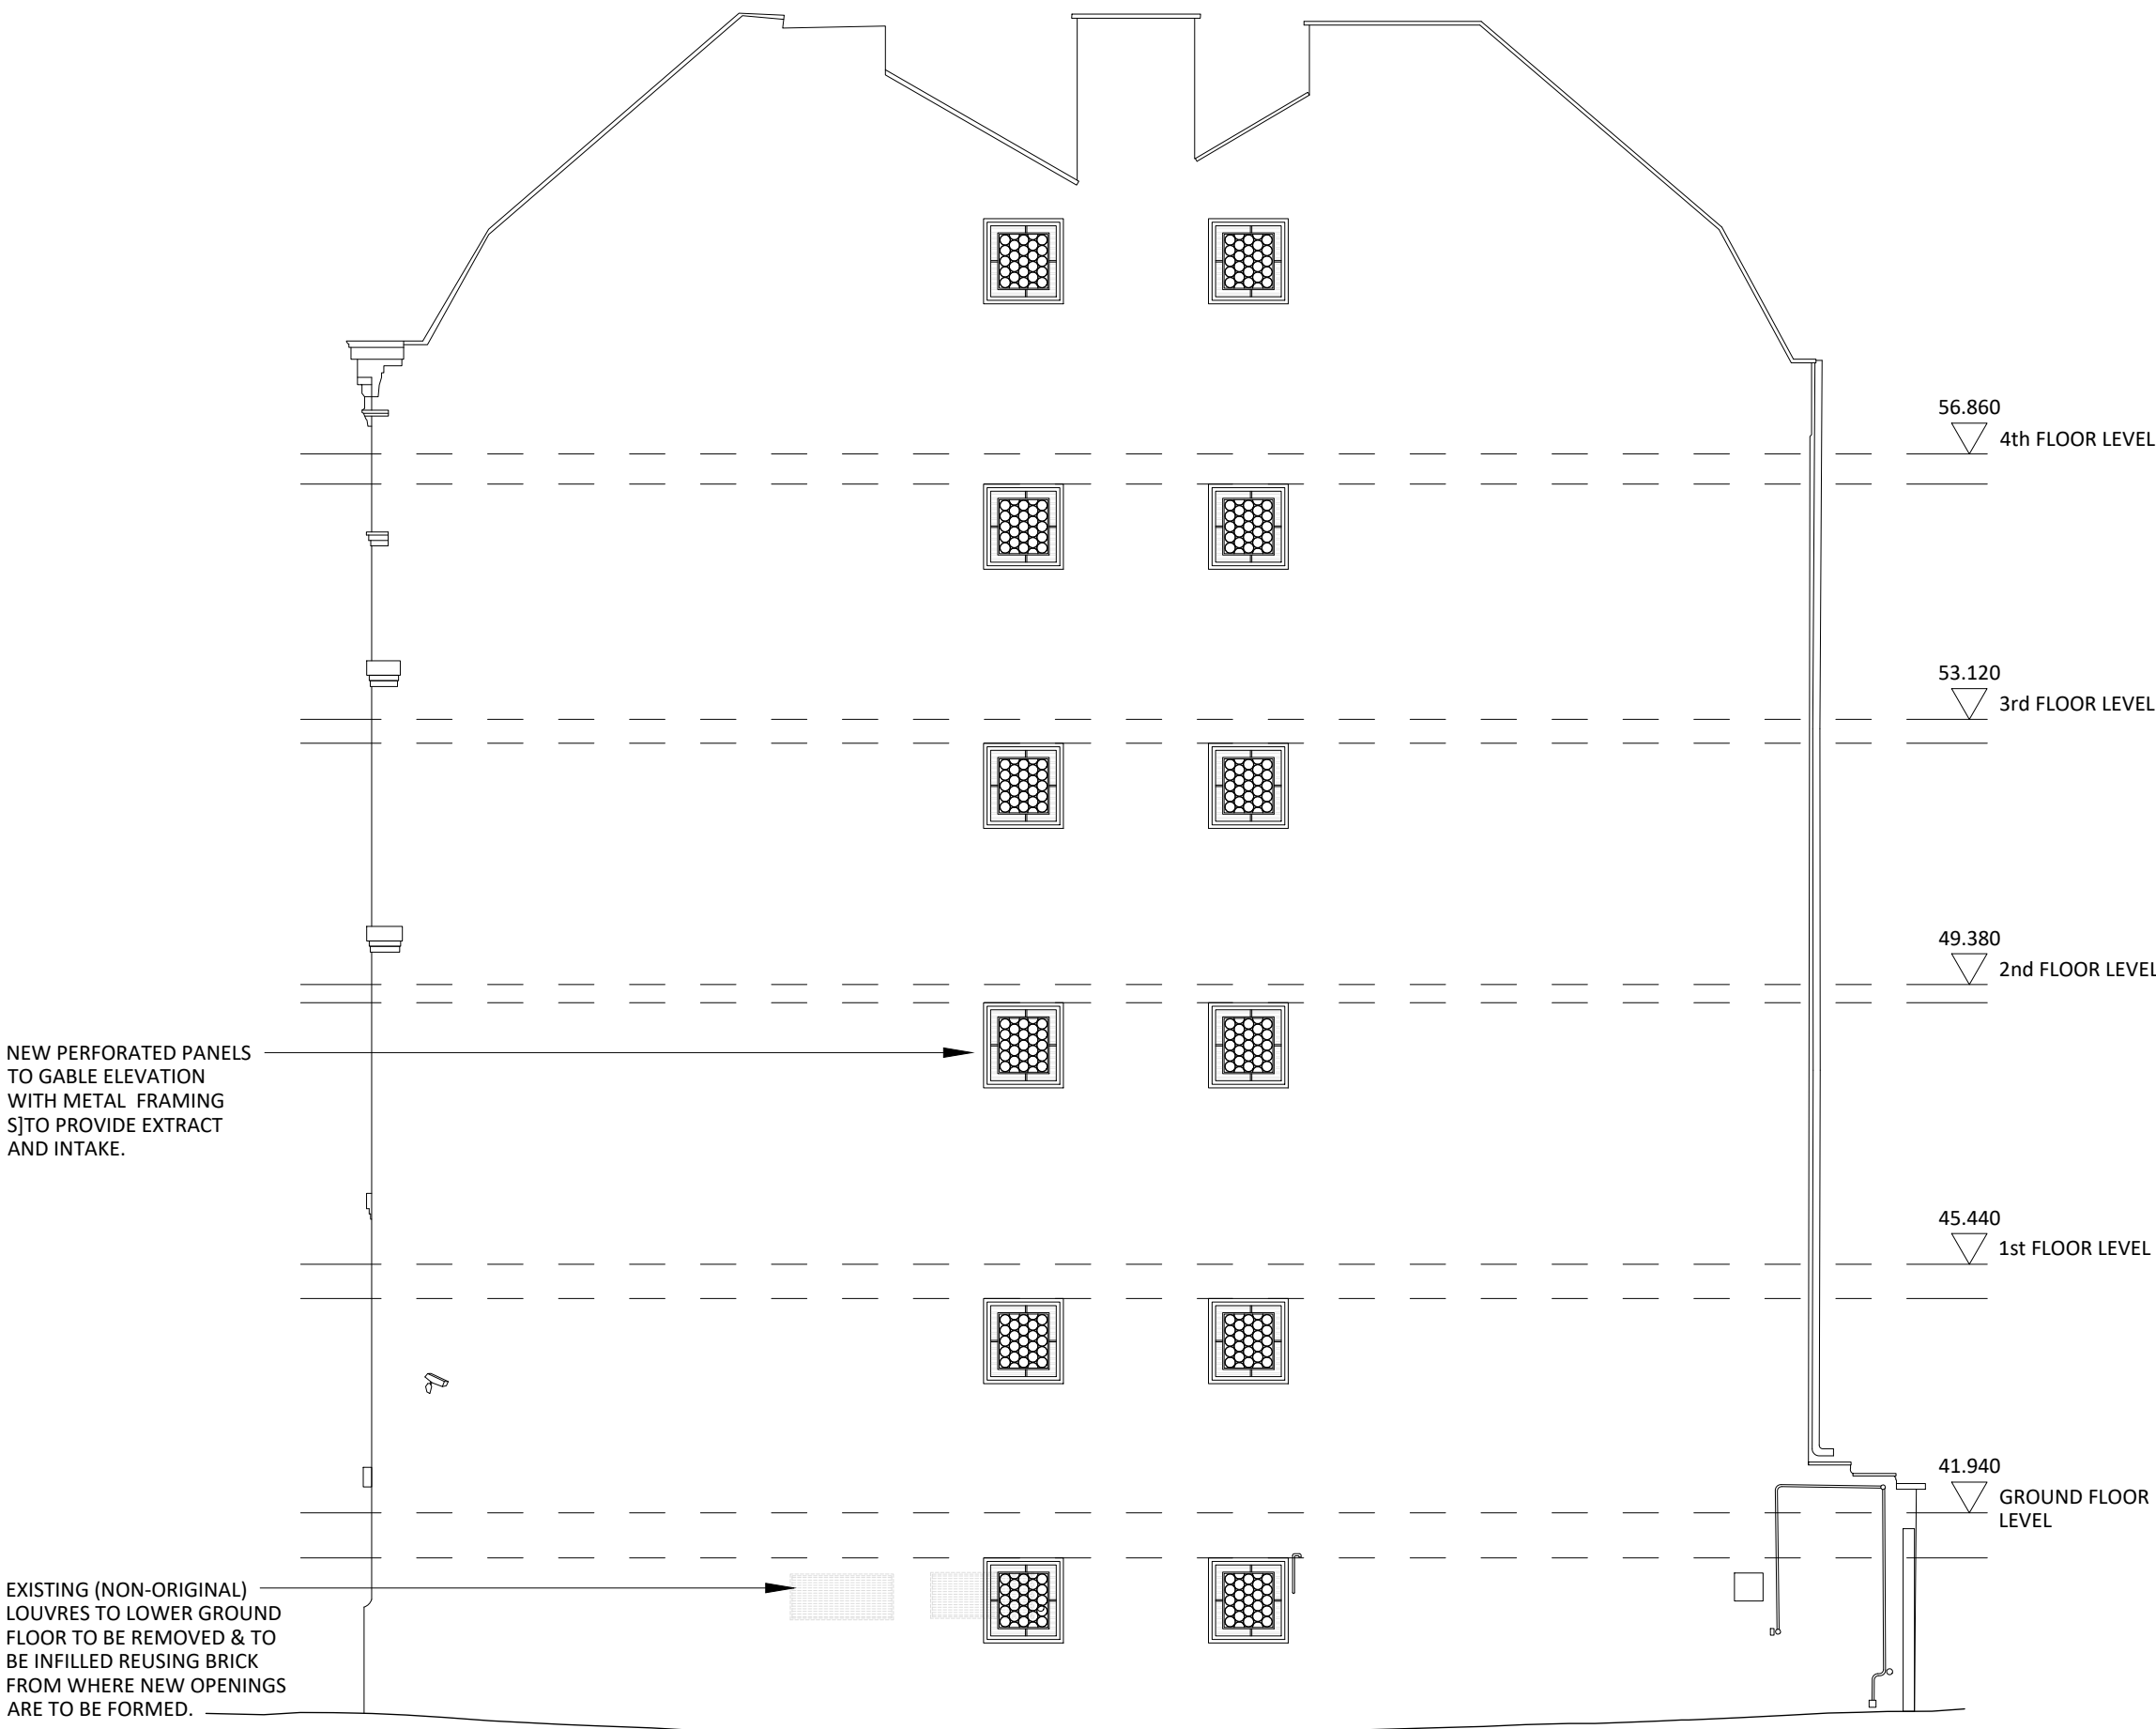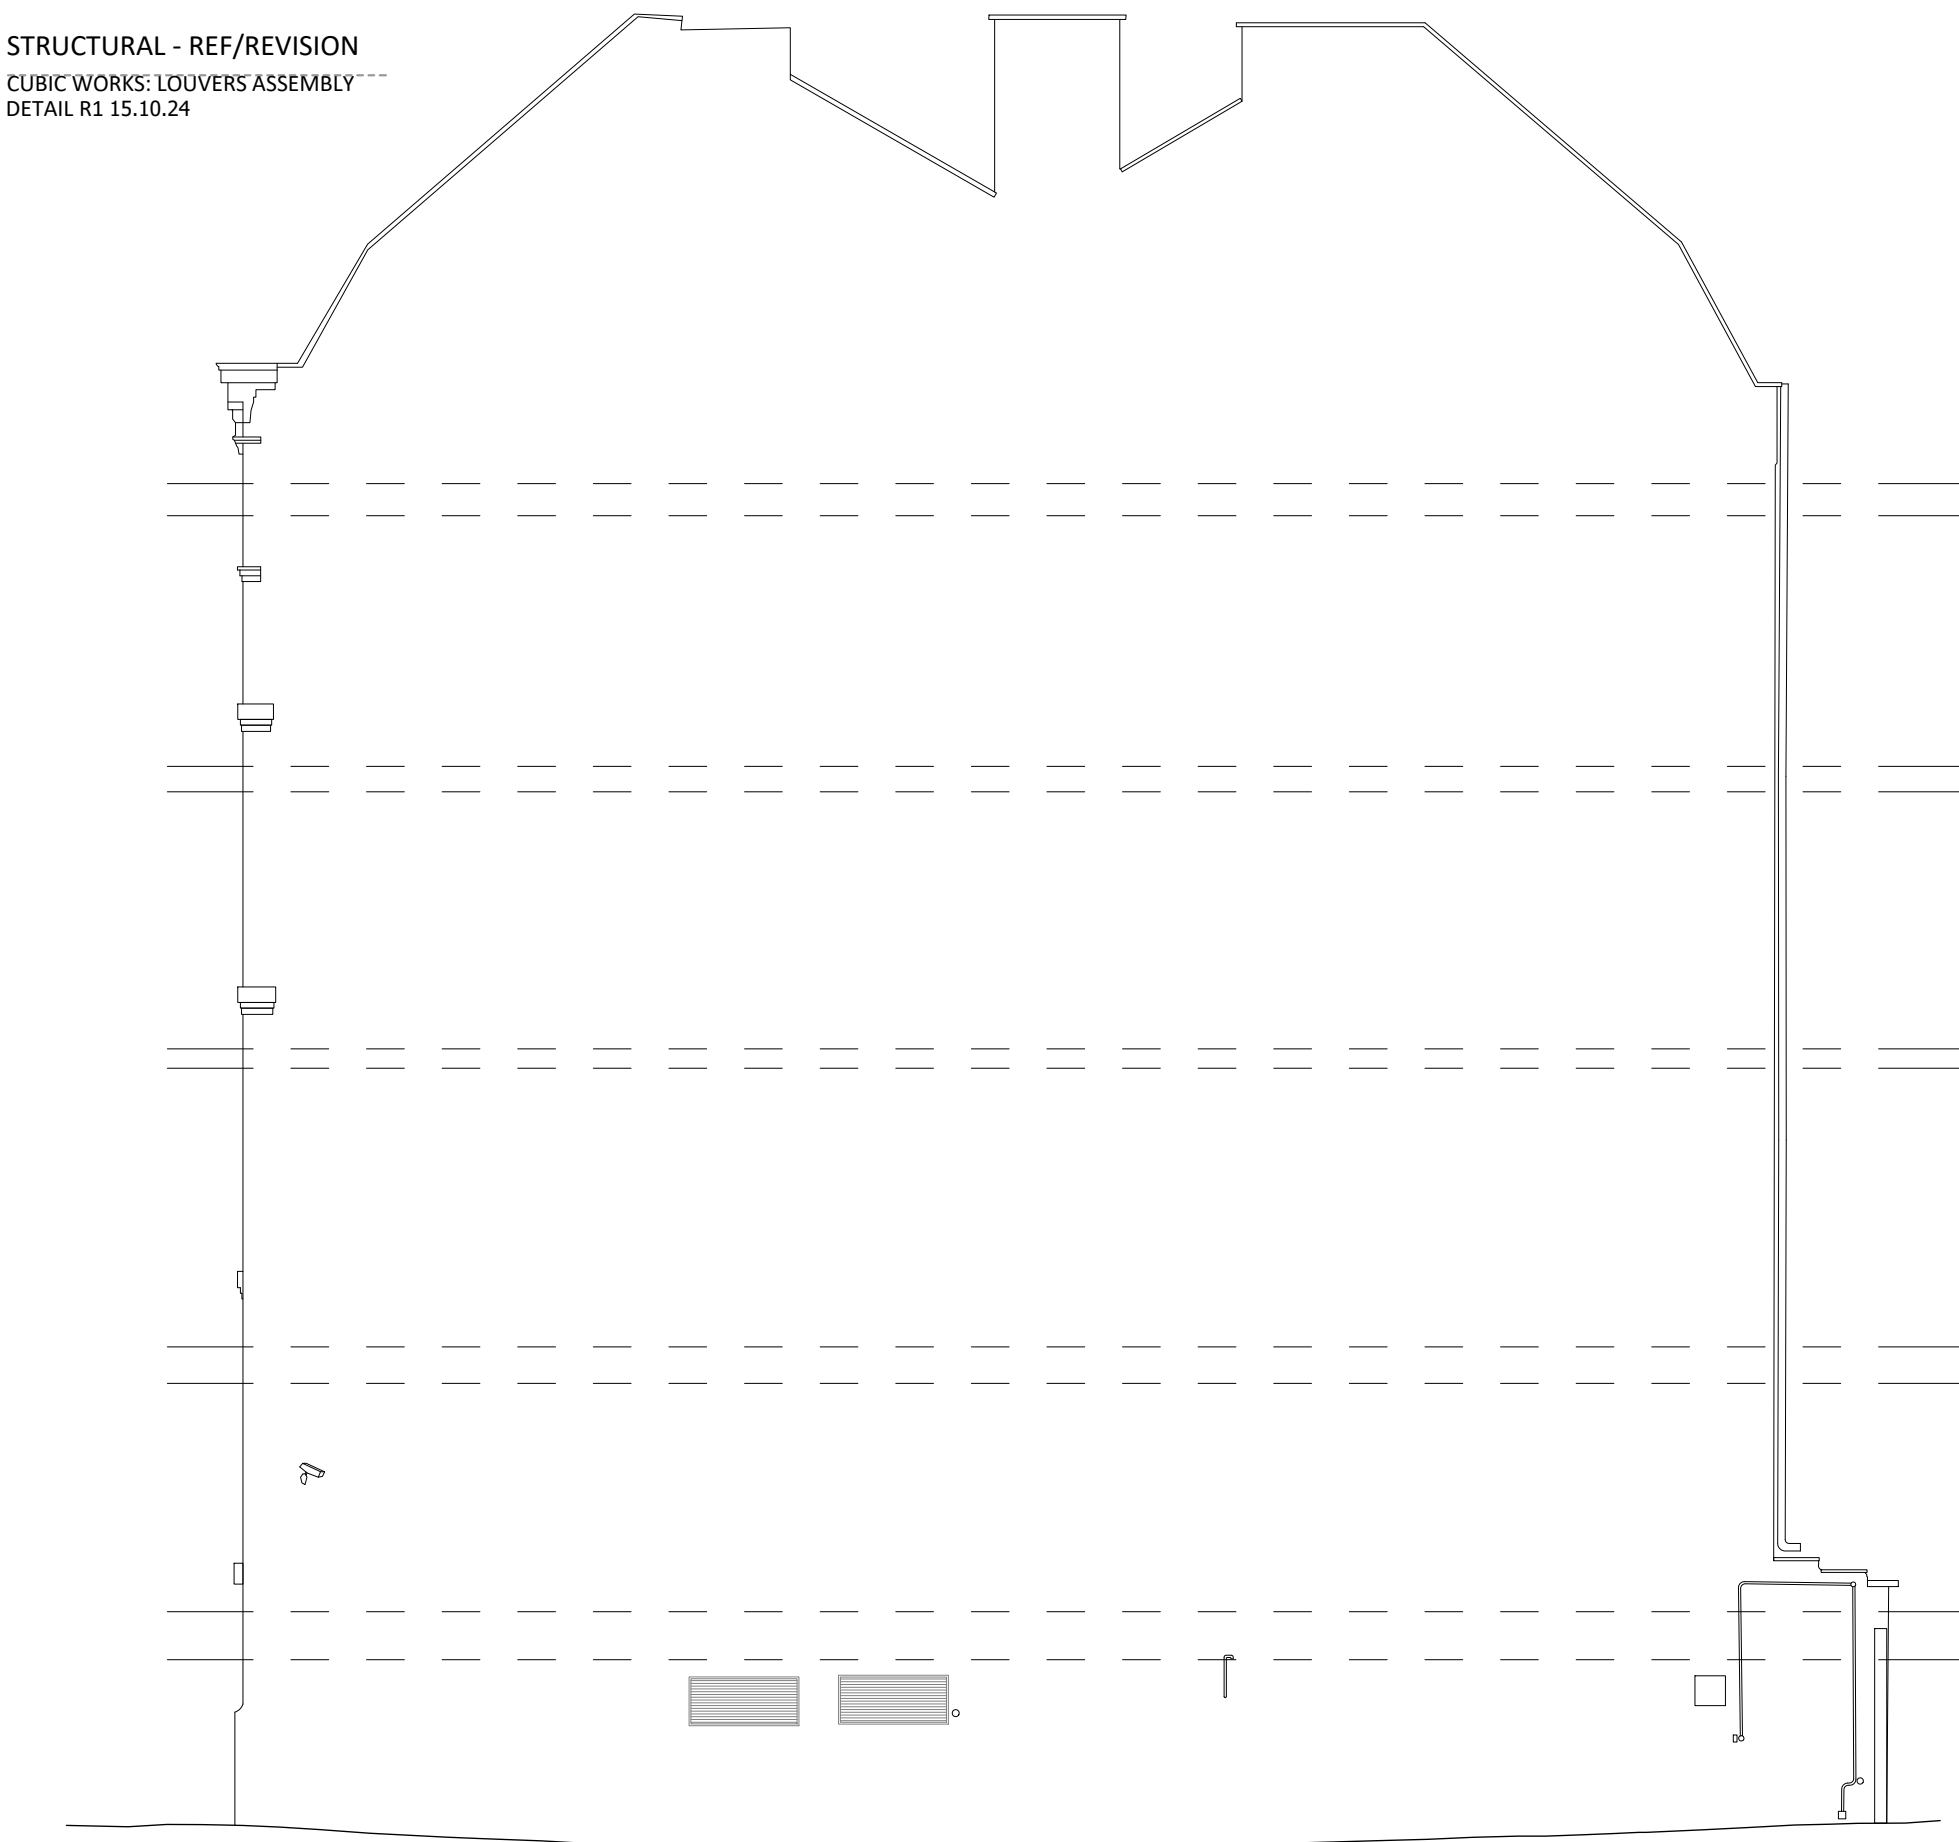


03 GROUND FLOOR REFERENCE PLAN
141 SCALE - 1:200 @ A1

01 ELEVATION C-C AS EXISTING
141 SCALE - 1:100 @ A1

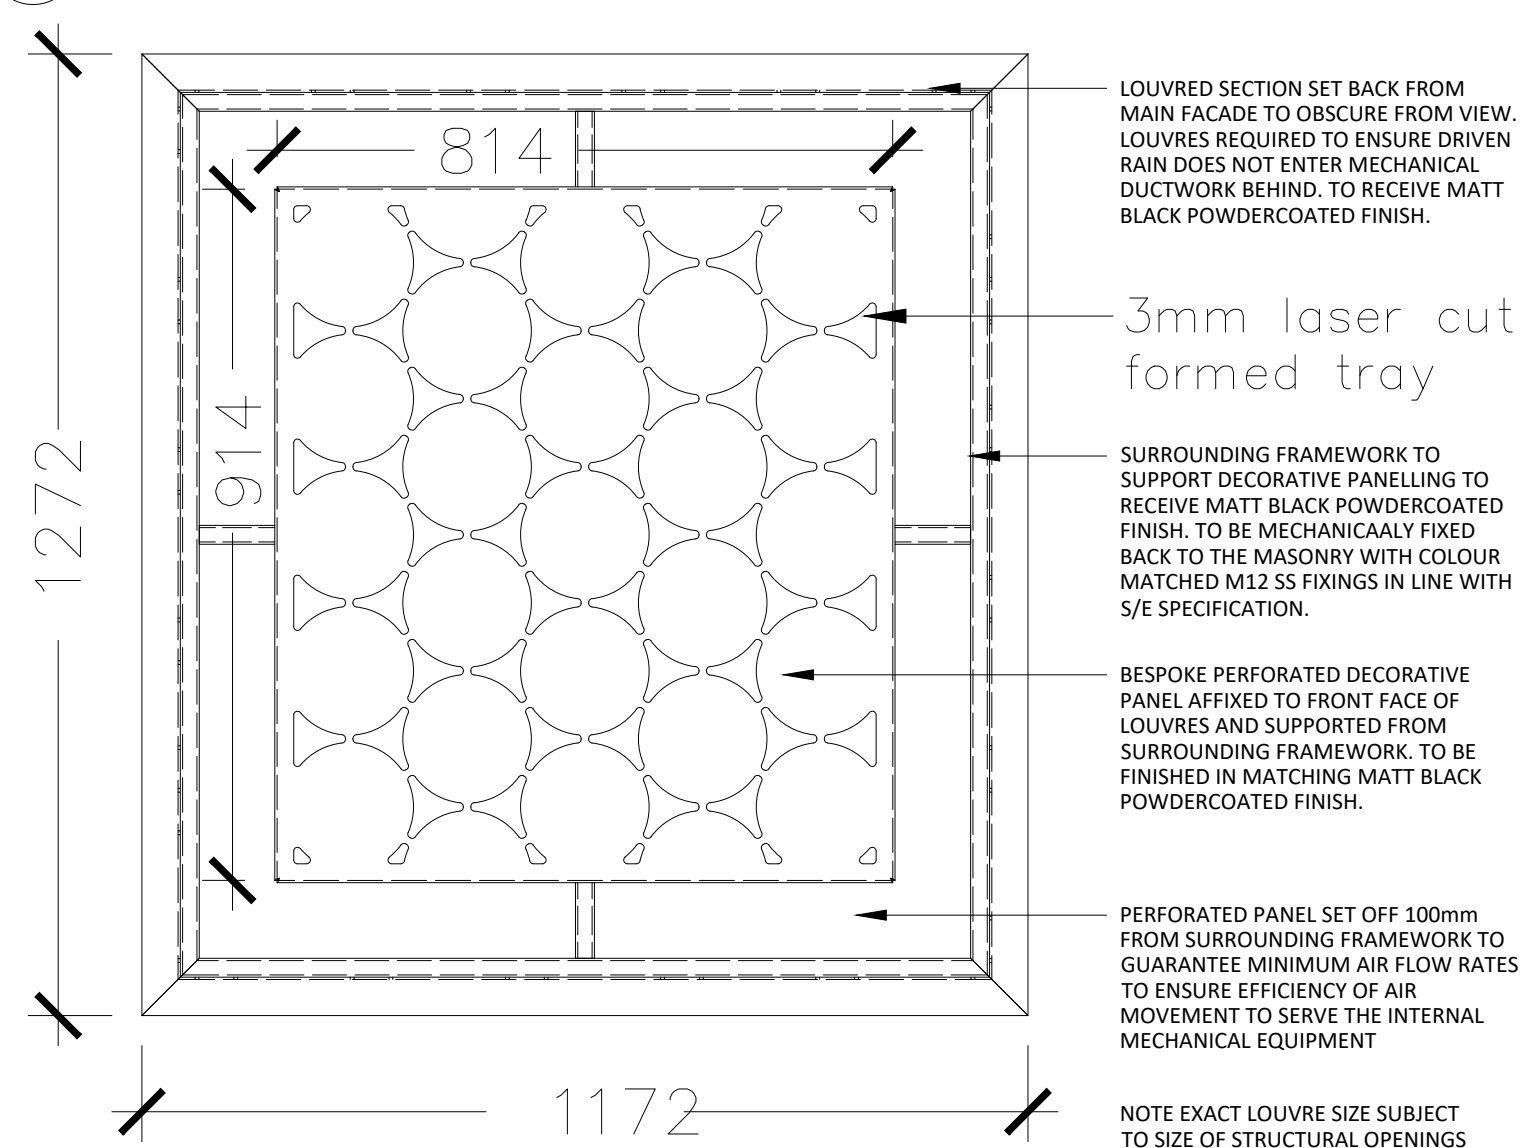


04 PERFORATED PANEL / LOUVRE DETAIL
141 SCALE - 1:10 @ A1

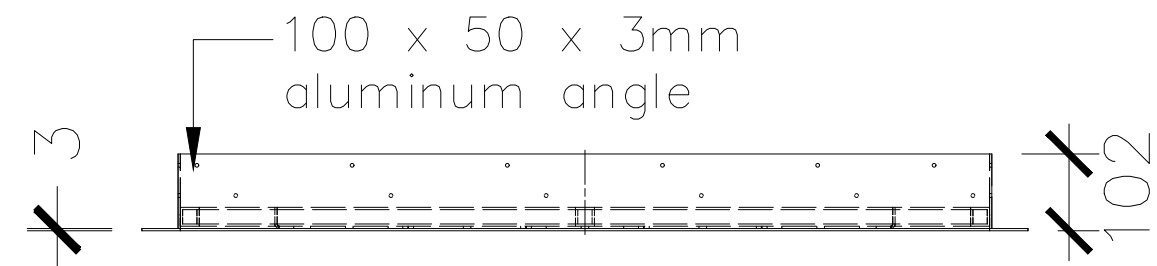


07 PERFORATED PANEL / LOUVRE DETAIL
141 SCALE - 1:10 @ A1

02 ELEVATION C-C AS PROPOSED
141 SCALE - 1:100 @ A1

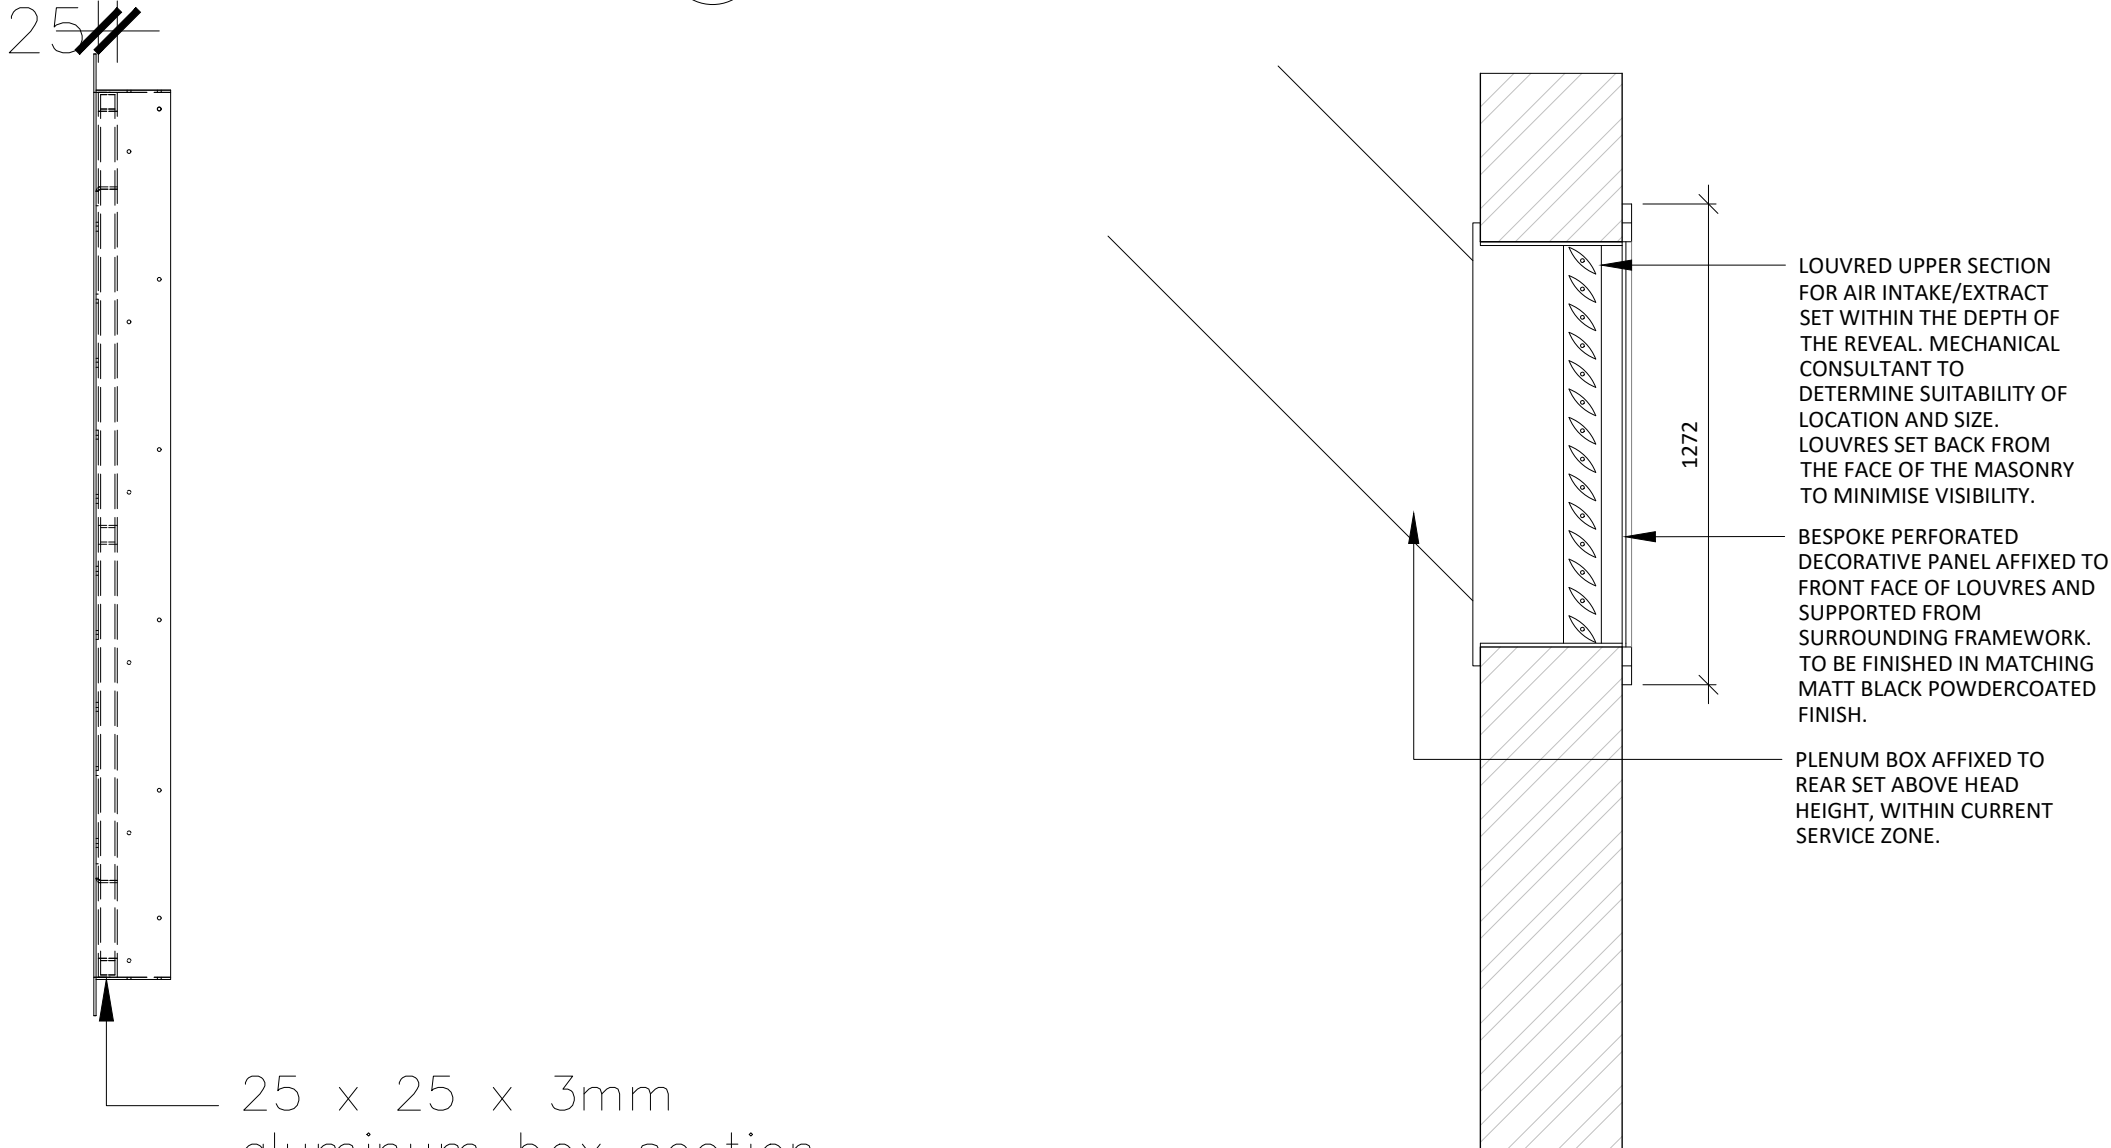

05 PERFORATED PANEL / LOUVRE DETAIL
141 SCALE - 1:10 @ A1

06 PERFORATED PANEL / LOUVRE DETAIL
141 SCALE - 1:20 @ A1

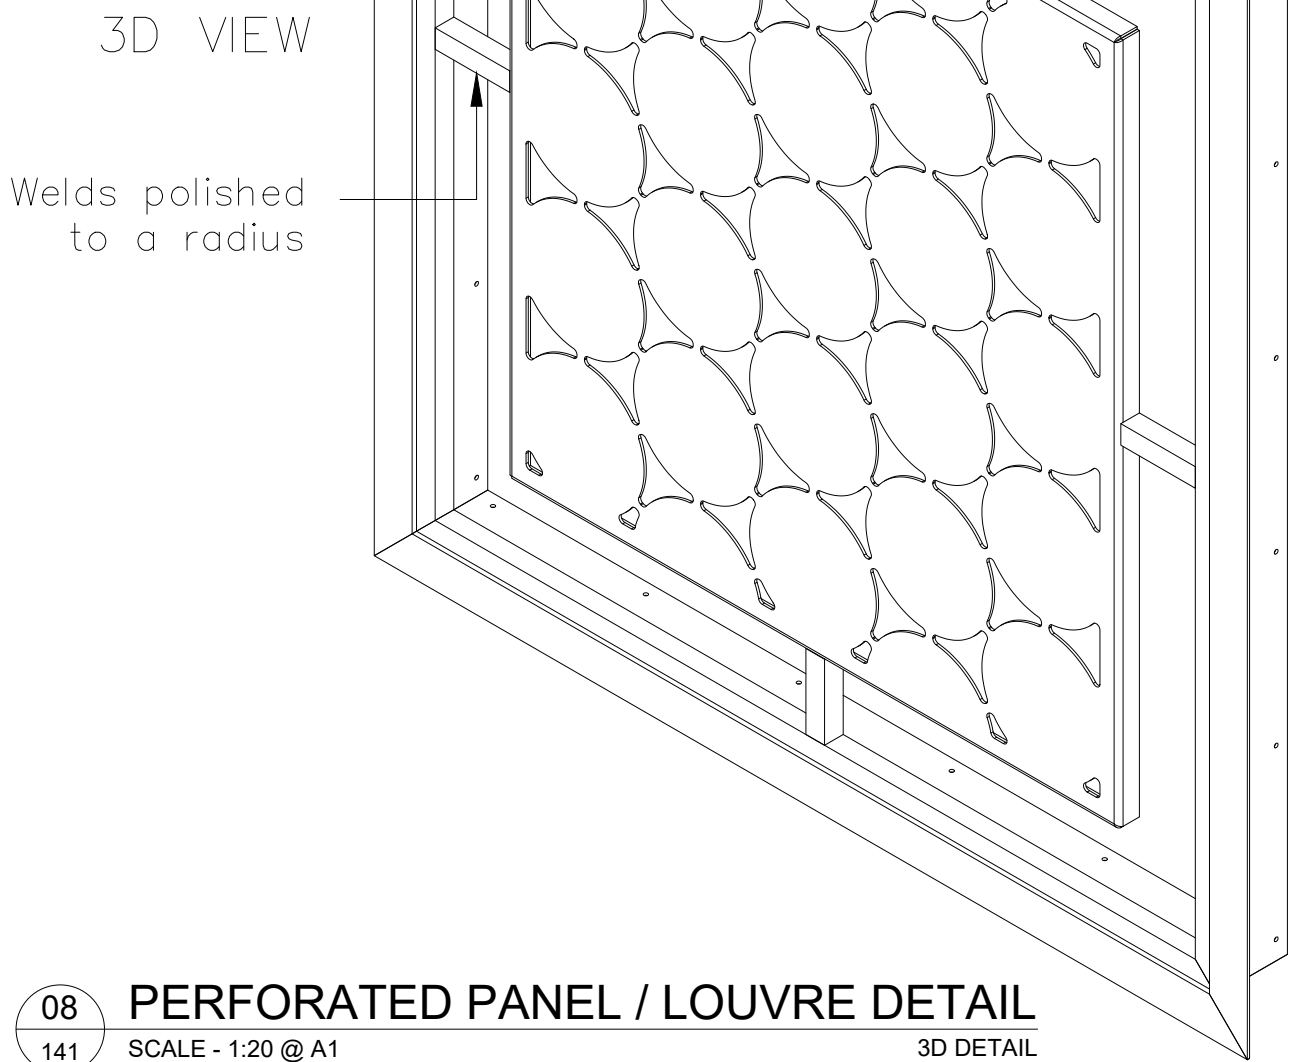

08 PERFORATED PANEL / LOUVRE DETAIL
141 SCALE - 1:20 @ A1

PLEASE NOTE: No fixings to
the front face of the louvers

4.01	30/05/24	ISSUED FOR PLANNING Updated in line with manufacturer's details.	SO	-
REV	DATE	DESCRIPTION	DRAWN	CHECKED

		PROJECT 117 - 119 PORTLAND STREET MANCHESTER			
		DRAWING REFERENCE PROPOSED EXTERNAL GABLE END DETAILS			
ADDRESS : 4th FLOOR CALICO 55-55 MOSLEY STREET, MANCHESTER, M2 3HQ TELEPHONE : +44 (0)161 879 7357 EMAIL : www.axi.studio COMPANY No : 11847325		CLIENT bruntwood SciTech			
		JOB REFERENCE 23 - 192	DRAWING SCALE varies@A1	DATE 13.03.24	DRAWN / CHECKED ARB / FWE
DRAWING REFERENCE AXI - 141		STAGE 4		REV 01	