


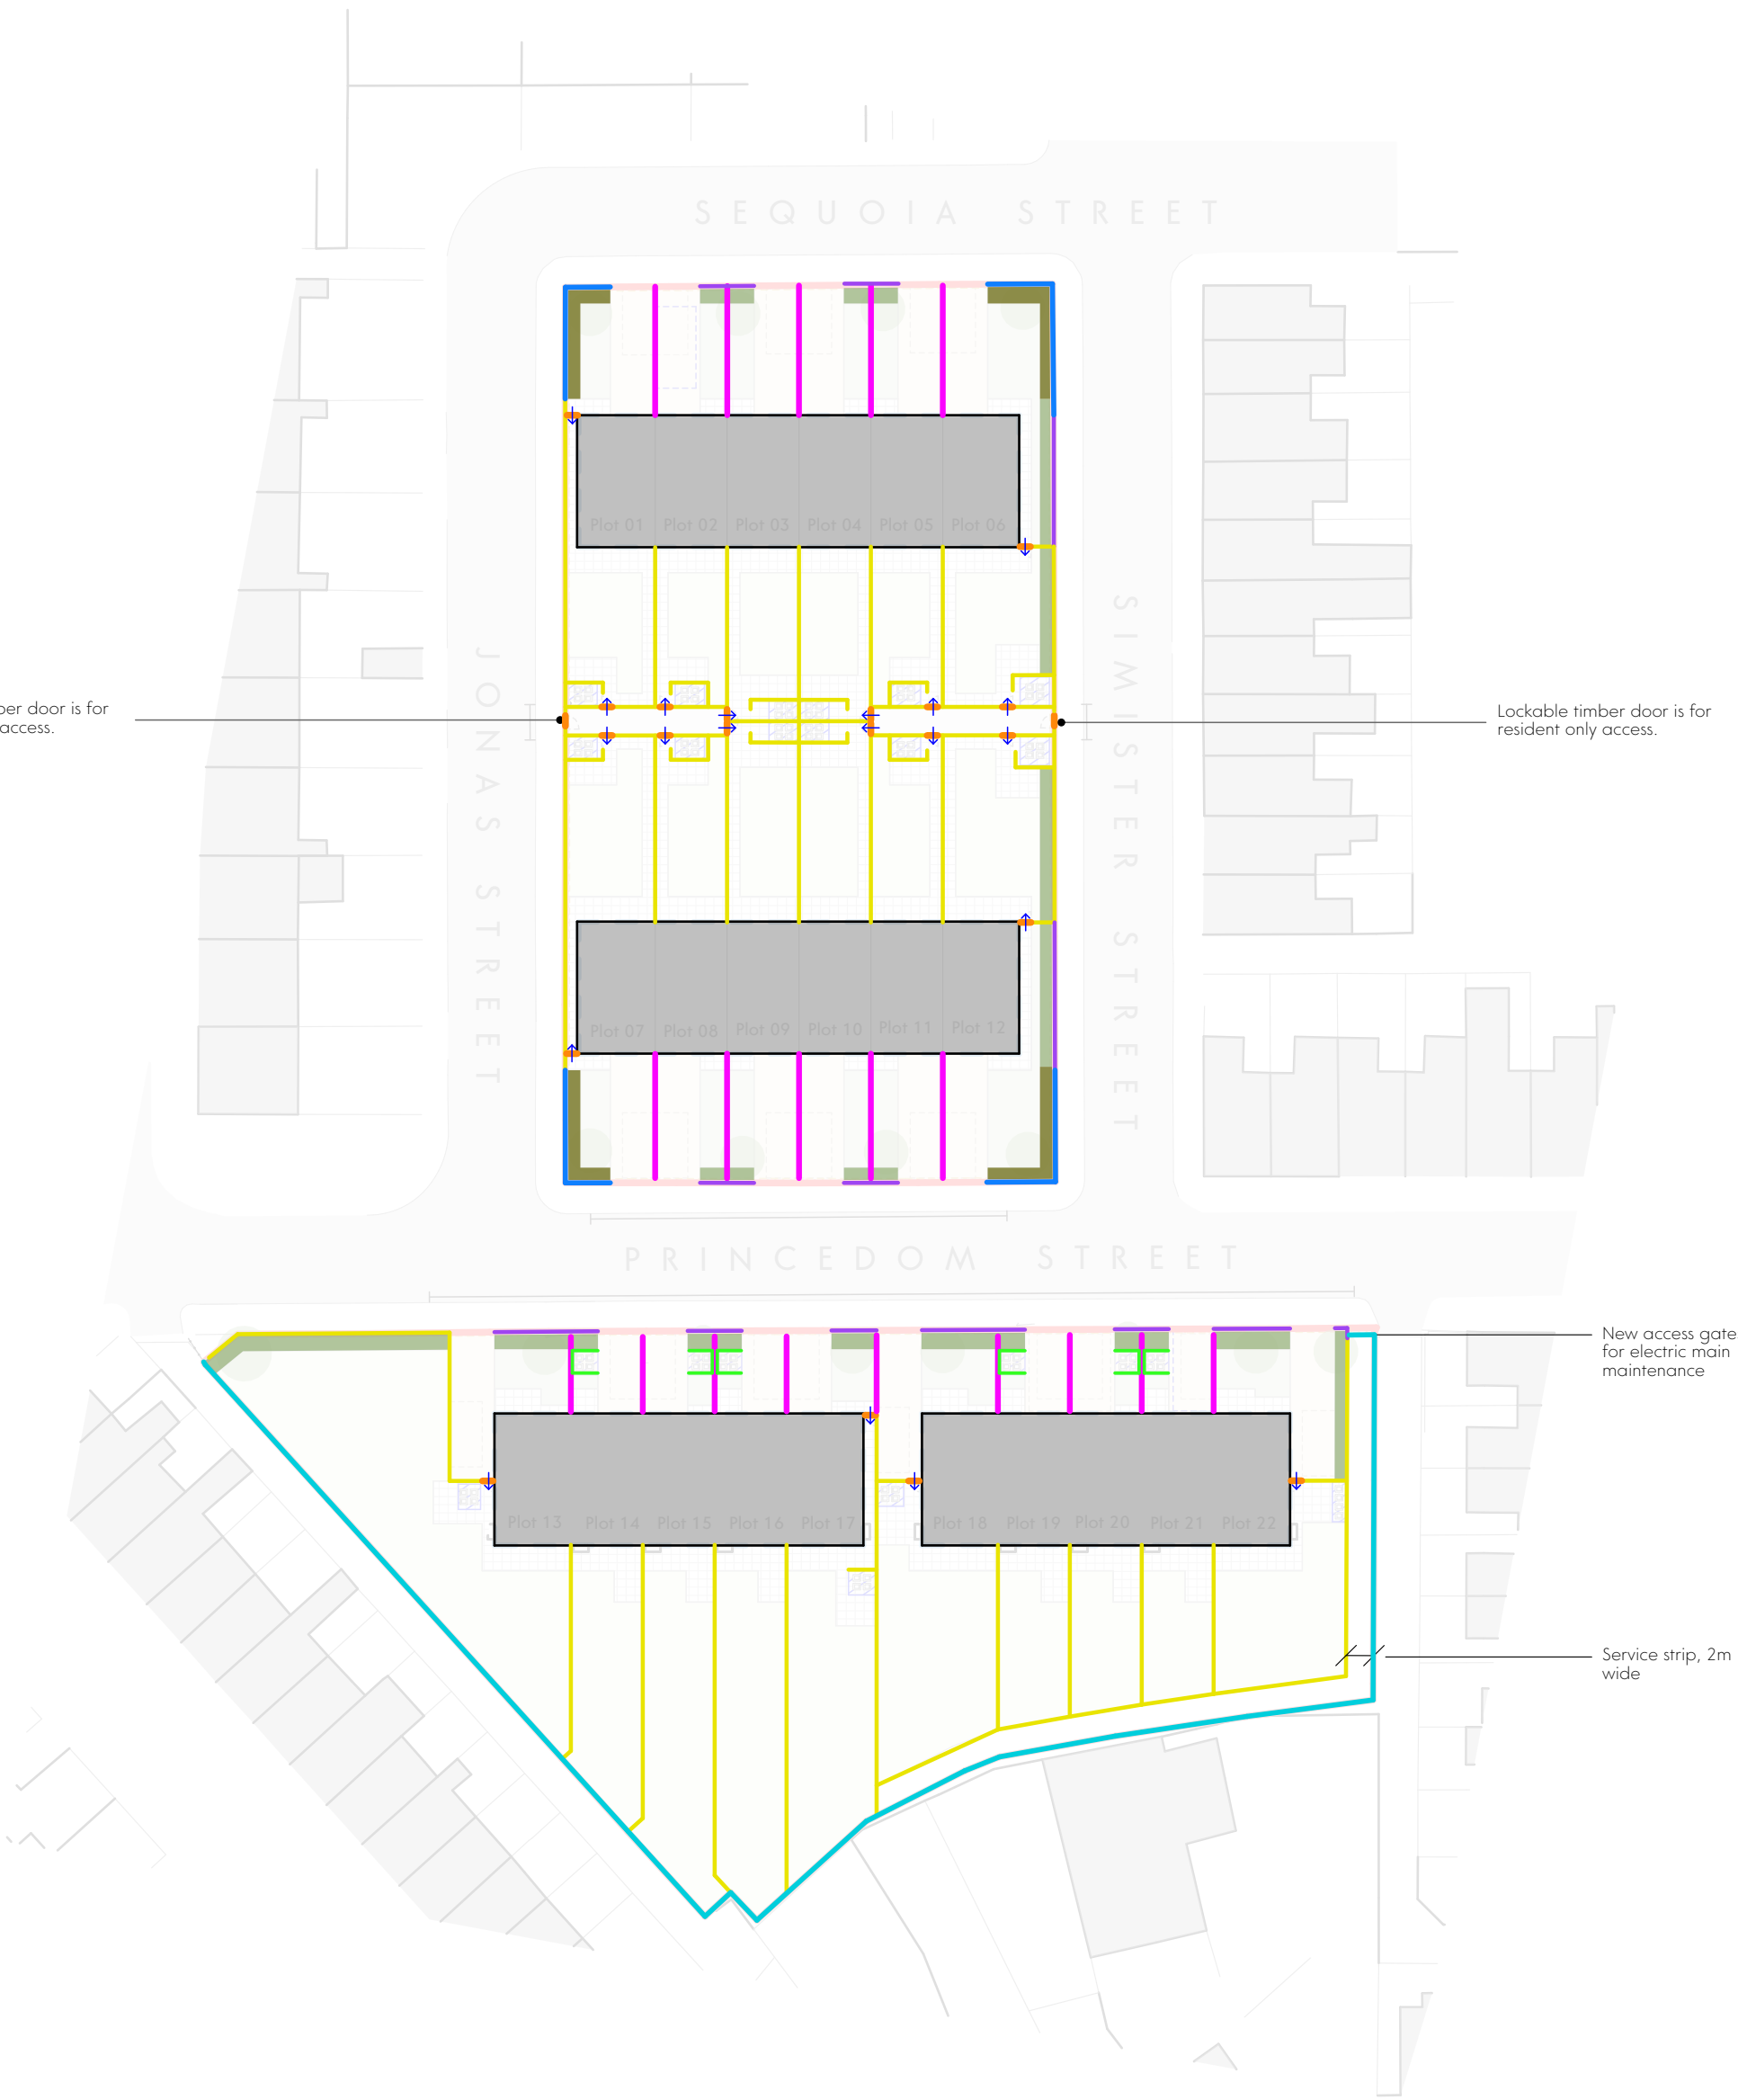

- KEY**

 - Site Boundary (0.5 ha)
 - Type A - Timber fence 1800mm
 - Type A - Gate to match fencing
 - Type 2 - Existing metal railing 2200mm
 - Type 3 - Metal railing 900mm
- Type 4 - Masonry wall 600mm to match facing brick on houses
 - Type 5 - Masonry wall 900mm to match facing brick on houses
 - Type 6 - Masonry wall 1100mm, Bin Enclosure, to match facing brick on houses
 - Type 7 - 600mm Low maintenance hedge/shrubs located behind masonry wall
 - Type 8 - 900mm Low maintenance hedge/shrubs located behind masonry wall



This drawing is the property of GWP Architecture. Copyright is reserved by them and the drawing is issued on the condition that it is not copied, reproduced, retained, or disclosed to any unauthorised person, either wholly or in part, without the consent in writing of GWP Architecture.

All drawings and specifications should be read in conjunction with the project health and safety plan, any possible conflicts should be presented to the Planning Coordinator.

All work to be carried out in accordance with current Building Regulations.

Contractors must verify all dimensions at the job before commencing any work or making shop drawings.

Written dimensions should be taken. Do not scale off drawing. Do not take digital dimensions from this drawing.

Any discrepancies to be reported to the Architect.



P02	28.10.24	General Revision	MK	DT
P01	18.10.24	First Issue	JB	DT
Rev	Date	Comment	Dr	Ch

BIMcloud: DESKTOP-H2CQOHA - BIMcloud Basic for Archicad 27/Princesom Street - (515)2421-GWP-01-XK-M3-A-P01

GWP Job Reference

(515)2421

Job Title

Princesom Street

Client

Proposed Boundary Treatments

Name	(515)2421-GWP-01-ZZ-D-A-(90)-0010		
Scale	1:500@A3	Revision	P02
Drawn/Checked	JB / DT	First Issue	18.10.24
Drawing Status	A4 - Construction		

CHARTERED ARCHITECTS
INTERIOR DESIGNERS
SPACE PLANNERS
PROJECT MANAGERS
LANDSCAPE ARCHITECTS

Bracken House, Lidgett Lane, Leeds LS8 1PG
+44(0)113 266 6044 (t) | +44(0)113 268 1859 (f)
architecture@gwp-arch.com | www.gwp-arch.com