

© COPYRIGHT
The copyright in this drawing is vested in Sheppard Robson and no license or assignment of any kind has been, or is, granted to any third party whether by provision of copies or originals or otherwise unless agreed in writing.

DO NOT SCALE FROM THIS DRAWING
The contractor shall check and verify all dimensions on site and report any discrepancies in writing to Sheppard Robson before proceeding work

FOR ELECTRONIC DATA ISSUE
Electronic Data / drawings are issued as "read only" and should not be interrogated for measurement. All dimensions and levels should read, only from those values stated in test, on the drawing.

NOTES:

- Site Boundary
- Ownership Boundary

REV.	DATE	AMENDMENT
P00	18/11/19	Issue for Planning

KEYPLAN

Bruntwood
Science Ltd.

SHEPPARD ROBSON


27th Floor City Tower Piccadilly Plaza Manchester M1 4BT
T: +44 (0)161 233 8900 E: manchester@sheppardrobson.com

PROJECT
City Labs 4.0

SCALE@A3	DATE	ORIGINATOR	CHECKED	AUTHORISED
1 : 2500	18/11/19	SL	DM	MAC

Location Plan

STATUS	PURPOSE FOR ISSUE	SR NO.
S2	Planning	6312
DRAWING NO.		REV.
6312 - SRA-XX-XX-DR-A-00800		P00

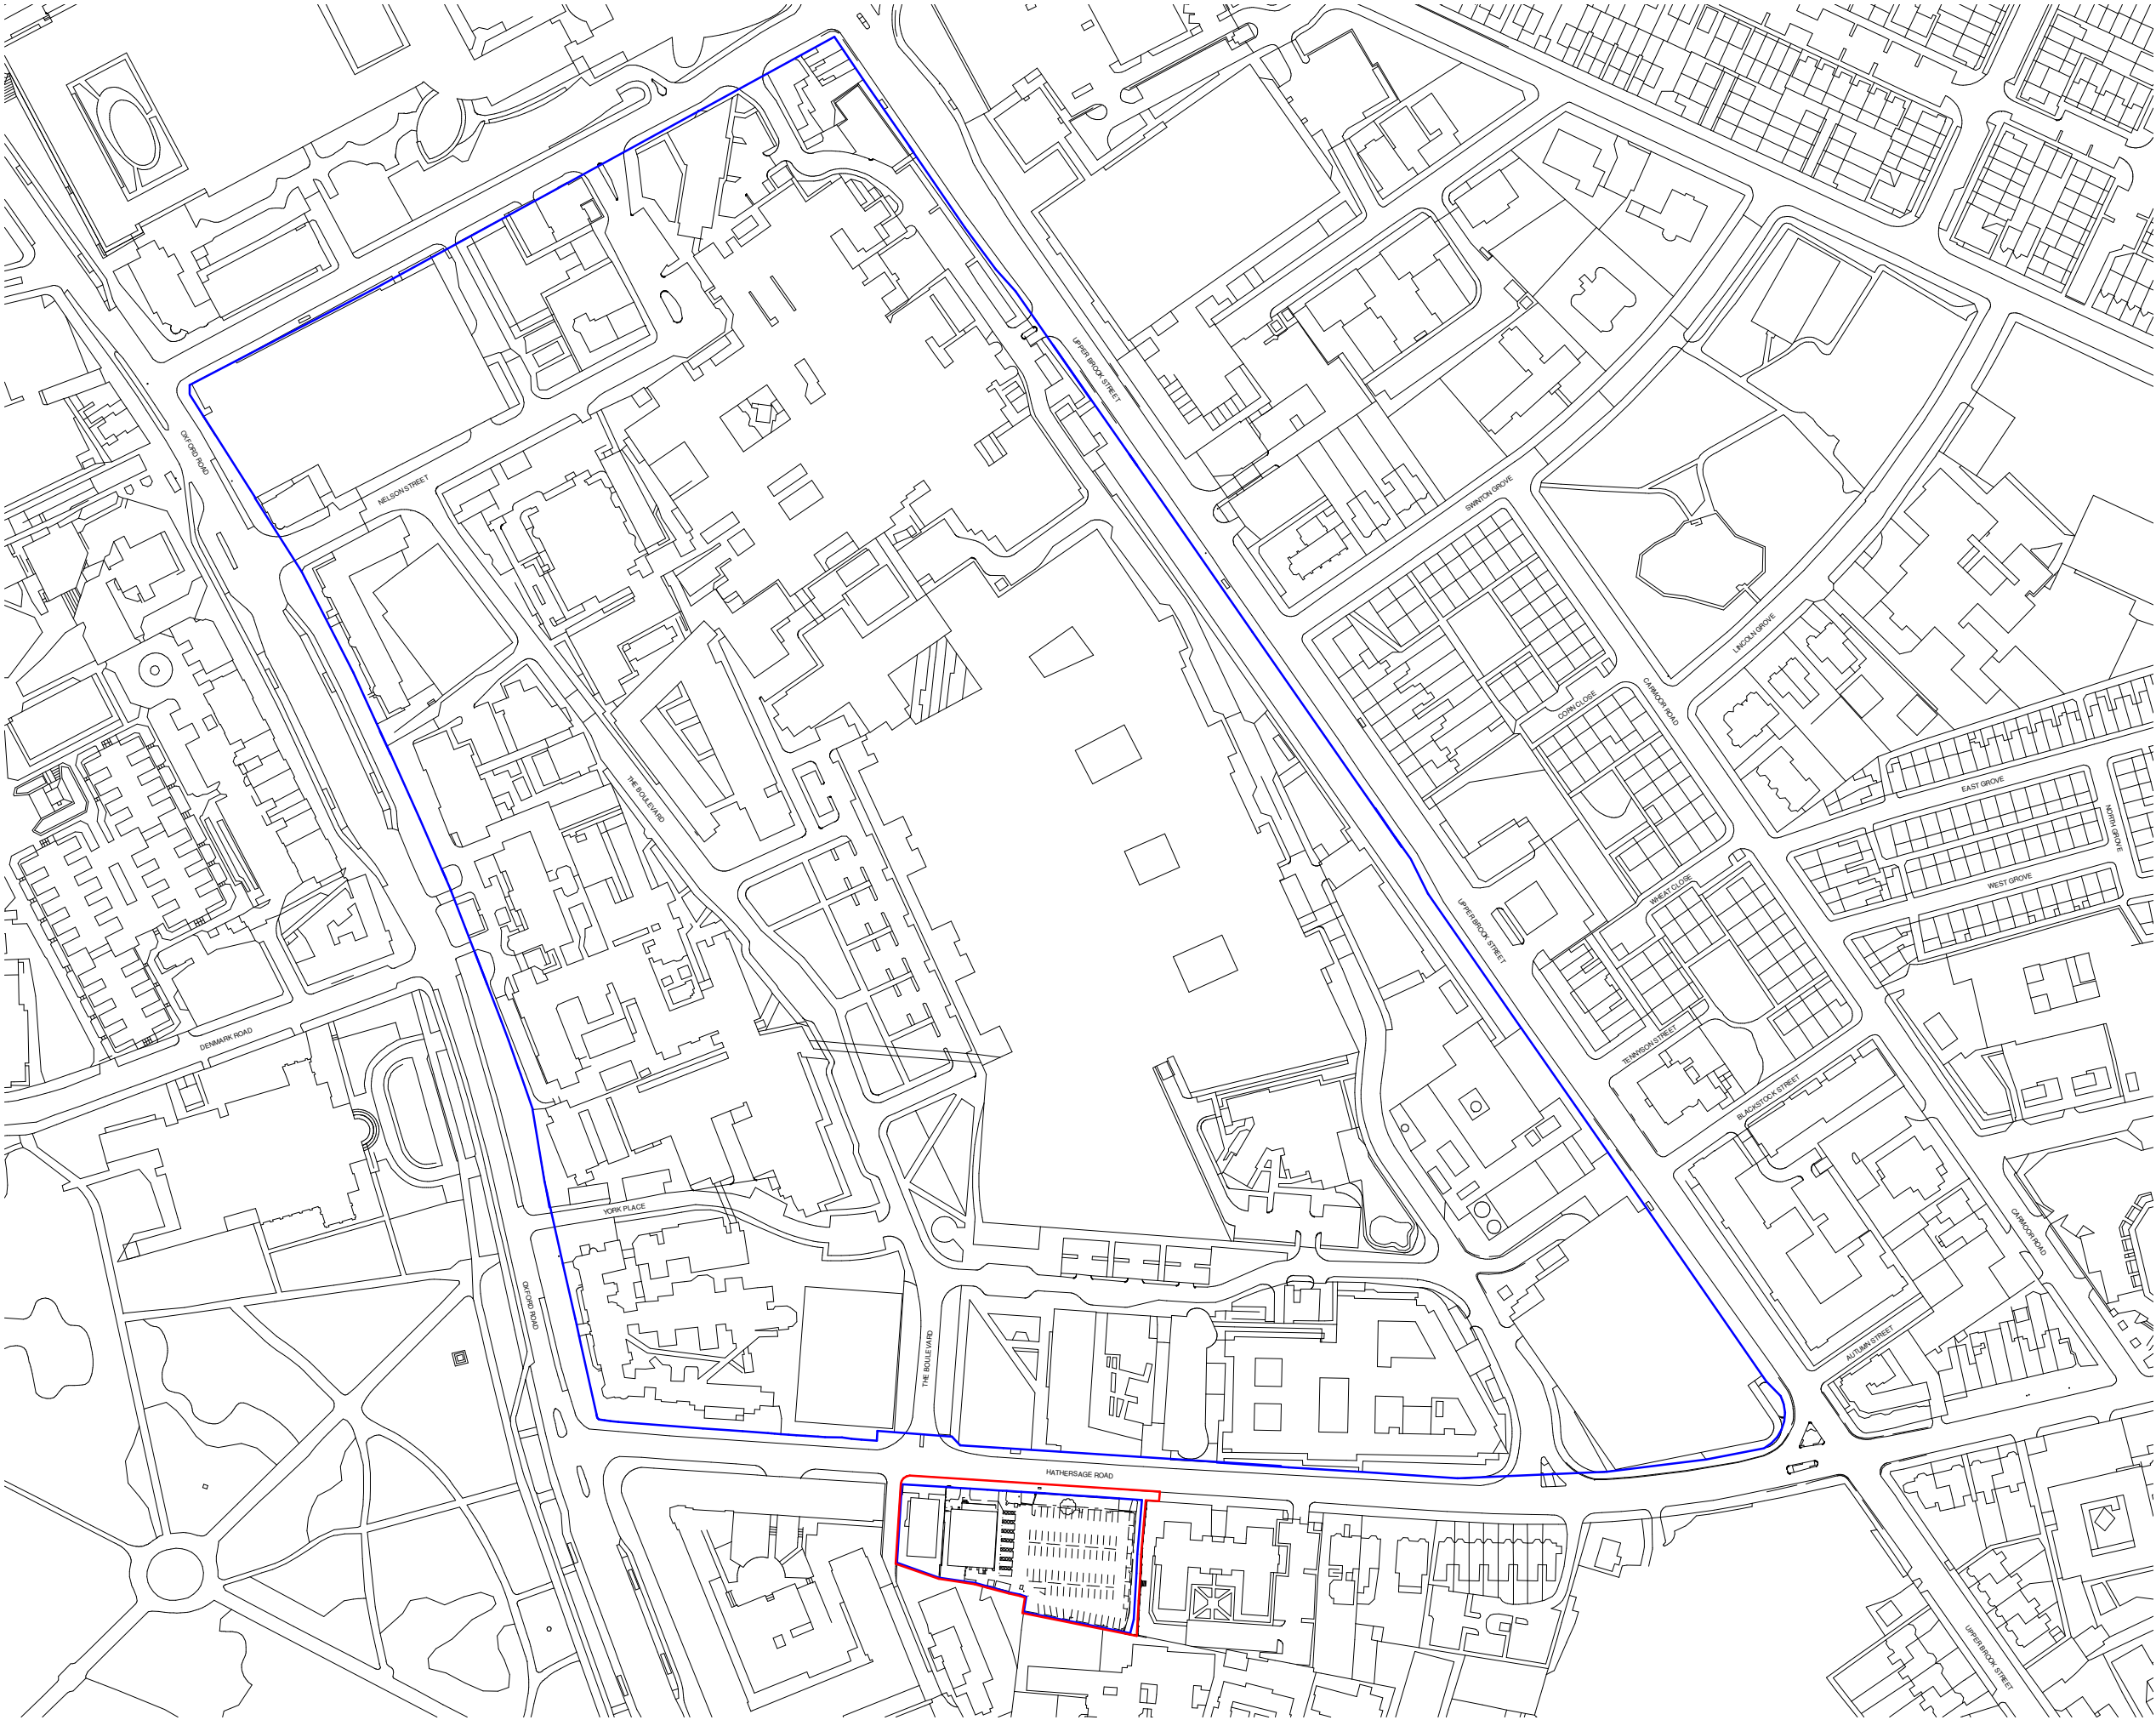

Location Plan

