COPYRIGHT OF ATELIER MB LTD
DO NOT SCALE FROM THIS DRAWING
DIMENSIONS TO BE CHECKED ON SITE

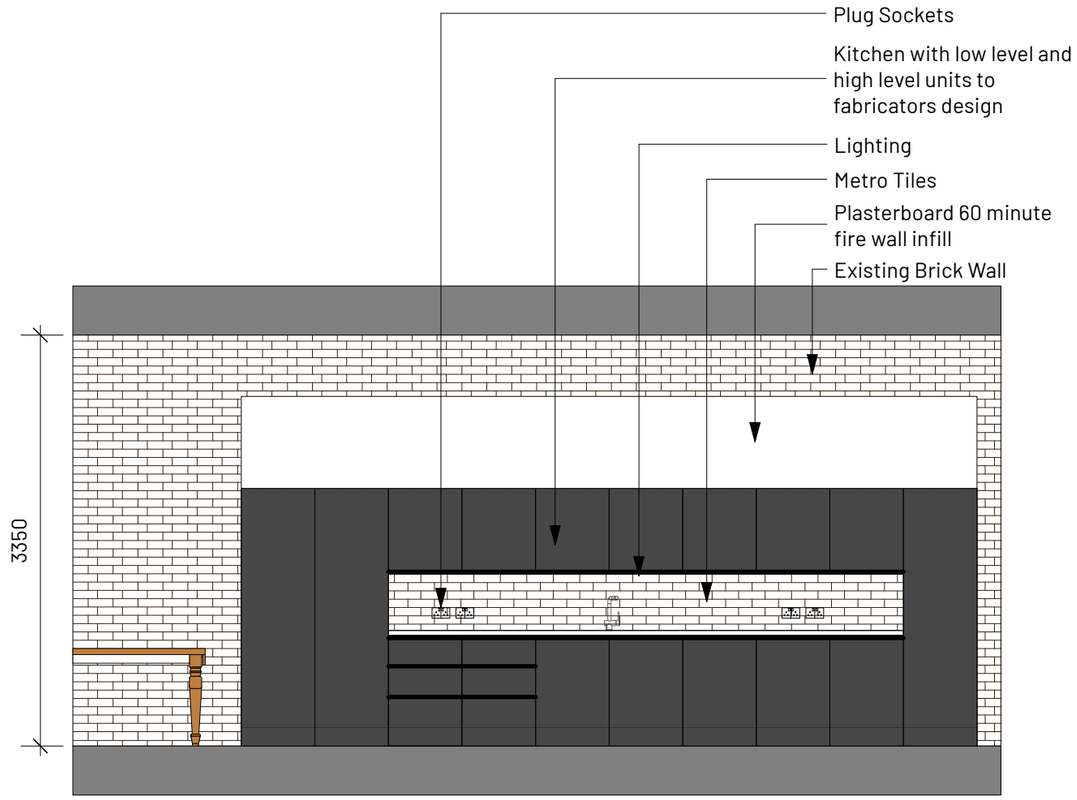


2 Kitchen Section AA
Scale: 1:50

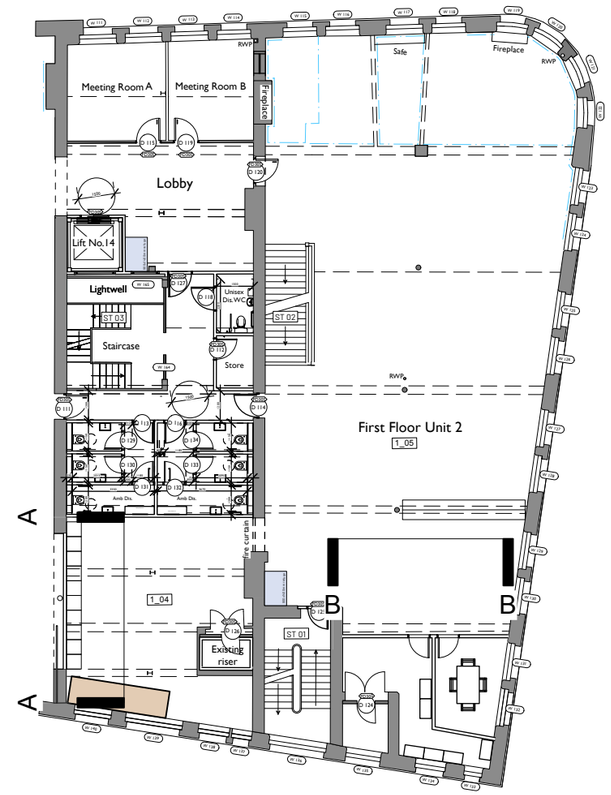


6 Proposed First Floor
Scale: 1:250

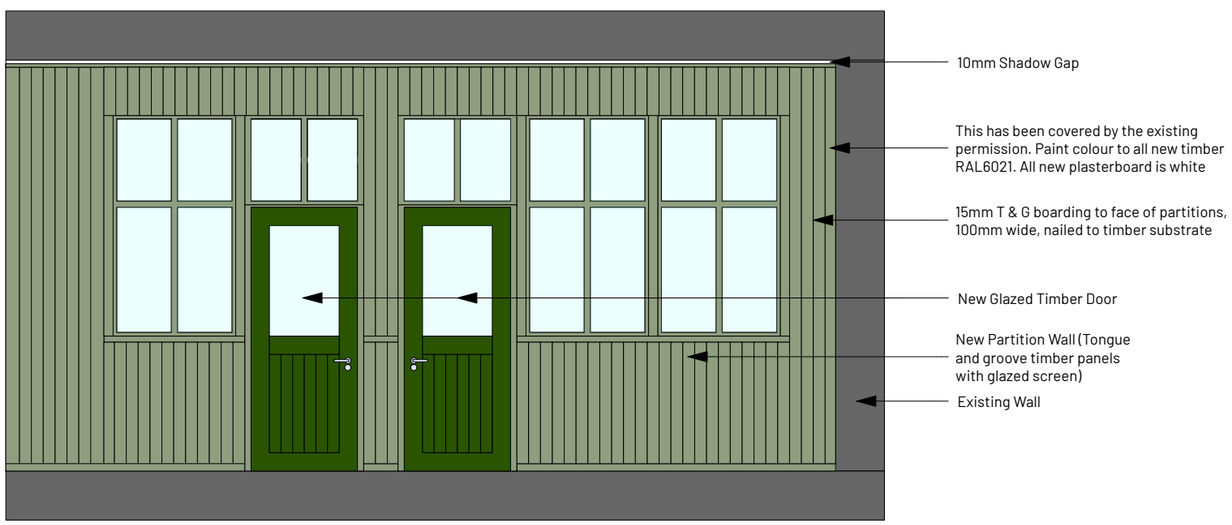


1 New Partition Wall Section BB
Scale: 1:50

| REV | NOTE | DRN | CHK |
|---|---|---|---|
| B 18/09/2024 | Inspection Bench added to kitchen section | GS | AB |
| A 28/08/2024 | Notes to new partition added | GS | AB |

Newton Street CAT B Floor 1 Unit 2

## Proposed Elevations

| | |
|---|---|
| PROJECT REF. | 2059 |
| DRWG NO. | P(200) |
| REVISION | B |
| SCALE | 1:50 @ A3 |
| DATE 1st | Sep 24 |
| DRAWN | GS |

SK sketch E existing P proposed T tender C construction F1 final issue

+44 161 236 0051
ARCHITECT@ATELIERMB.CO.UK
ATELIER.MB