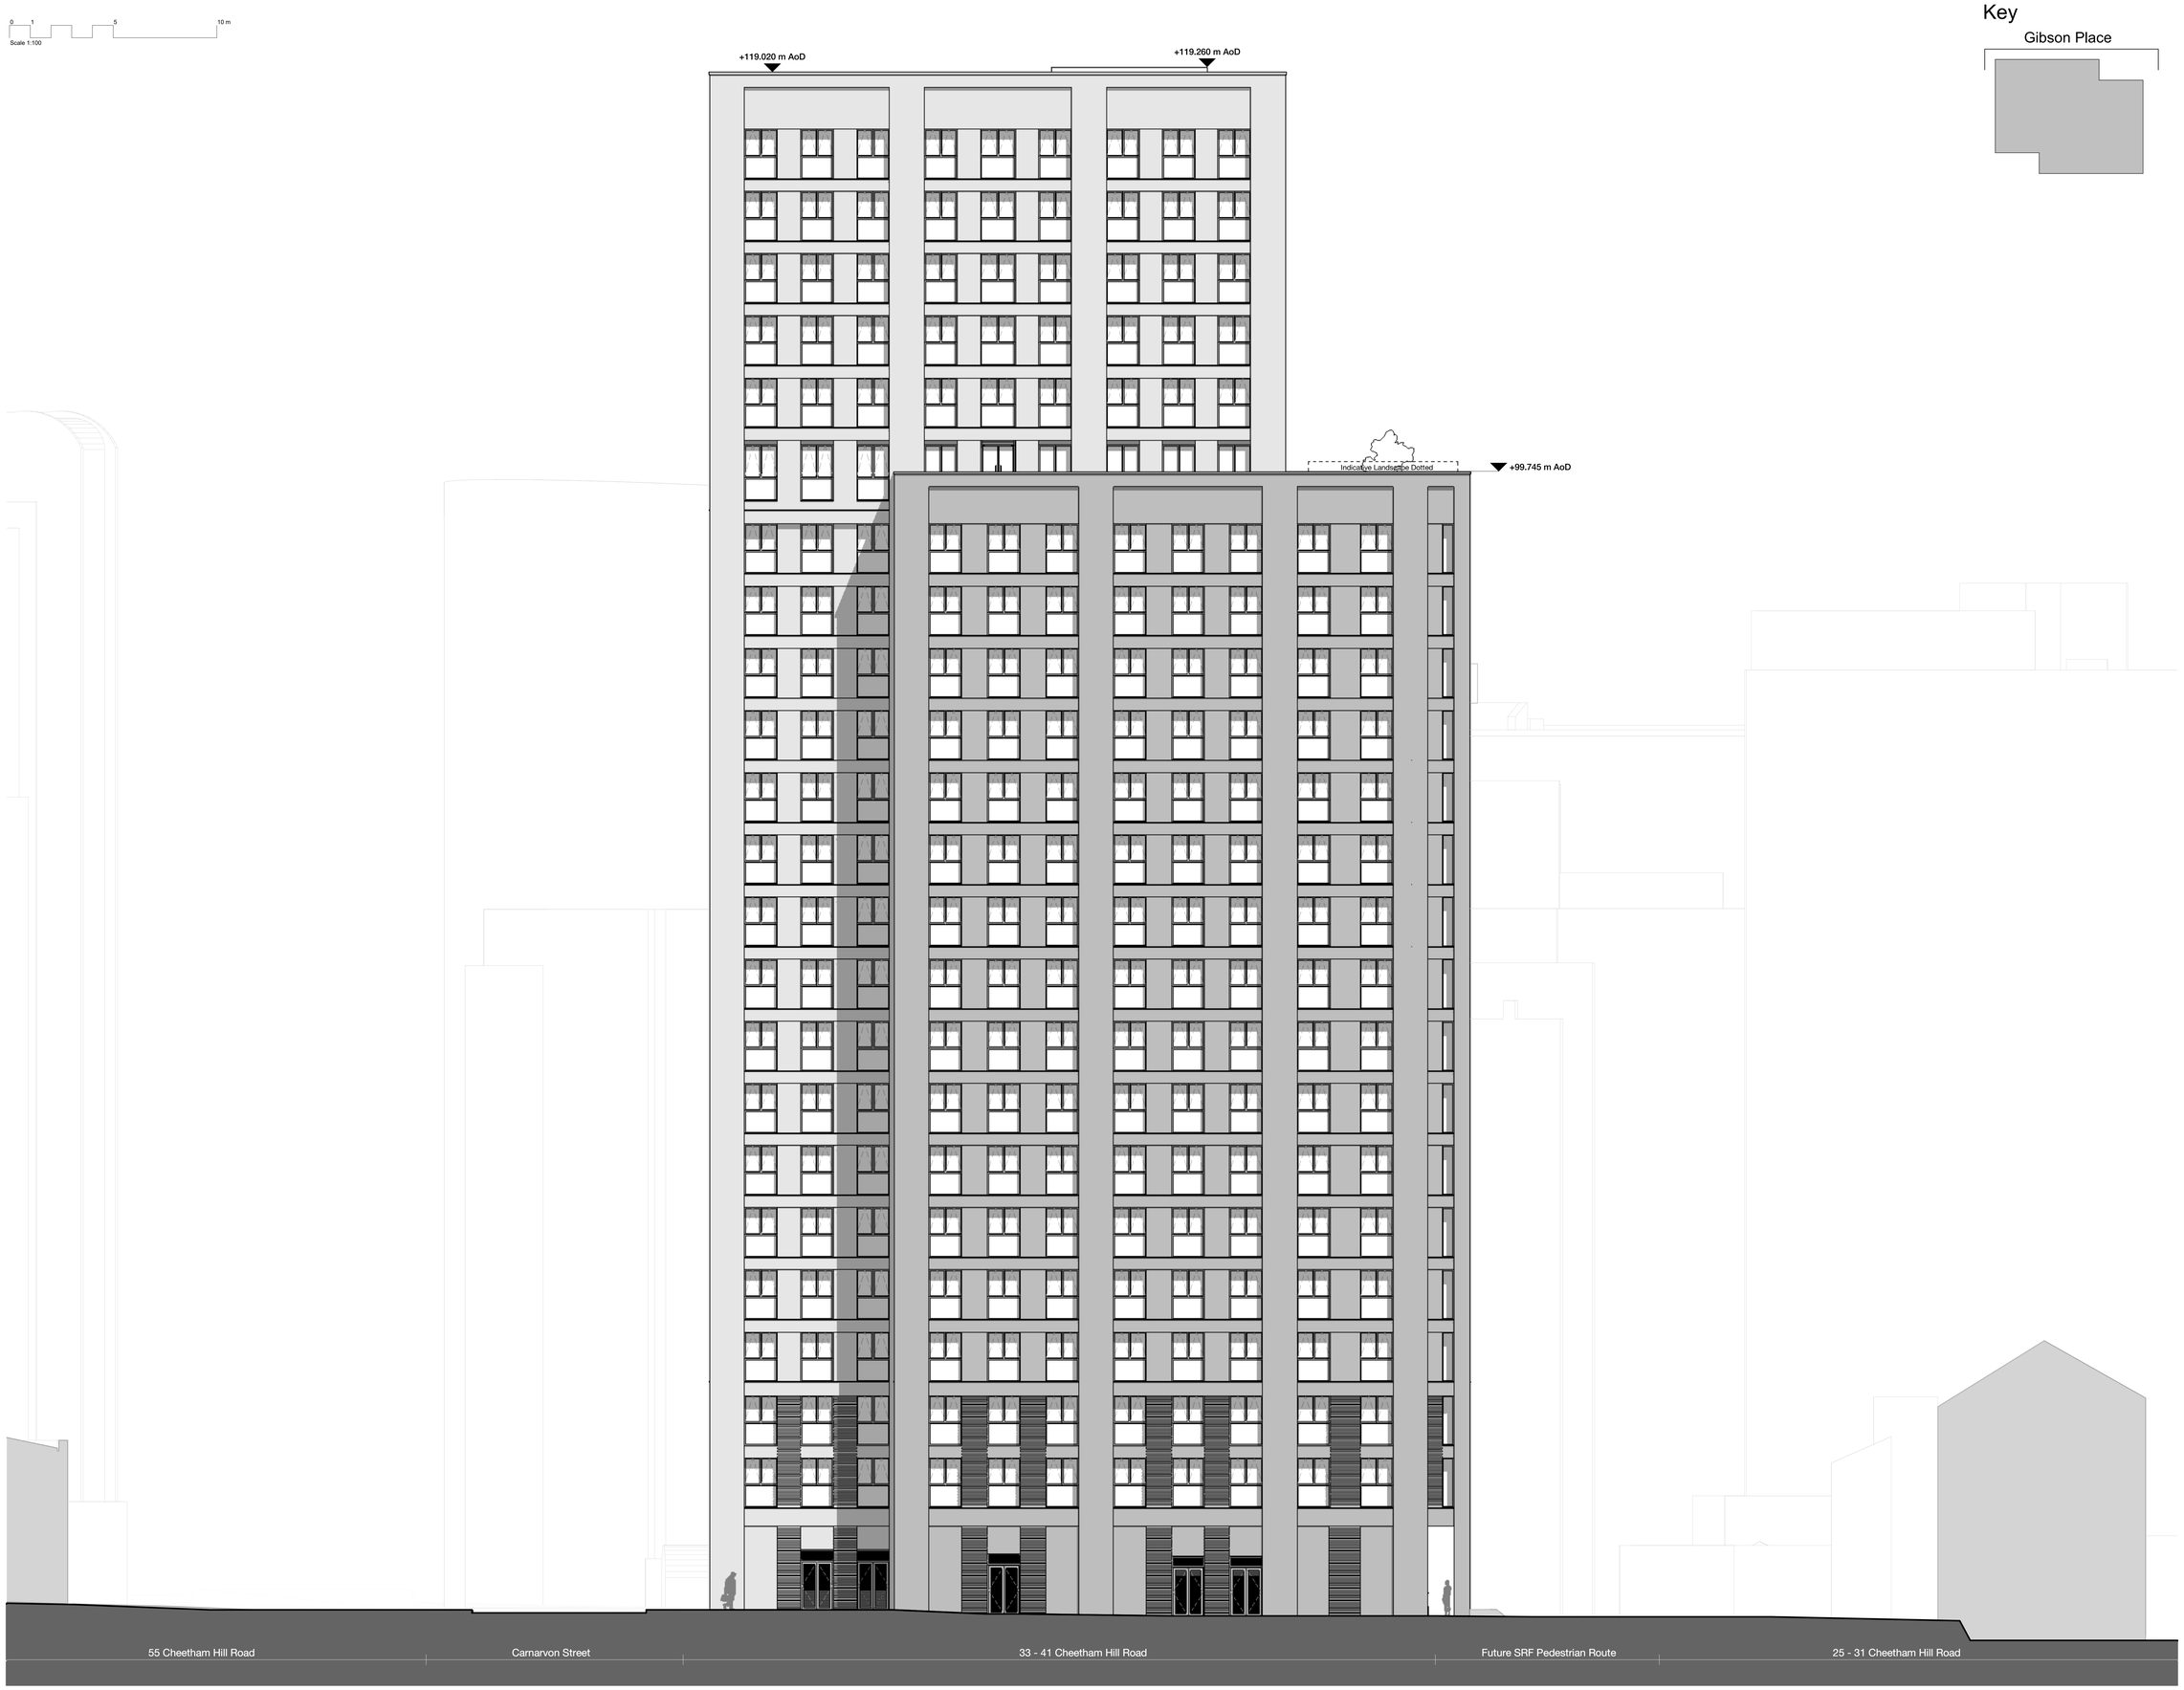

Key

Gibson Place

Copyright Hawkins\Brown Architects
No implied licence exists. This drawing should not be used to calculate areas for the purposes of valuation. Do not scale this drawing. All dimensions to be checked on the site by the contractor and such dimensions to be their responsibility. All work must comply with relevant British Standards and Building Regulations requirements. Drawing errors and omissions to be reported to the architect. To be read in conjunction with Architect's specification and other consultant information.

Rev	Description	Date
P01	Issued for Planning	06.03.24
P02	Landscape updated for planning	20.09.24

26-28 Hilton Street
Manchester M1 2EH
mail@hawkinsbrown.com
hawkinsbrown.com

Hawkins\
Brown

Project
33-41 Cheetham Hill Road
Manchester
M4 4FT

Drawing
Proposed Elevation - Gibson Place

Scale @ A0		Date
1 : 100		March 2024
Drawn By		Checked By
JD		NT
Job Number	Status	Purpose of Issue
230069	S2	Planning

Drawing No.
CHR-HBA-ZZ-XX-DR-A-080203

Rev
P02