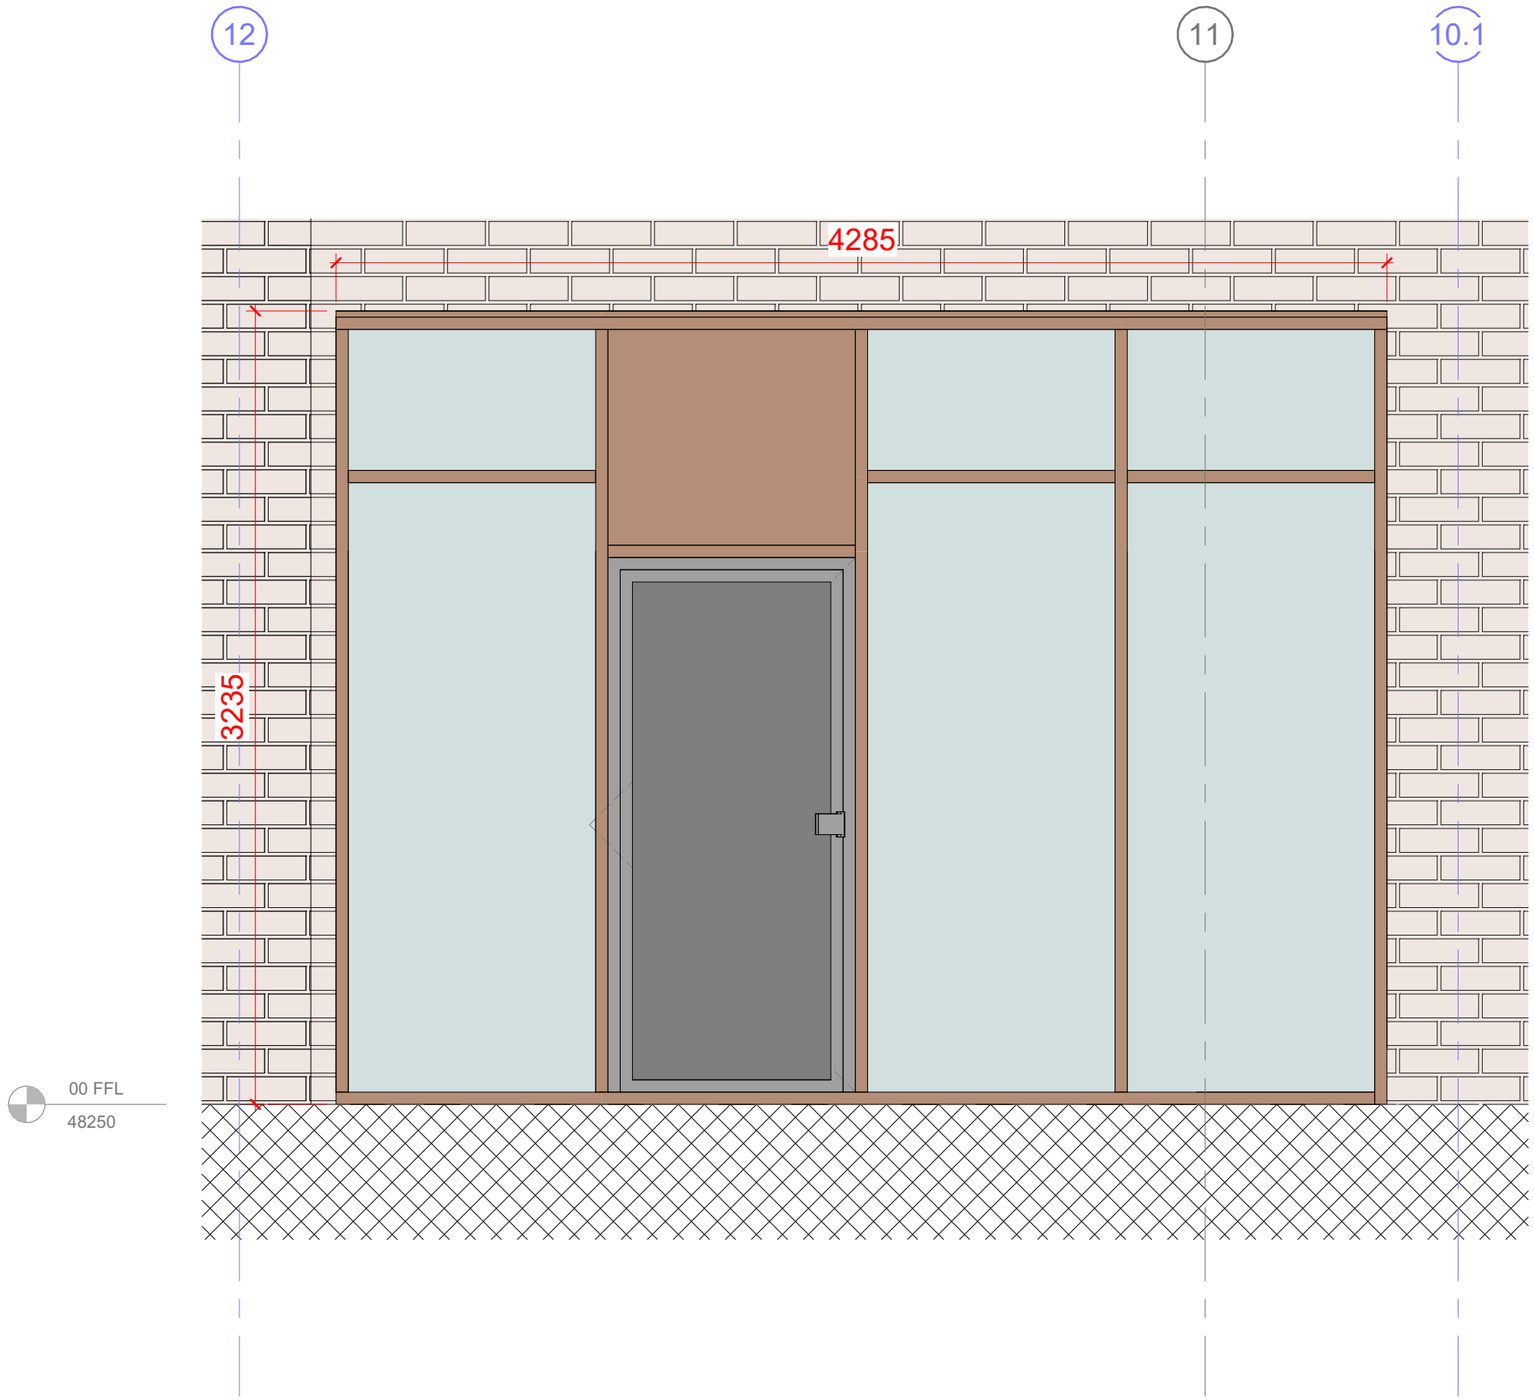


1 GA Elevation Spear Street Unit 1 Escape
1 : 25

GENERAL NOTES

1. Do not scale off this drawing unless a scale bar is provided
2. Any ambiguities, omissions and errors on this drawing should be notified immediately to the Architect before the commencement of works on site
3. Dimensions are in millimetres unless otherwise stated
4. Dimensions, unless otherwise indicated, are to the face of unfinished block walls or to the finished plaster face of stud partitions
5. Dimensions are to be checked on site. Discrepancies are to be notified immediately to the Architect before the commencement of works on site
6. All levels are in meters unless otherwise stated
7. This drawing is to be read in conjunction with all other relevant drawings and specifications for this project

CDM REGULATIONS

Denotes a significant hazard or difficult to manage procedure. Please refer to Designer Hazard Register for further information regarding mitigation of hazards.

REVISION NOTES

Rev	Date	Description	Issuer	Checker
P1	2024-07-08	For Comment	IB	DRF
P2	2024-08-20	Louvre removed from Unit 1 Escape Door and amended to Spandrel Panel	IB	DRF

FRANKLIN ELLIS
ARCHITECTS
Architecture / Landscape / Interiors / Graphics / Project Management

The Old Pumphouse
5 The Ropewalk , Nottingham , NG1 5DU

T 0115 941 8475
E enquiry@franklinellis.co.uk
W www.franklinellis.co.uk

PARTNER/ASSOCIATE: Ben Dudley
PROJECT LEAD: Ian Burgess

PROJECT NAME: Oldham Street Manchester
PROJECT No.: 21-0005

CLIENT / USER NAME: Kempton Homes

VOLUME: BA Block A

SHEET NAME: Proposed Spear Street Elevations - Unit 1 Escape

FULL DOCUMENT REFERENCE

Identification / Location: Project Code | Originator Code | Vol/ Zone | Level/ Location
Sheet Number: Doc Type | Role/ Dis | Number

OSM-FEA-BA-00-PL-A-2514

Renumbered from:

REVISION DATE: 2024-08-20
REVISION: P2

STATUS: A3 Planning

SHEET: A3 L
SCALE: 1 : 25

Autodesk Docs://21-0005-OSM-Oldham Street/OSM-FEA-B1-XX-M3-A-0101-ArchMaster-Block A.rvt

FEA-Titles-Standard-A3-Landscape-BlockRight_BS1192 Deltek DLM version 2018-05-15 © copyright