




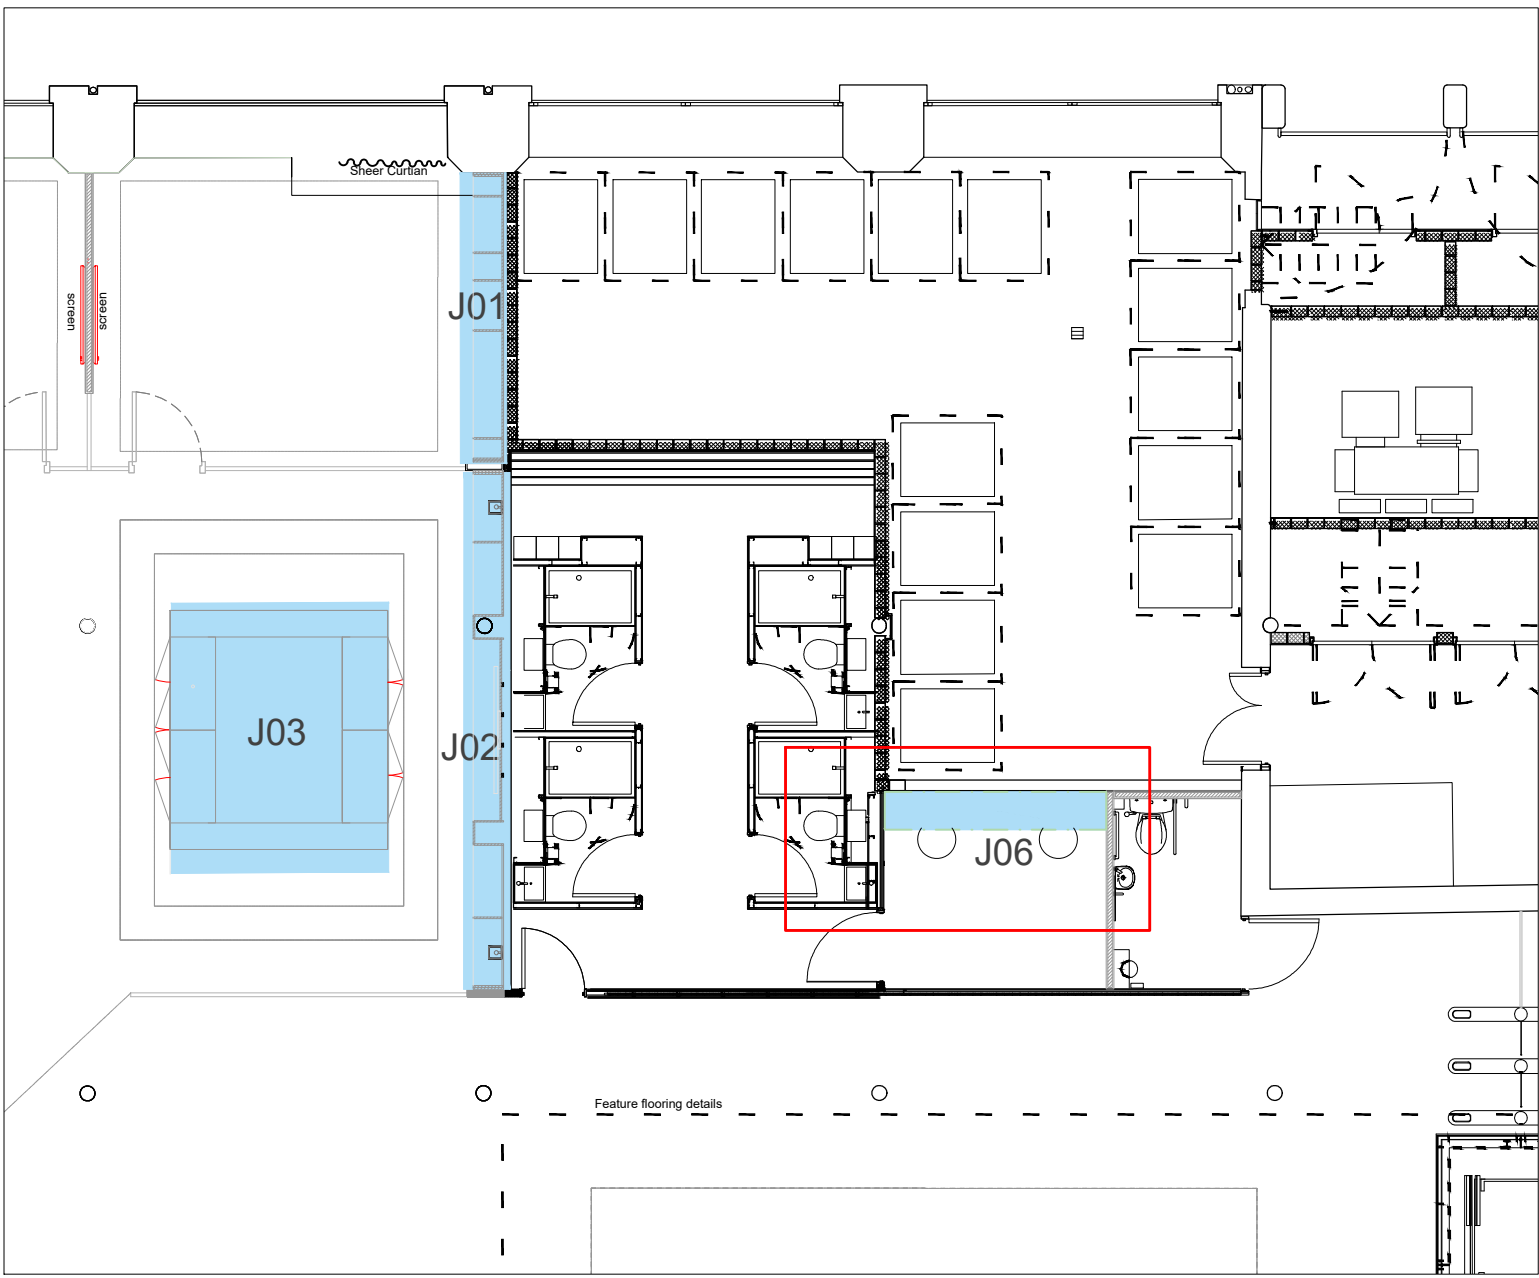


J05 Location Plan
Scale 1:100

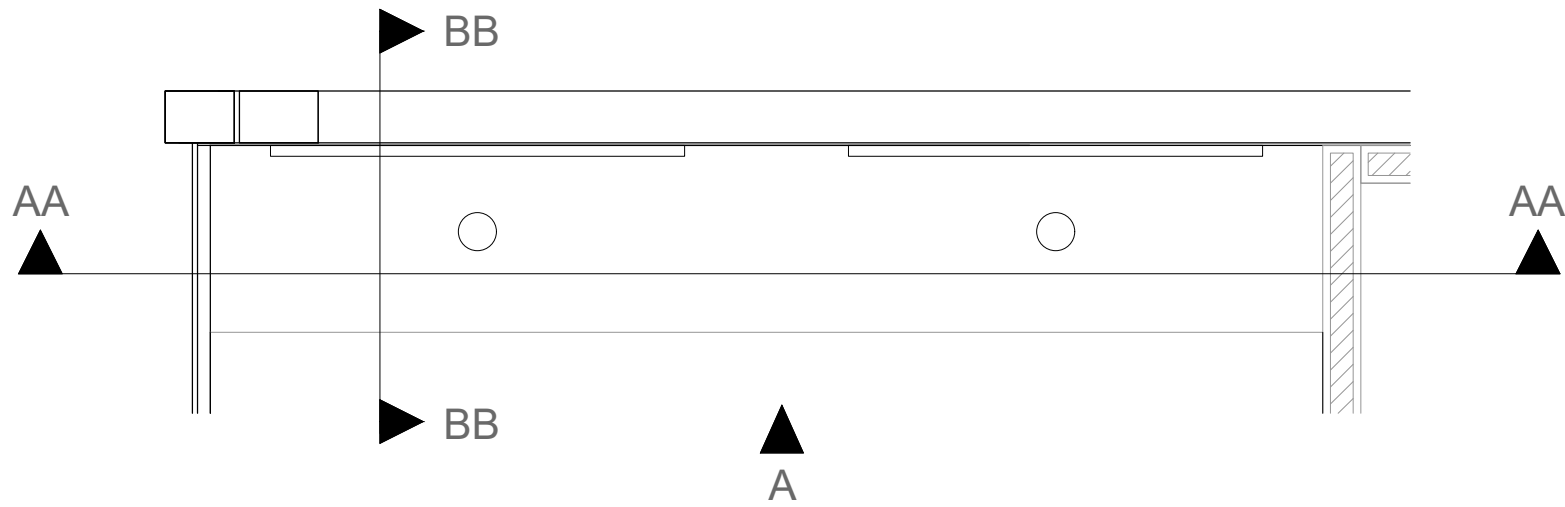

J06 Plan
Scale 1:20

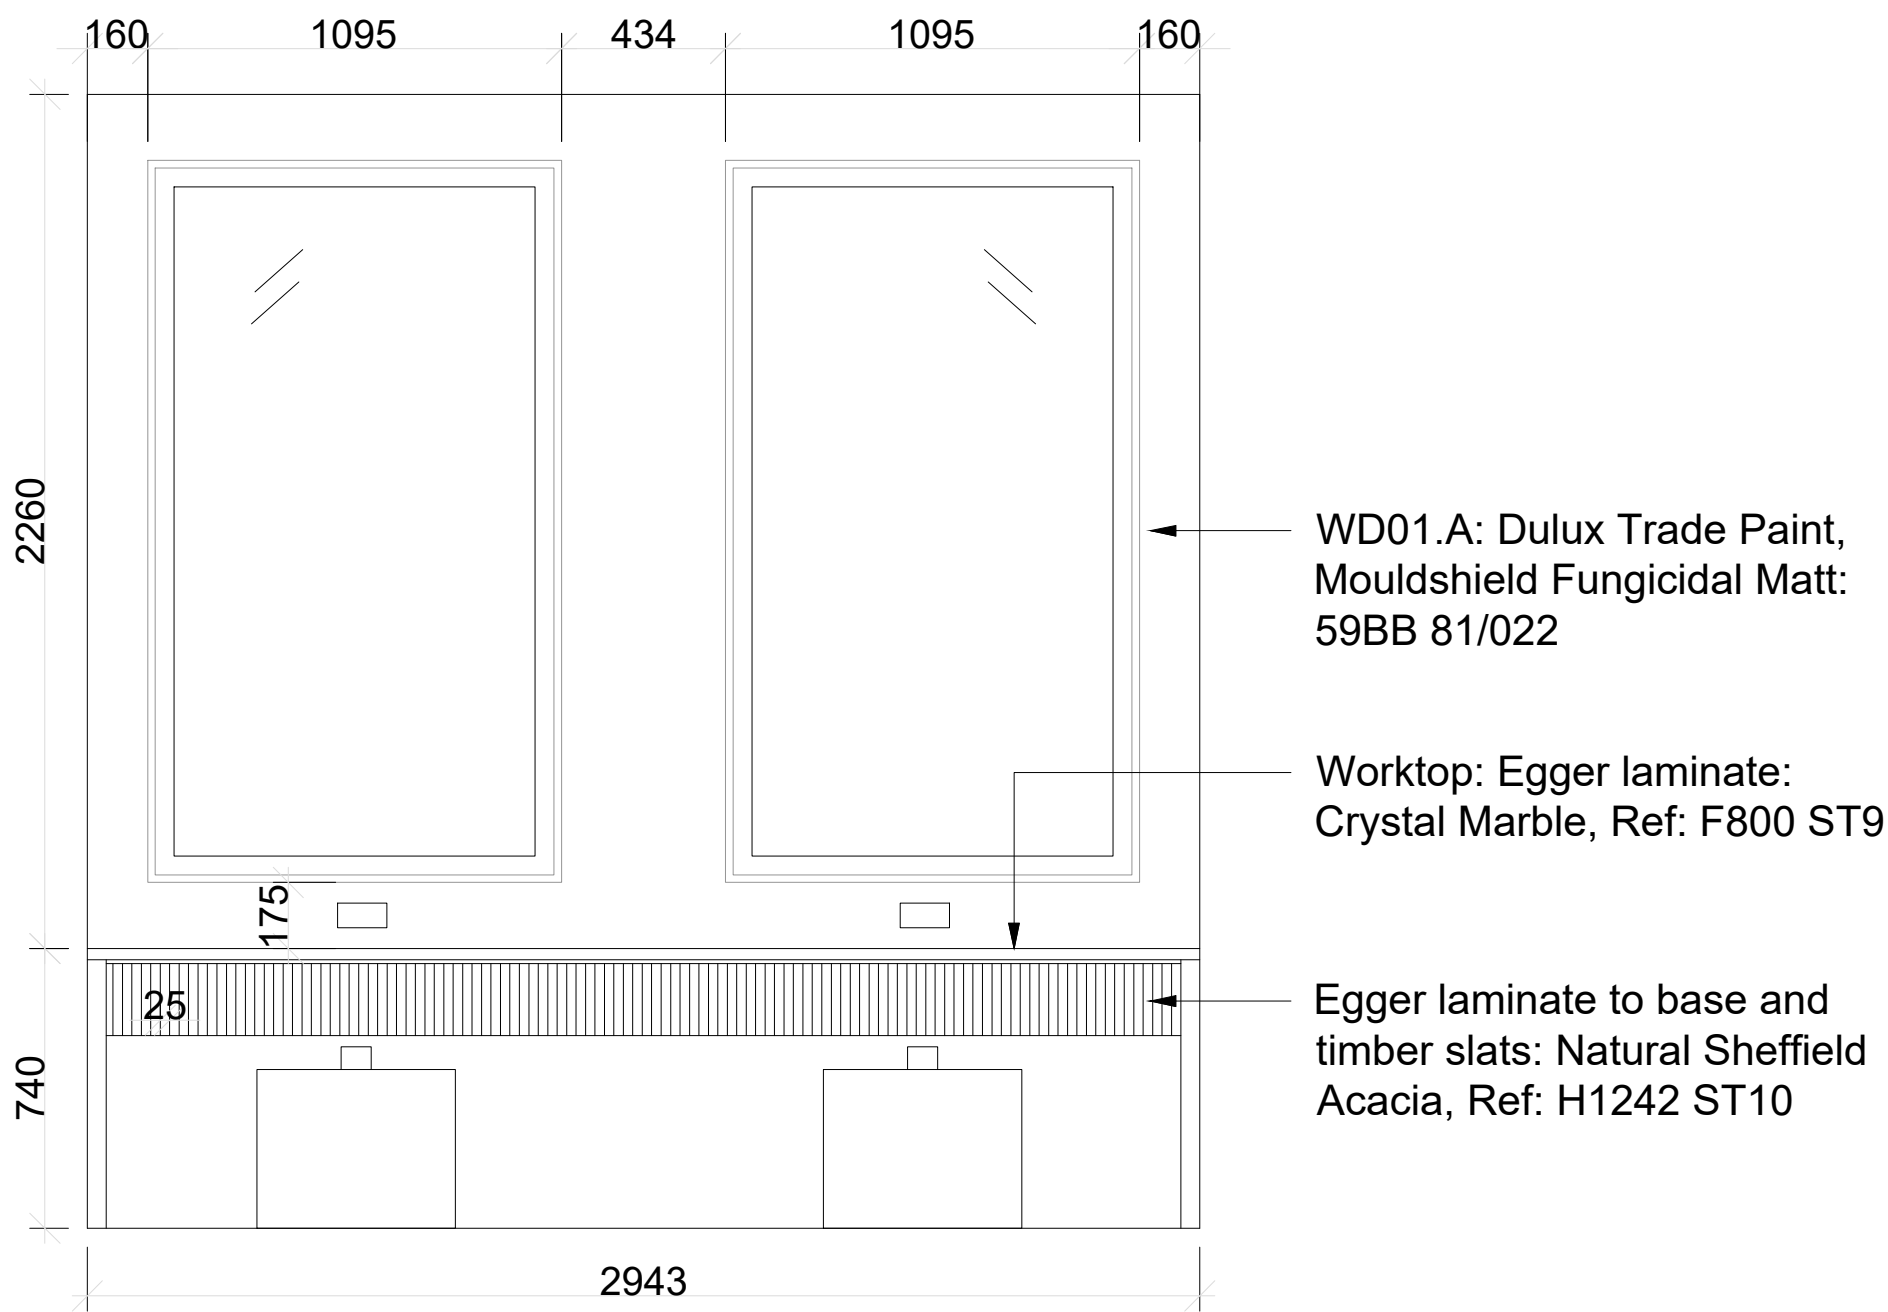

Elevation A
Scale 1:20

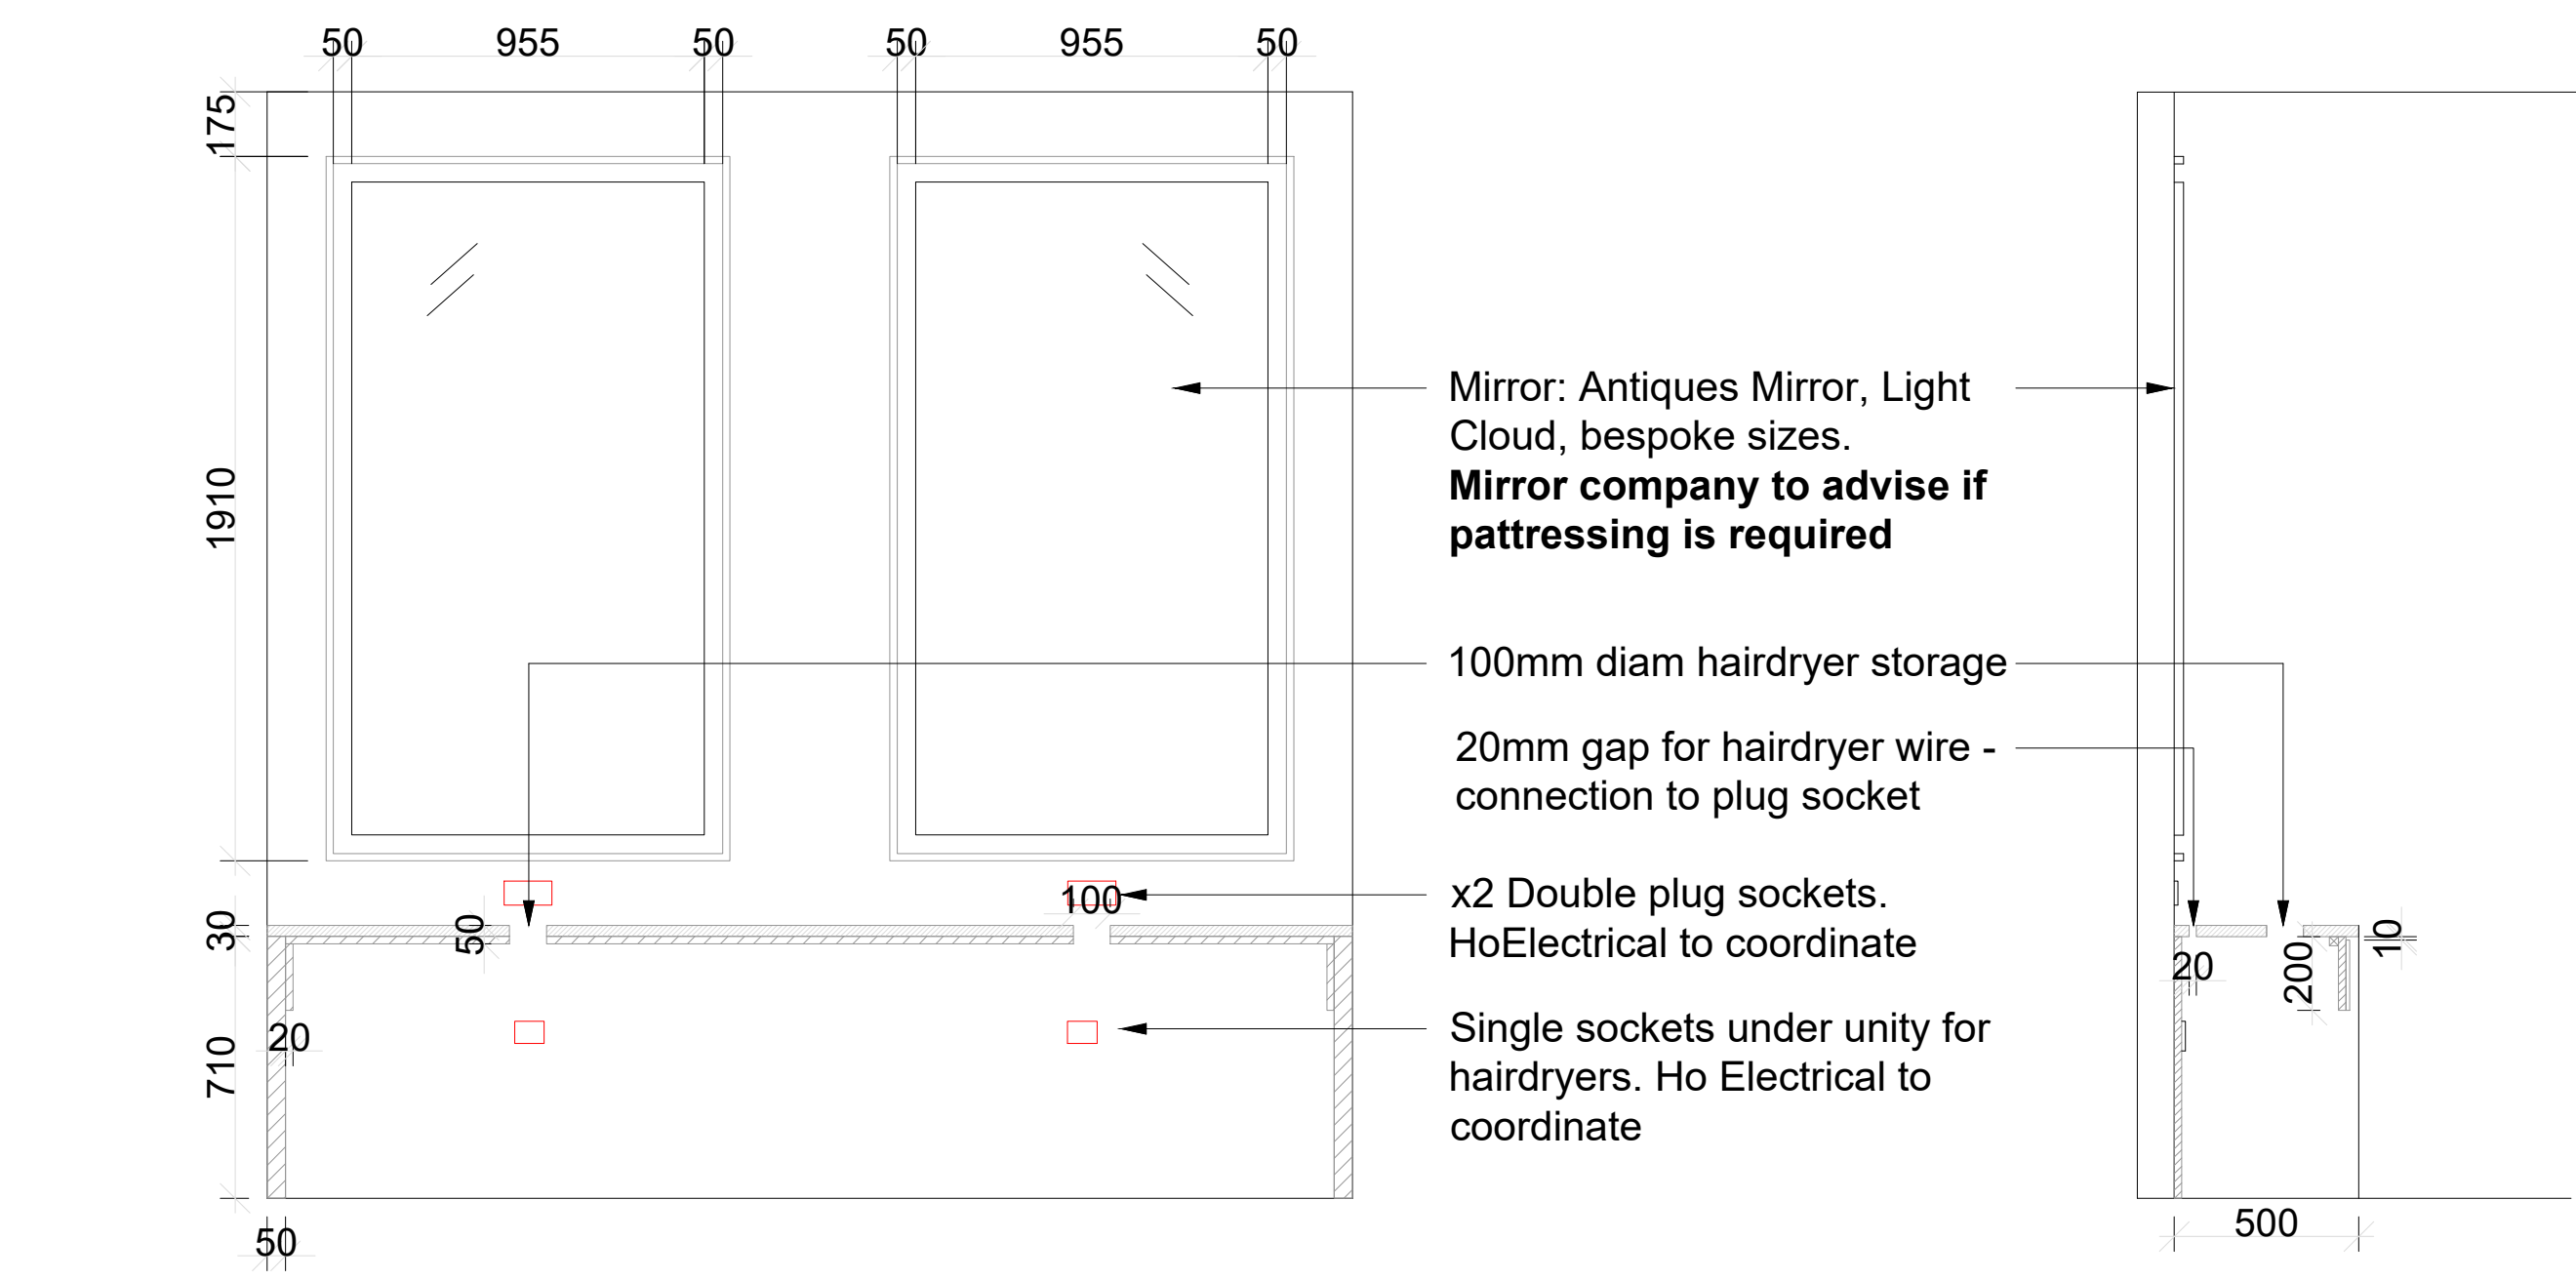

Section AA
Scale 1:20

Section BB
Scale 1:20

OBI


www.obiproperty.co.uk

All dimensions are in millimetres unless stated otherwise. No dimensions to be scaled from drawings. All dimensions to be checked on site prior to manufacture.

Any discrepancies between drawings and site conditions are to be reported to the contract manager.

This drawing is to be read in conjunction with all relevant Structural Engineers and Mechanical & Electrical Engineers drawings and specification.

© COPYRIGHT
The copyright in this drawing is vested in OBI Property Ltd and no licence or assignment of any kind has been, or is, granted to any third party whether by provision of copies or originals of the drawings or otherwise unless otherwise agreed in writing.

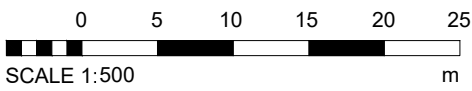

Note: Dimensions to be checked on site before construction

First Issue	23/02/24	EK
REV	DESCRIPTION	DATE BY CHK

CLIENT NAME

Phillip J Davies Holdings plc

PROJECT NAME

Sevendale House

DWG TITLE:

Joinery / Vanity Unit - J06

DWG NO: 34_006

REVISION: -

SCALE 1:100 @ A1

DRAWN: EK

STAGE 5

© OBI Property Limited
80 Mosley Street, Manchester, M2 3FX
t: 0161 237 1717 e: info@obiproperty.co.uk

OBI