0m 10m 20m 30m 40m 50m 60m 70m 80m 90m 100m

Scale bar 1 : 500

N

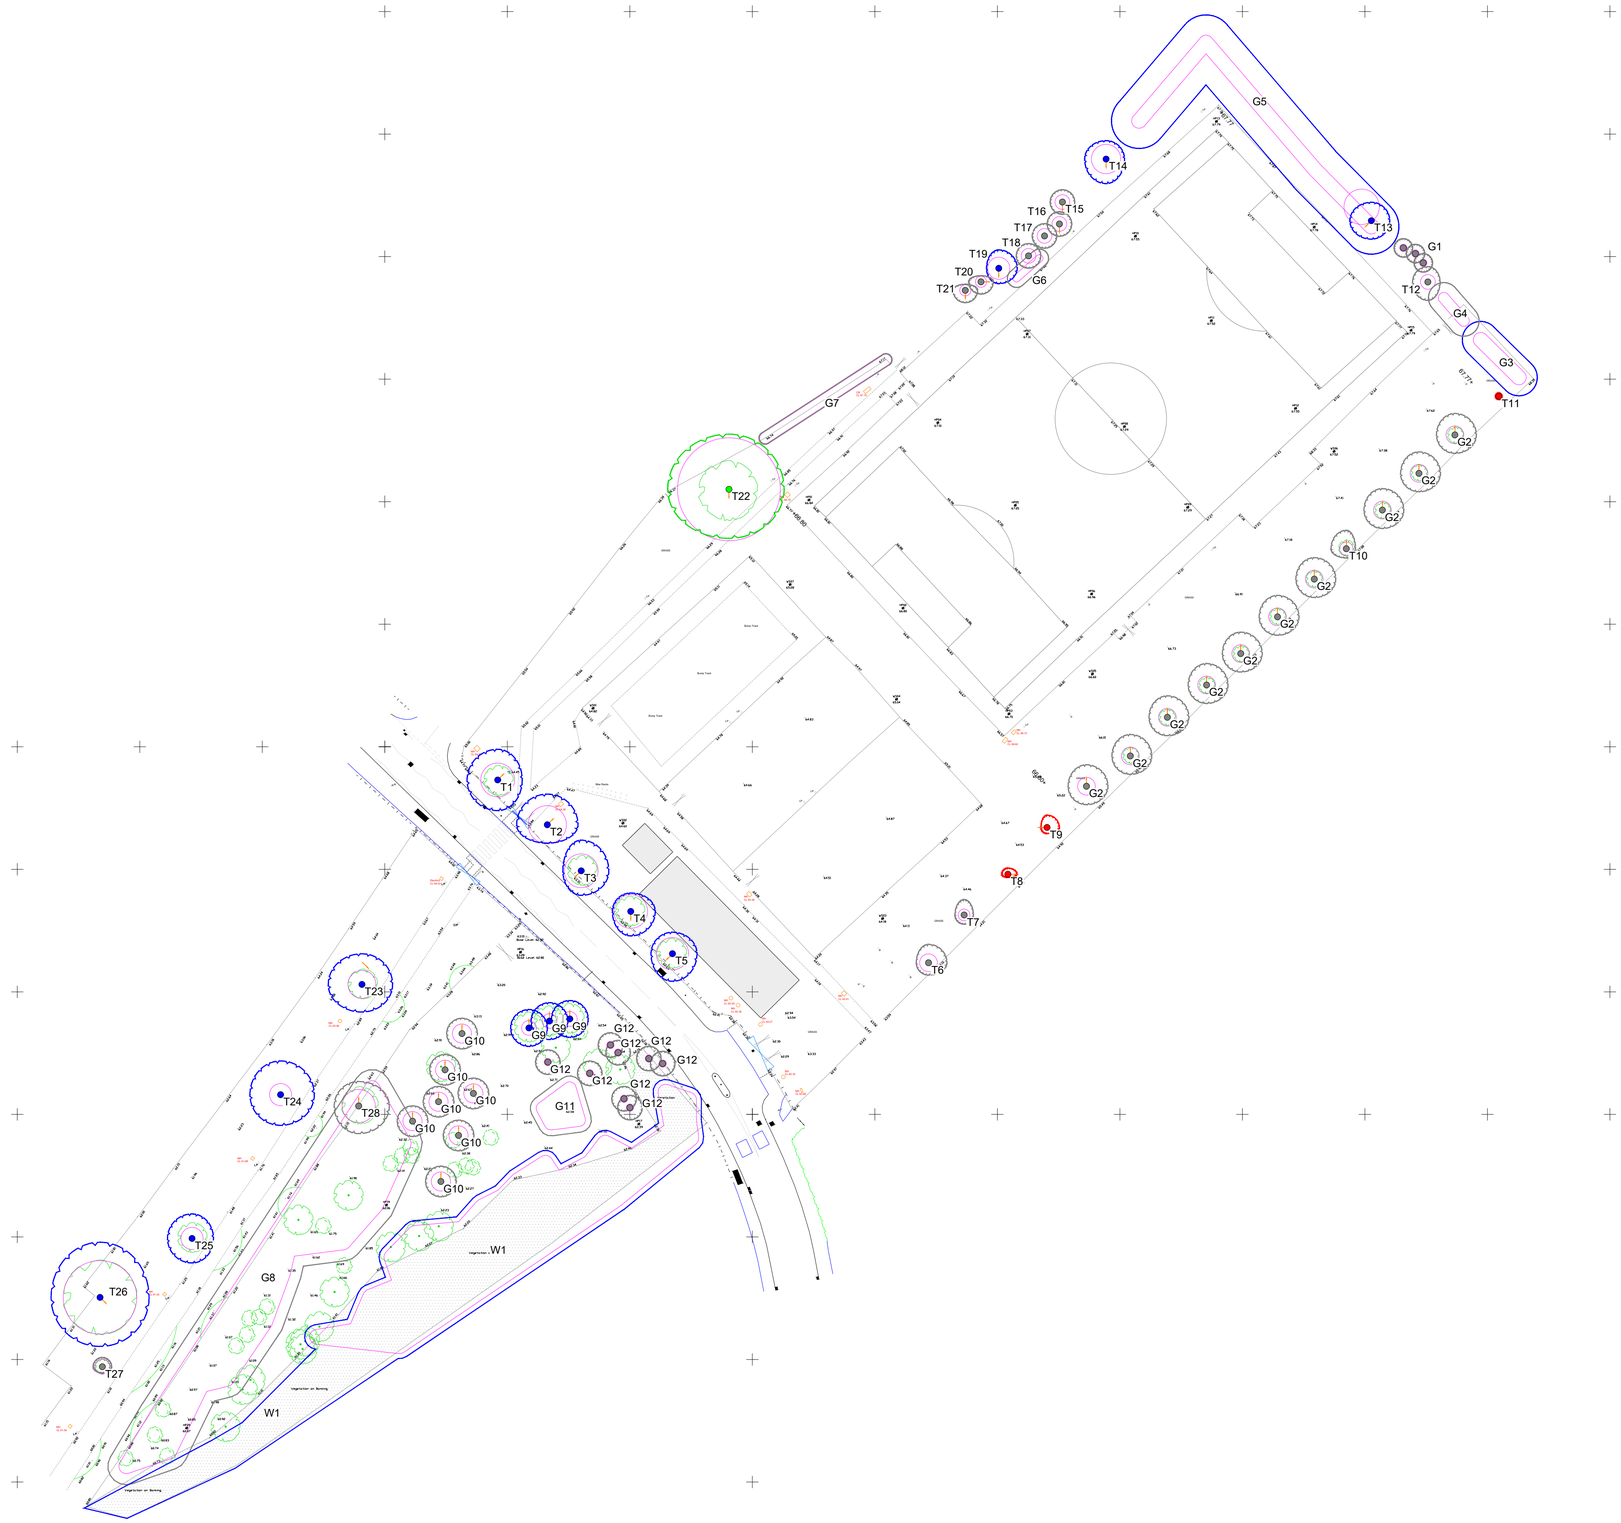

Rev	Amendment	Date	By
–	Initial Issue		

Client
MANCHESTER
COMMUNICATIONS ACADEMY
M40 8NT

Project
3G STP
FA FRAMEWORK PROJECT

Drawing
TOPOGRAPHICAL AND
TREE SURVEY

McARDLE
SPORT TEC

Drawn	Date	Scales		
HJ	02-08-24	1:500		
Checked	Plot No	Prelim	Check	Final
	01			

Job No	Drawing No	Rev
	MCA-MUK3213-06	