



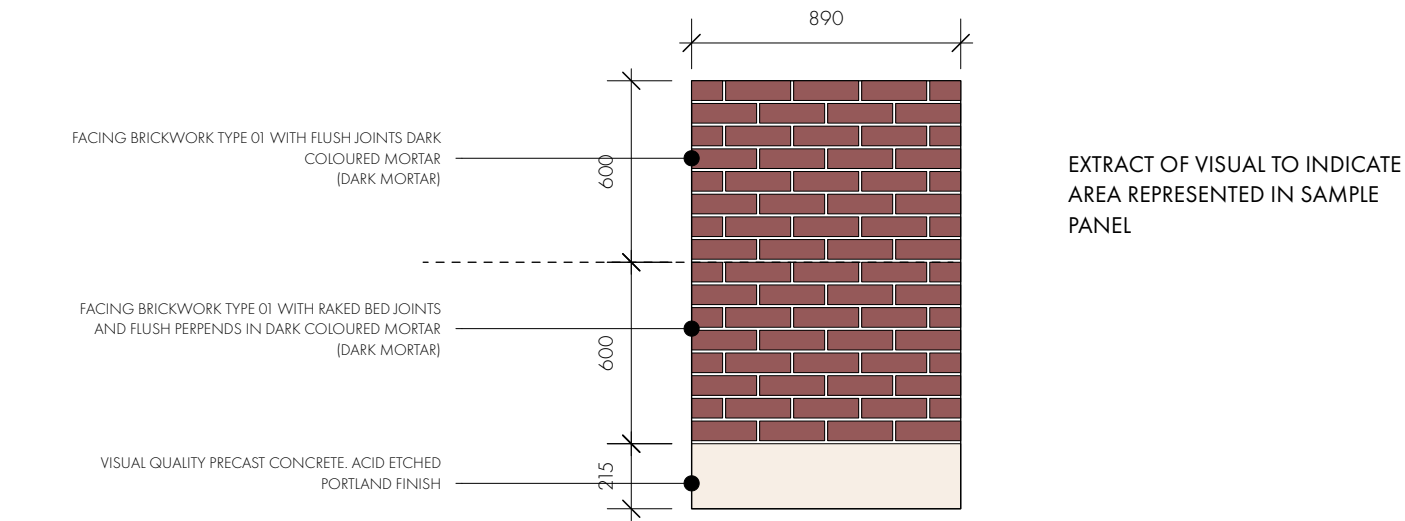



INITIAL SAMPLE PANEL
TO BE CONSTRUCTED TO ESTABLISH MORTAR COLOUR AND POINTING 1:25



REVISION	DATE	DESCRIPTION
A	17/05/2022	STAGE 3+ TENDER ISSUE
P01	23/03/2023	Updated to Planners comment
P02	23/08/2023	SIZE OF SAMPLE PANELS INCREASED

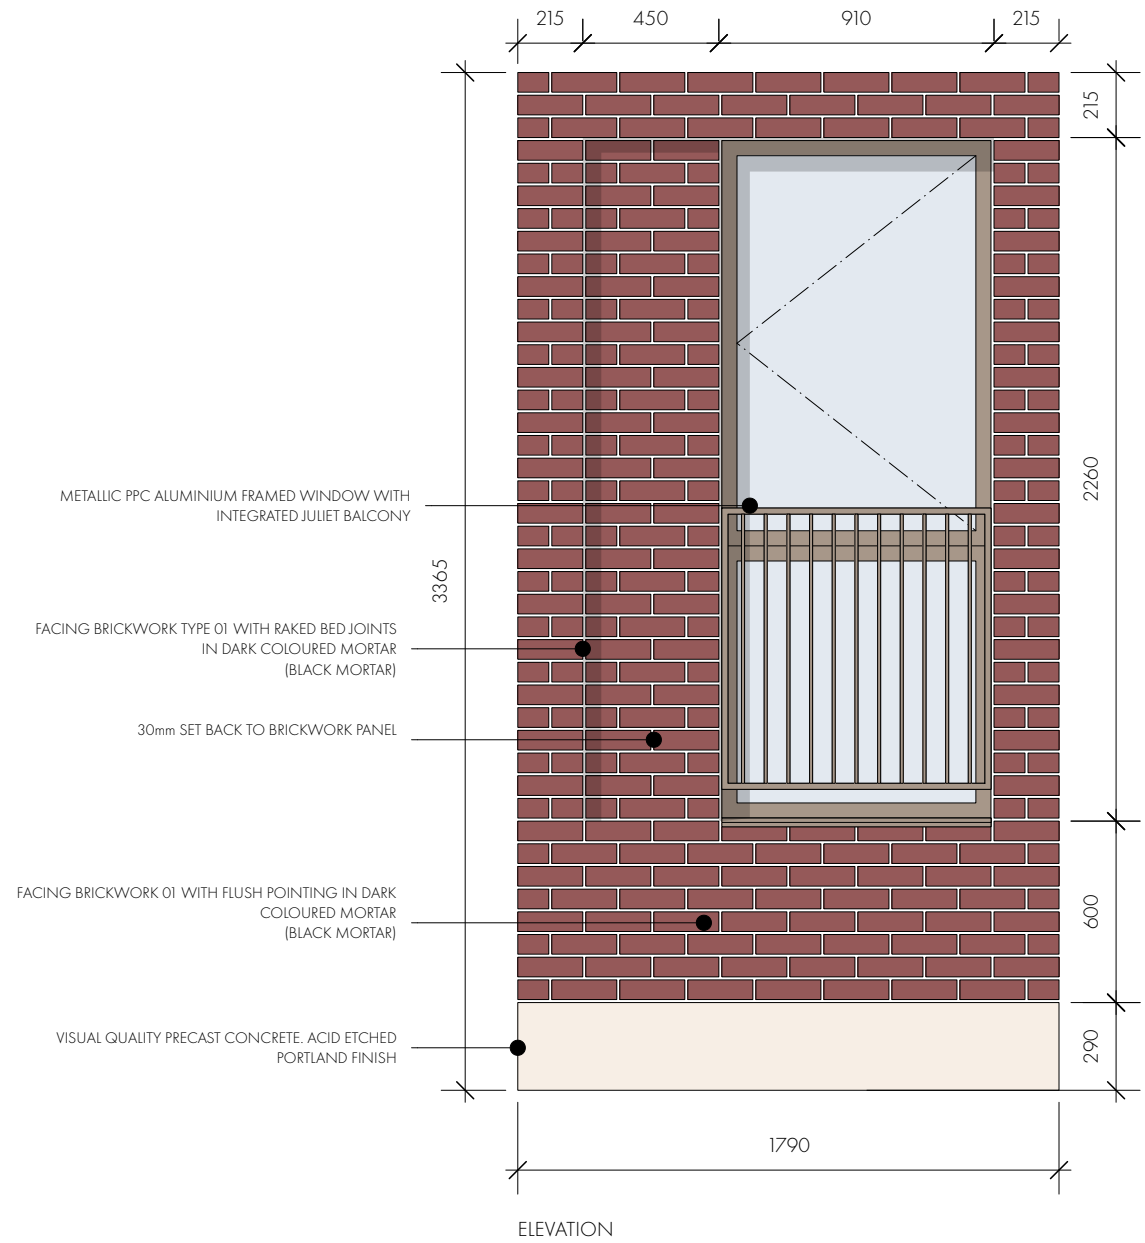

SAMPLE PANEL
DEMONSTRATING KEY JUNCTIONS 1:25

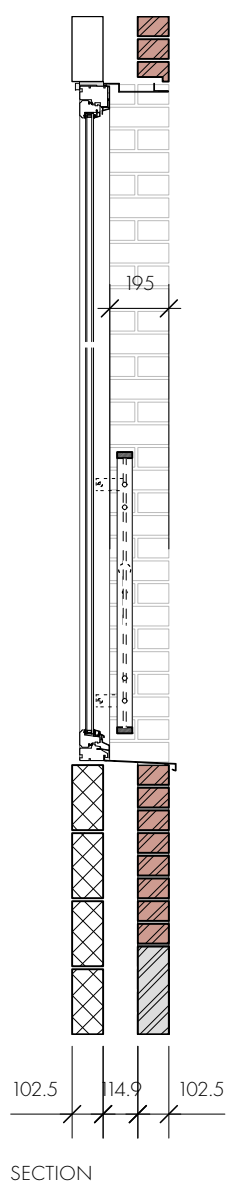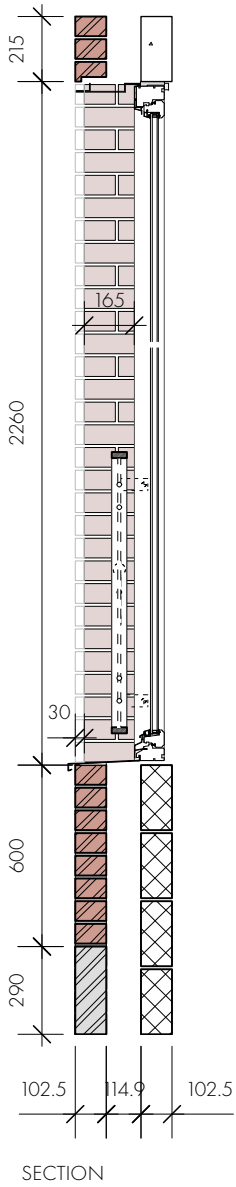

PHOTOGRAPH OF PROPOSED BRICKWORK TYPE 01
AGAINST EXISTING LISTED BUILDING

MANUFACTURER: IBSTOCK
REFERENCE: BIRTLEY COMMERCIAL RED

OMIArchitects

31 Blackfriars Road, Salford, Manchester, M3 7AQ
+44(0)161 832 3242 / info@omiarchitects.com / www.omiarchitects.com

PROJECT	LAYSTALL STREET – NEW BUILD APARTMENTS					
DRAWING	BRICKWORK SAMPLE PANELS TYPE 01					
DATE	MAY' 22	DRAWN BY	RP	SCALE	1:25	@ A3
JOB NO.	1383	DWG.NO.	1383-OMI-00-ZZ-DR -A-A2003-P02			