


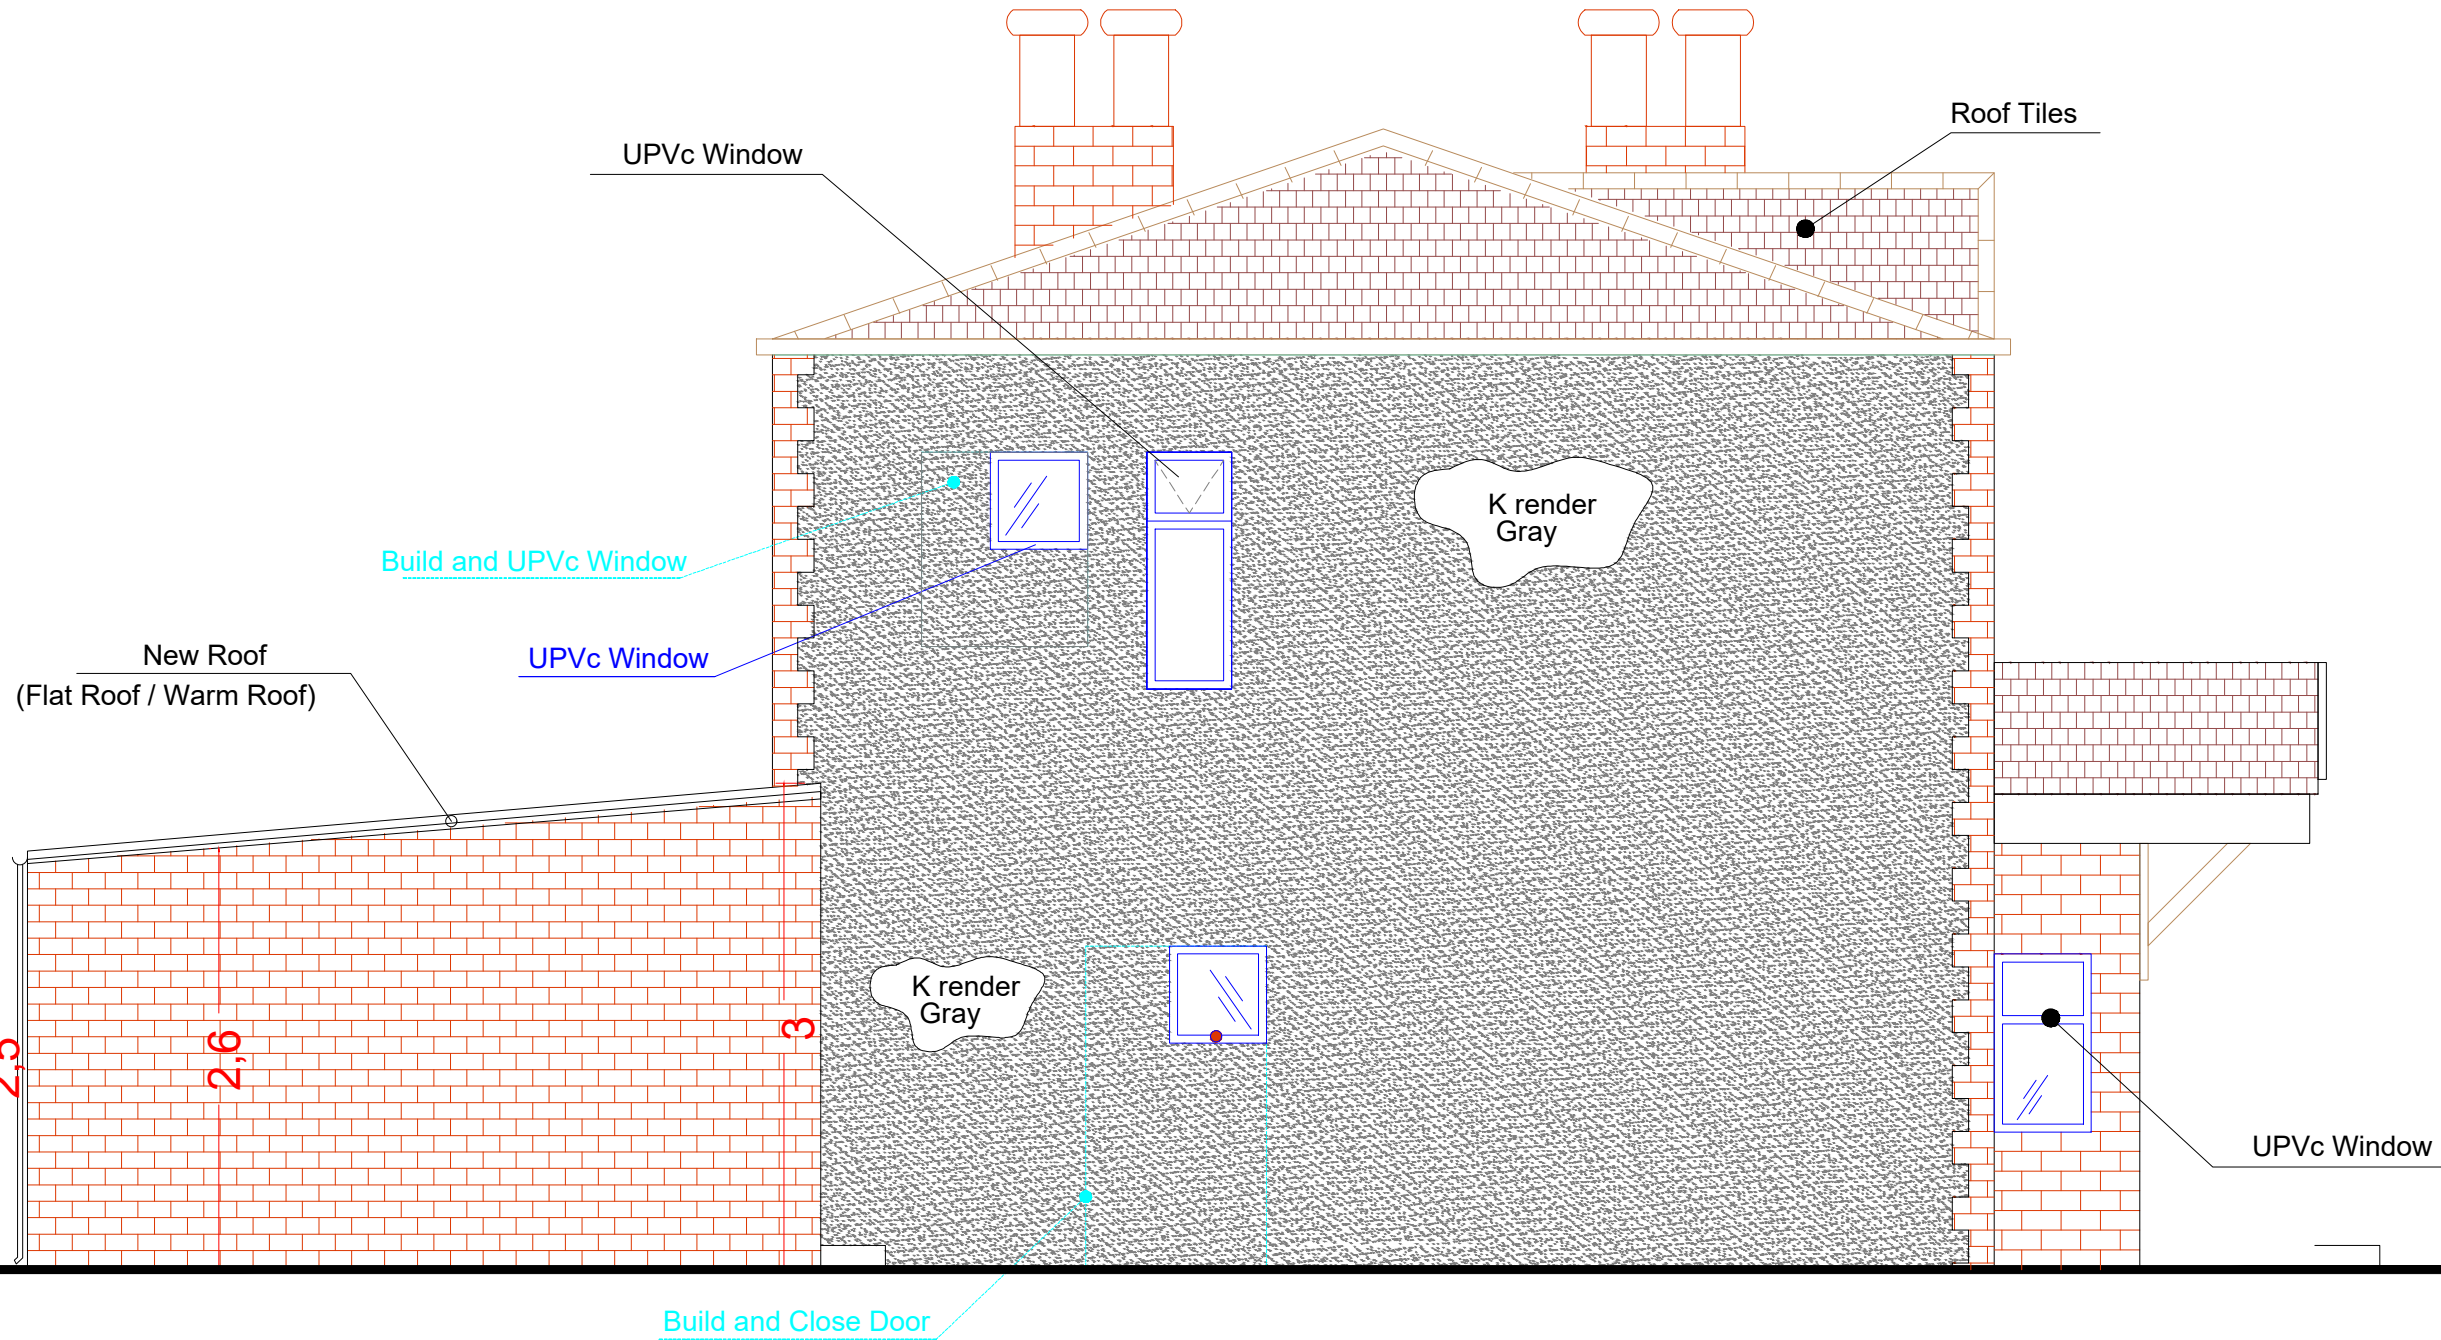

UPVc Windows

Timber Windows



DINNCON LTD

ADDRESS/
44 Elwy street,
Liverpool
L8 8BL

CALL / EMAIL/
07838781040
info.dinncon@gmail.com

CLIENT:
Mr Mouin Omari

PROJECT:
29 Manor Dr ,Manchester
M7 21QG

Drawing Title :
Proposed Side Elevation

Drawing No.:
29 Manor -M7 21QG - Arch-008 A

Scale:
1 - 50

Print:
@ A3

Drawn By:
S. Y.

Aug 2024

NOTES:
1. DO NOT SCALE FROM THIS DRAWING.
2. ALL DIMENSIONS ARE IN MILLIMETER AND LEVELS IN METERS UNLESS INDICATED OTHERWISE.
3. ALL DIMENSIONS AND LEVELS ARE TO BE CONFIRMED AND ANY DISCREPANCIES OR ERRORS REPORTED TO THE ENGINEER PRIOR TO COMMENCEMENT OF WORK.
4. THIS DRAWING SHALL BE READ IN CONJUNCTION WITH THE CURRENT ISSUE OF ALL ASSOCIATED ARCHITECTURAL, STRUCTURAL AND BUILDING SERVICES DRAWINGS, THE SPECIFICATION AND OTHER CONTRACT DOCUMENTS AND DRAWINGS.
5. ALL LEVELS ARE TAKEN FROM THE ROAD LEVEL WHICH CONSIDERED AS:
F.F.L. = FINISH FLOOR LEVEL
S.S.L. = STRUCTURE SLAB LEVEL
P.F.L. = PAVEMENT FINISH LEVEL
T.O.P. = TOP OF CONCRETE LEVEL
6. All Entrances must be controlled and closed all time except required times.
7. All Health and Safety board have to be as standard requirements.