


SITE LOCATION PLAN – 19 GREEN WALK, M16 9RE

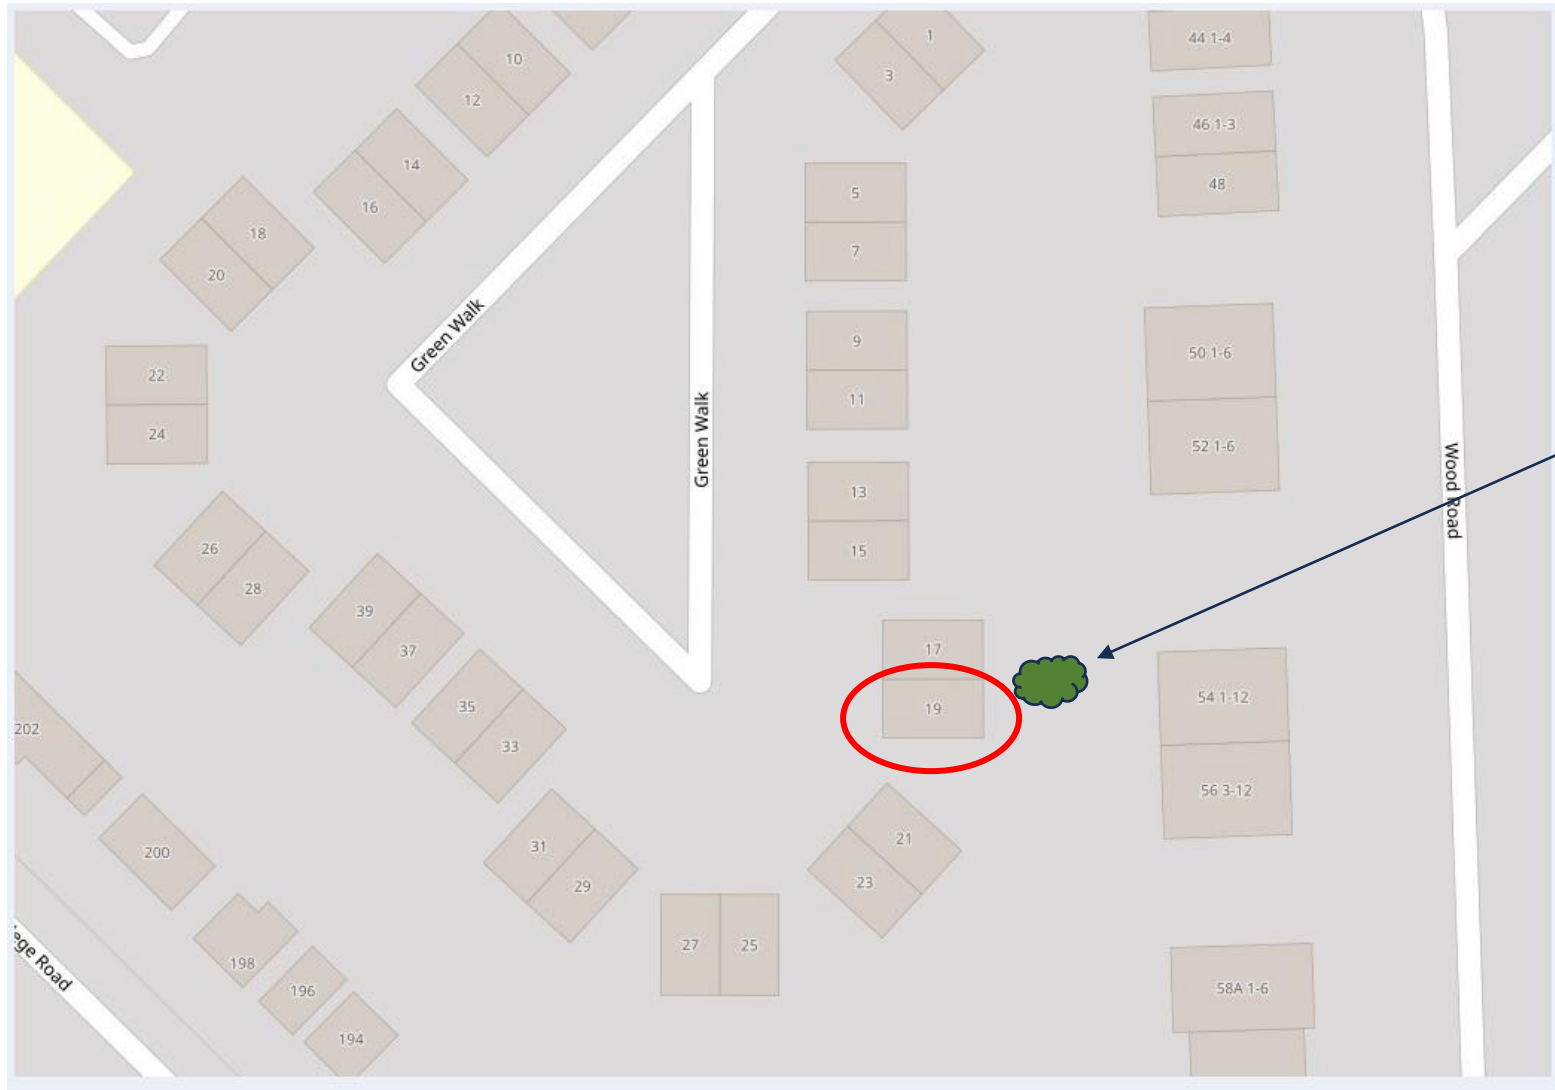

Approx location of tree
to be felled.



Tree for
removal