

POWERLEAGUE MANCHESTER NICHOLLS


PADEL COURTS SITE LAYOUT

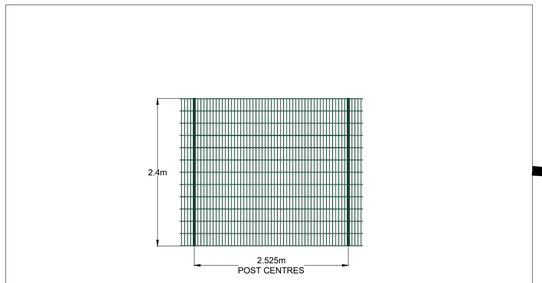

2.4m HIGH SECURITY FENCE MESH PANEL ELEVATION

SCALE 1:50

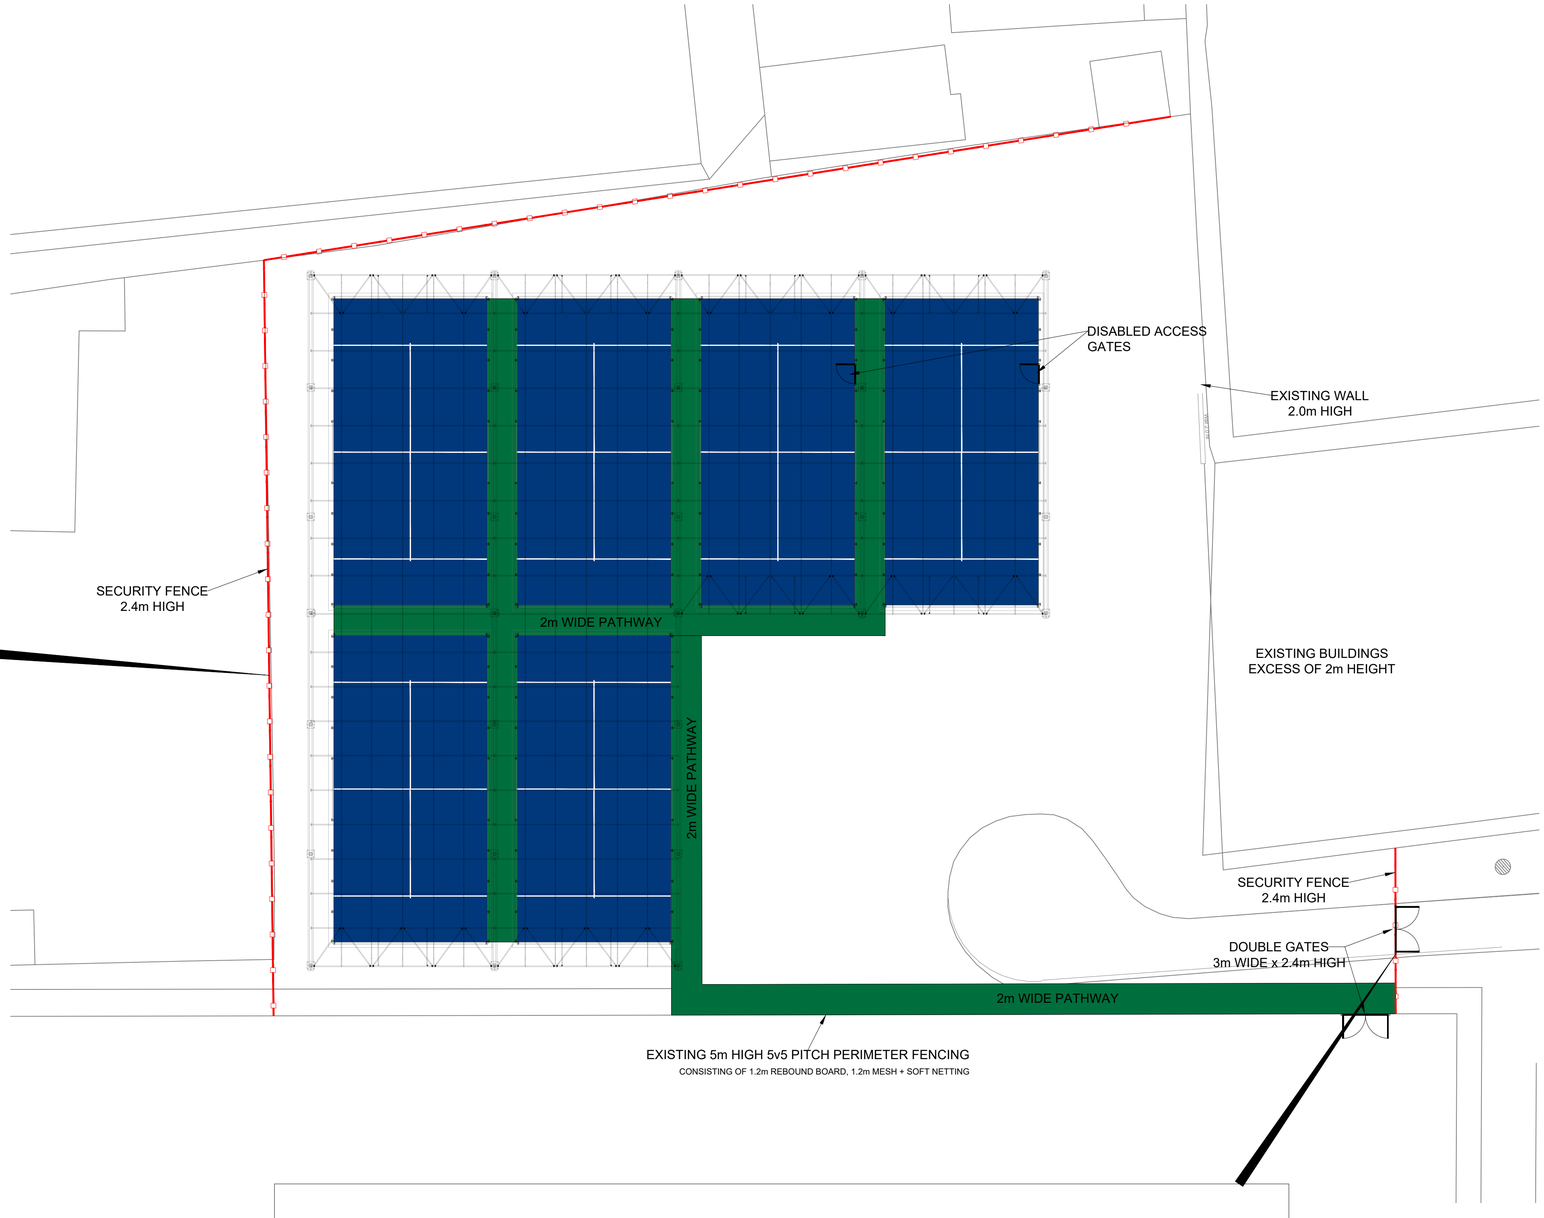

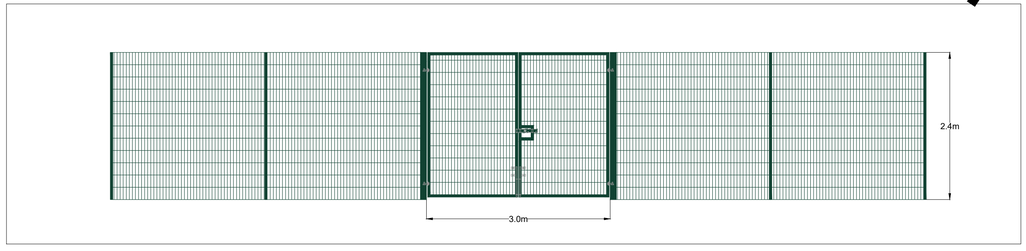

2.4m HIGH SECURITY FENCE AND 3.0M WIDE DOUBLE GATE ELEVATION

SCALE 1:50

0m 5m 10m 15m 20m 25m 30m 35m 40m 45m 50m

SCALE BAR 1:200

NOTES:

DRAWING TO BE READ IN CONJUNCTION WITH RELEVANT PROJECT SPECIFICATION AND REQUIREMENTS.

ALL DIMENSIONS TO BE CHECKED ON SITE PRIOR TO COMMENCEMENT OF WORKS.

DO NOT SCALE FROM DRAWING

SIS PITCHES

Manchester Nicholls

PROJECT TITLE

Powerleague

CLIENT

Padel Courts
Site Layout

DRAWING TITLE

1:200 @ A1	PB
SCALE	DRAWN
06-09-2024	
DATE	APPROVED

SIS Pitches
Tavistock Works
Glasson Industrial Estate
Maryport
Cumbria
CA15 8NT
Tel. 01900 817837
sales@sispitches.com

REV	DETAILS	DRAWN	AP	DATE
A	Initial drawing issue	PB		08/08/2024
B	Decking area and perimeter pathways removed. Fencing / gate / wall heights added. Security fence mesh panel elevation added	PB		23/08/2024
C	Text labels added for existing perimeter fence detail / building. Scale changed for fence mesh panel insert.	PB		06/09/2024

PBD24111	003	REV C
PROJECT No.	DRG No.	REV