



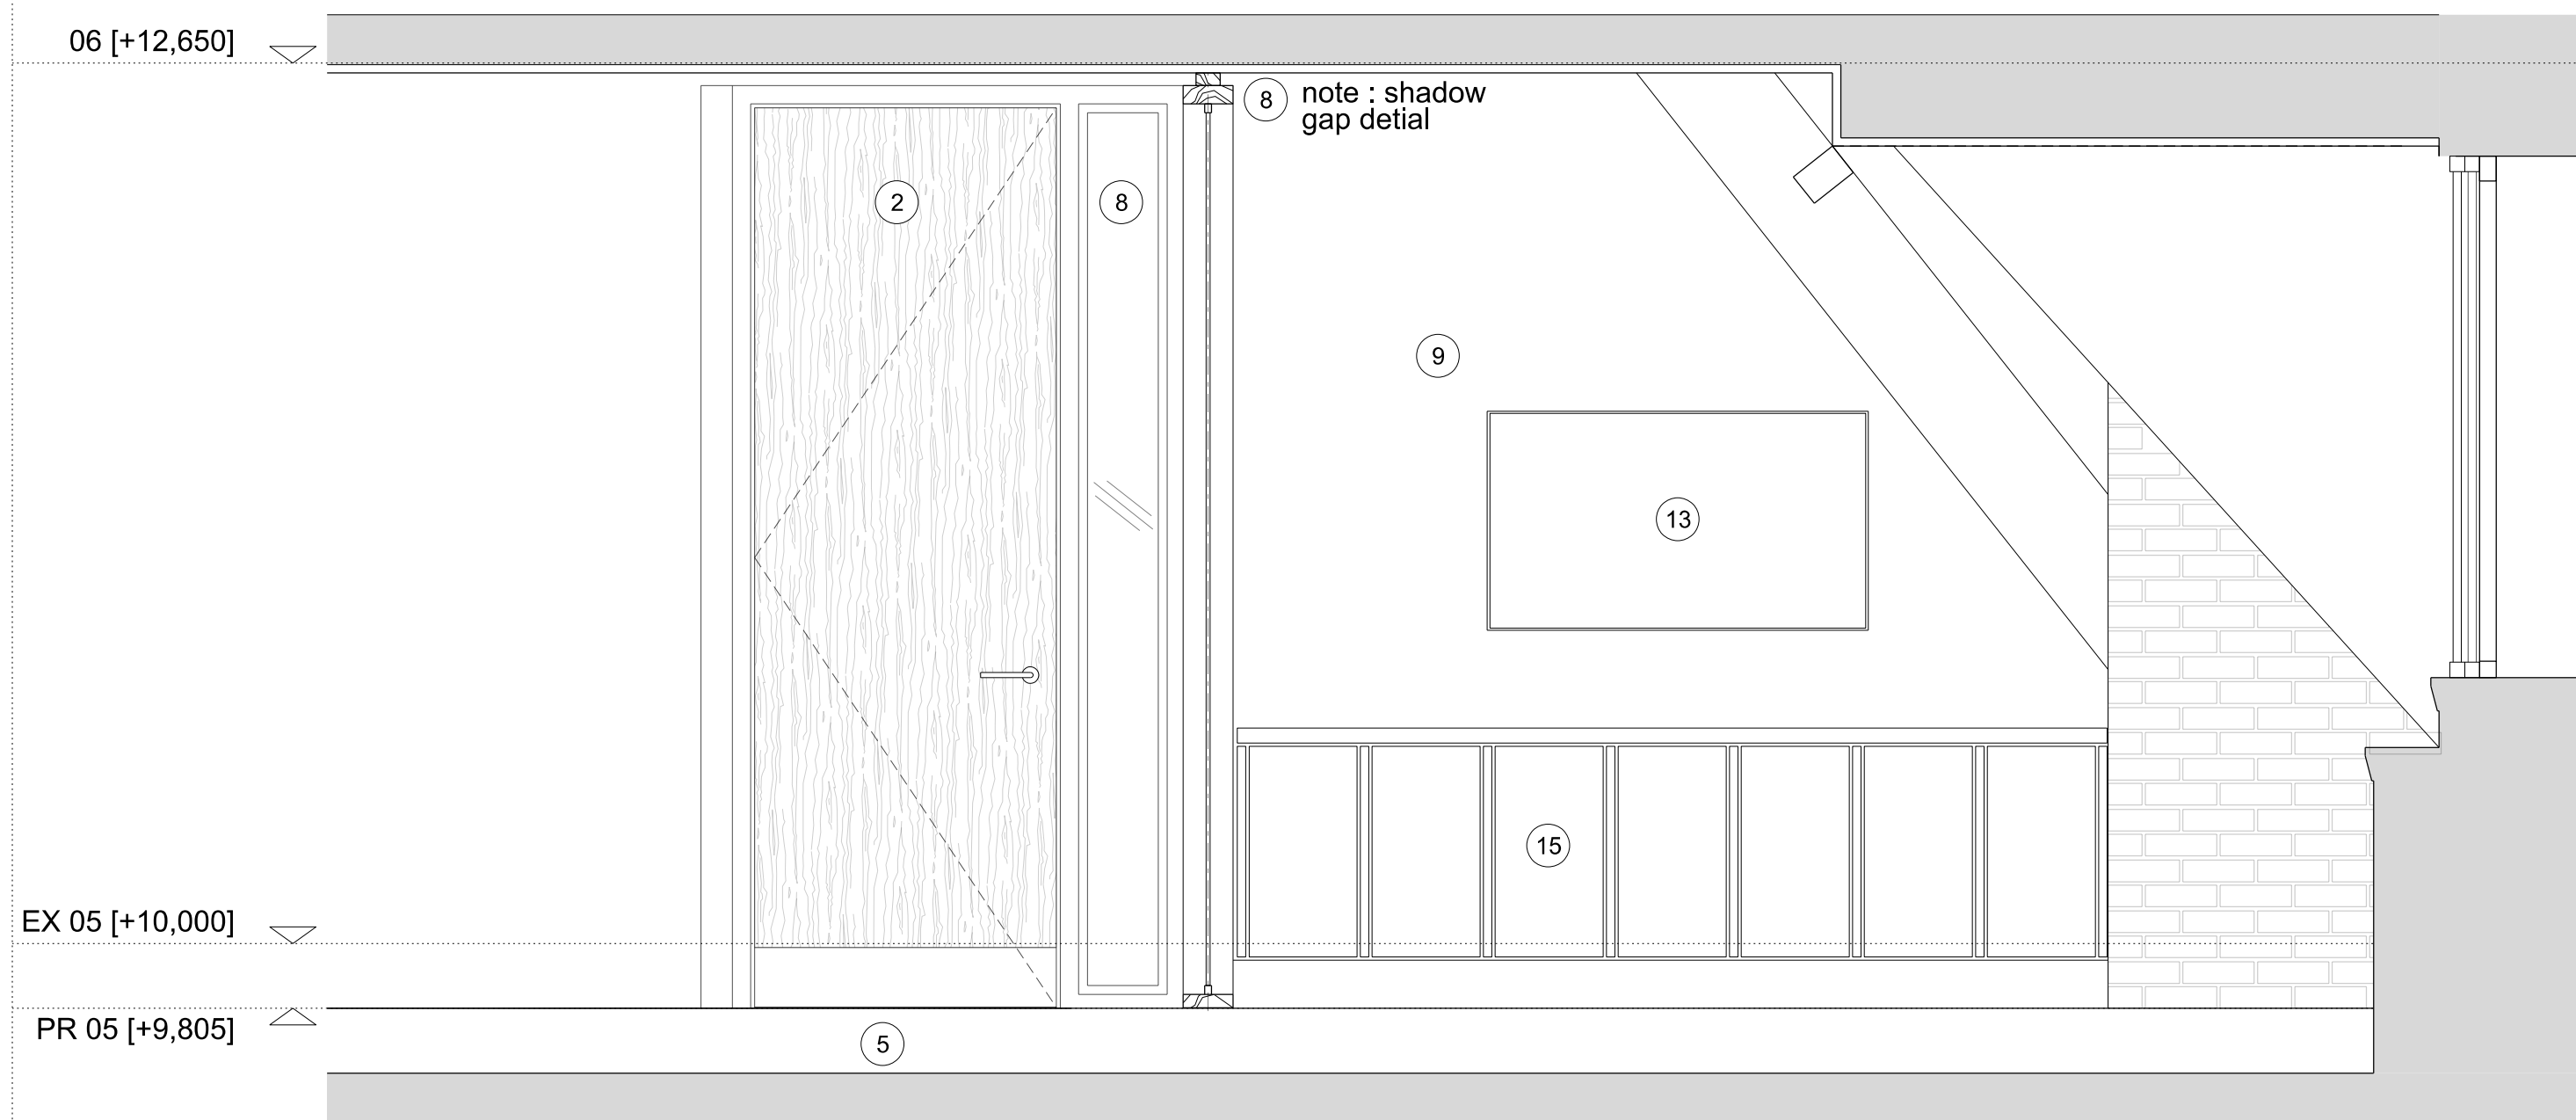


ELEVATION 03

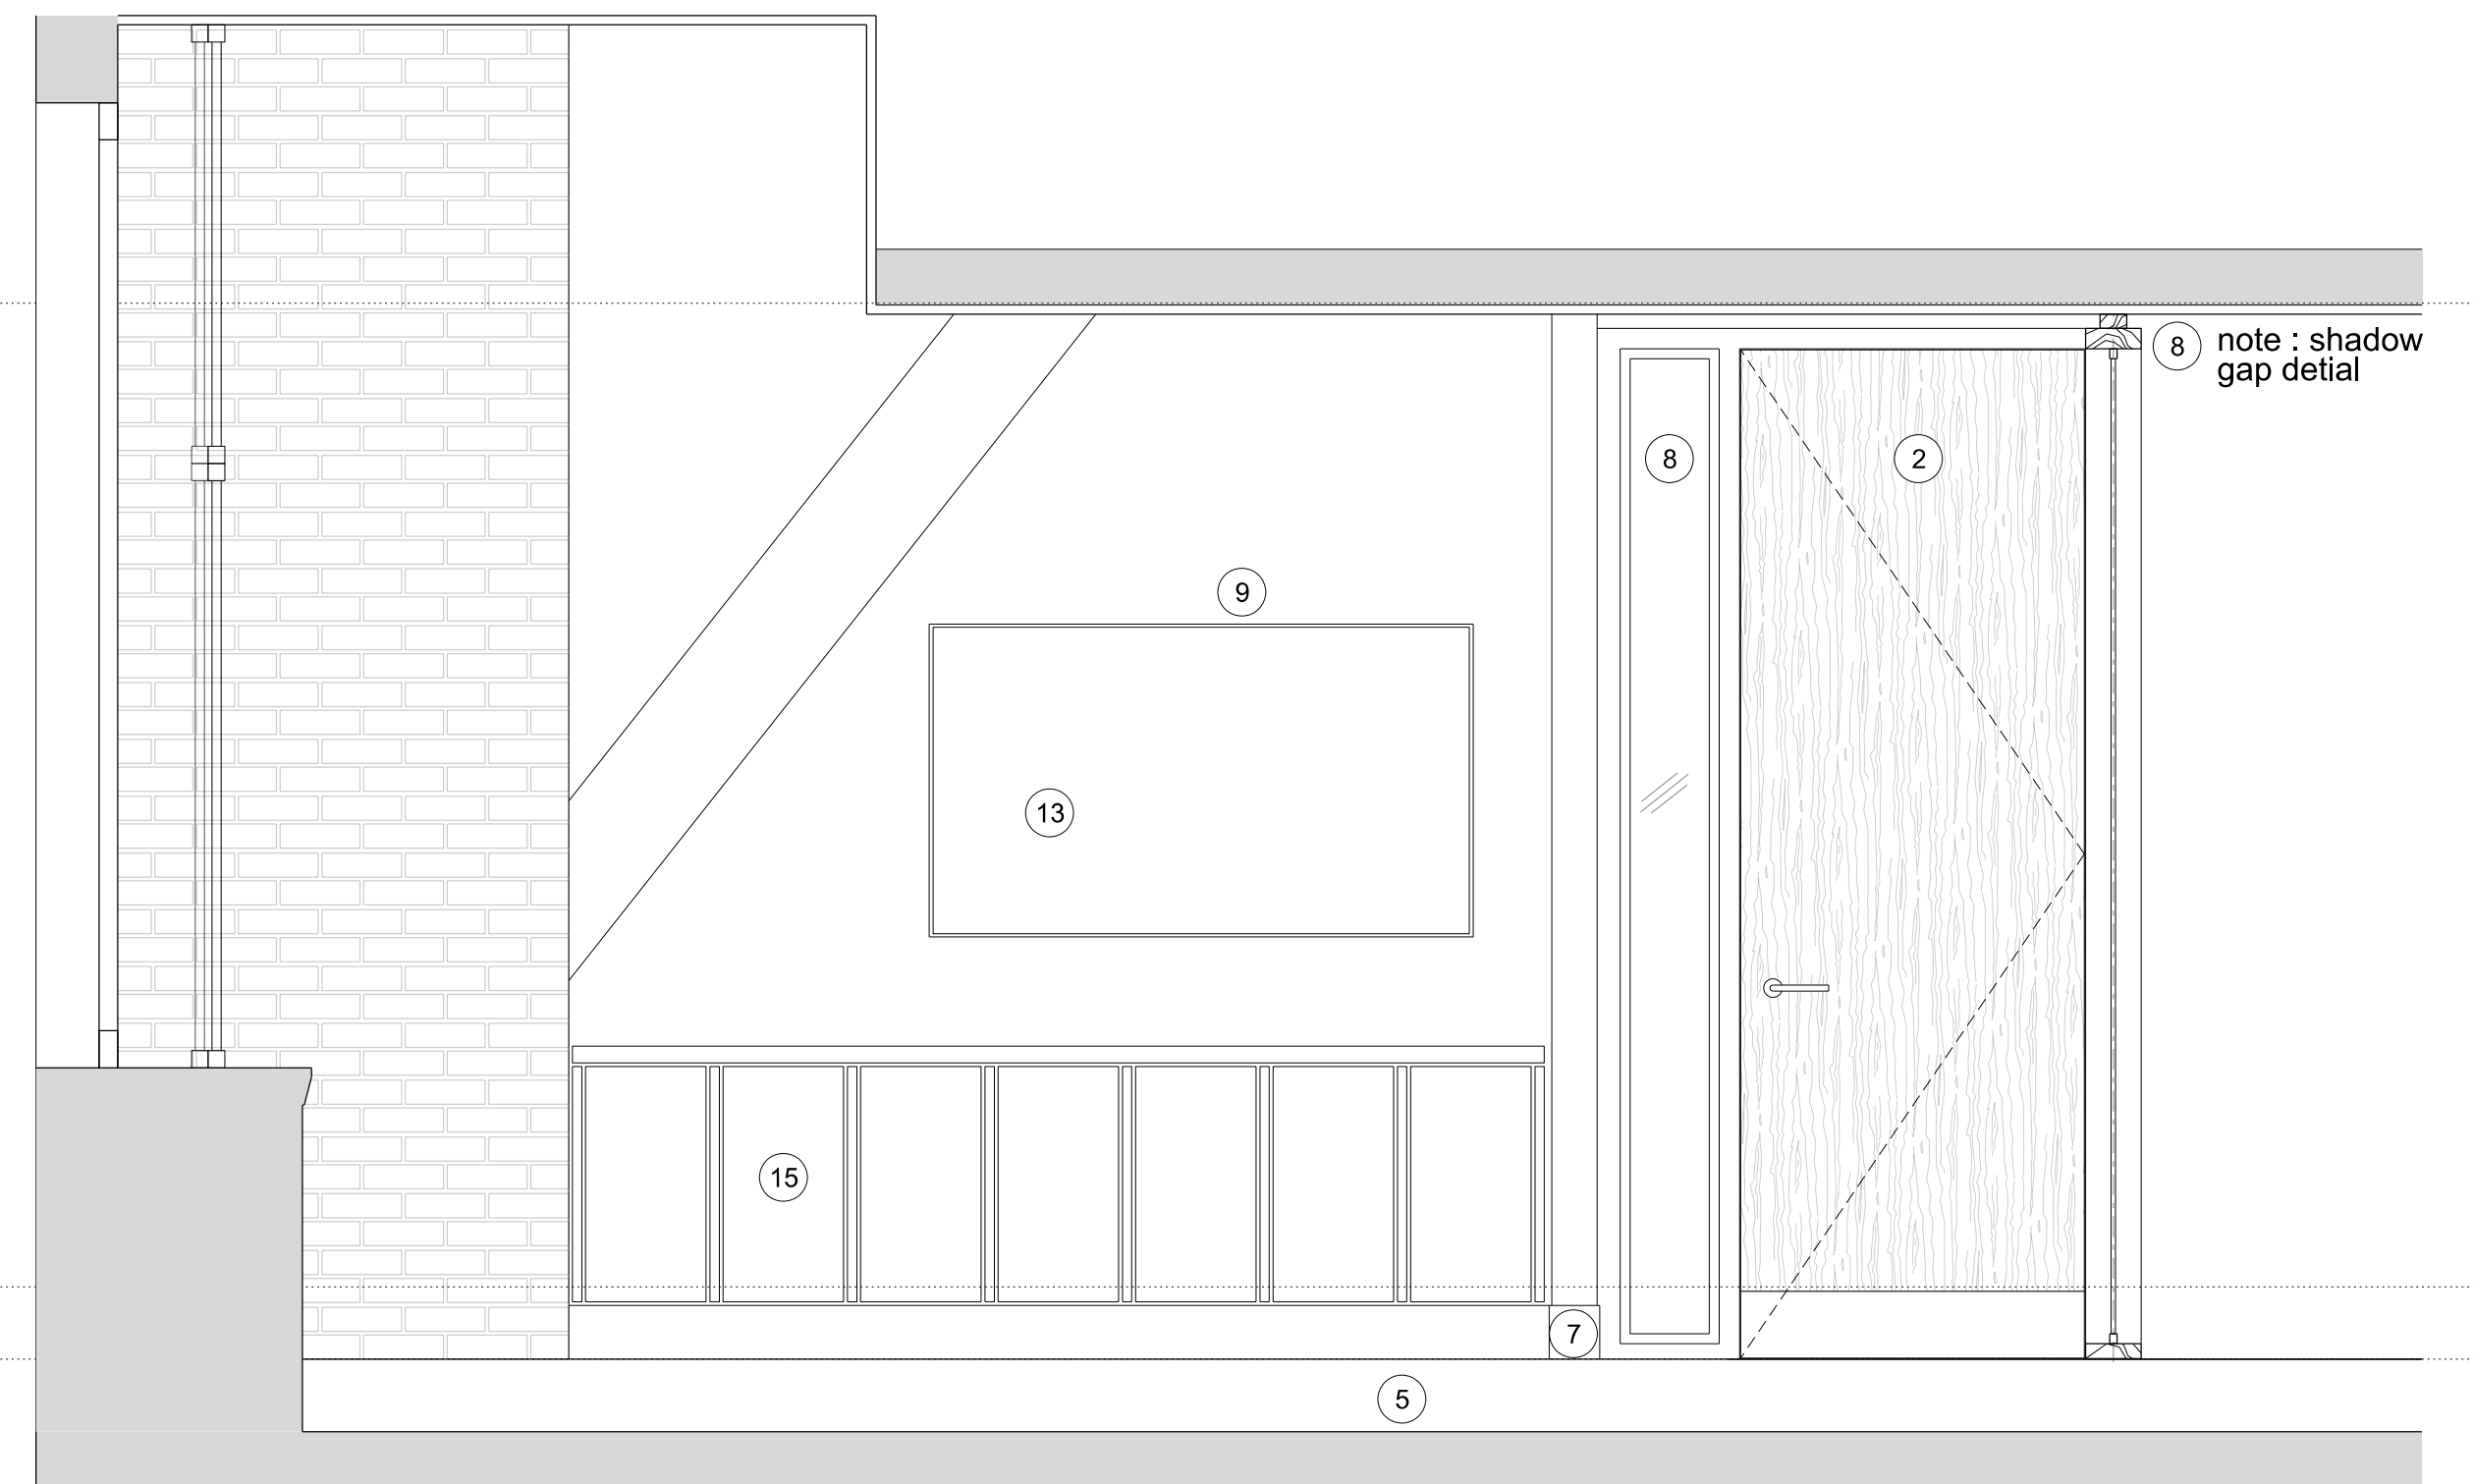


ELEVATION 04



ELEVATION 05

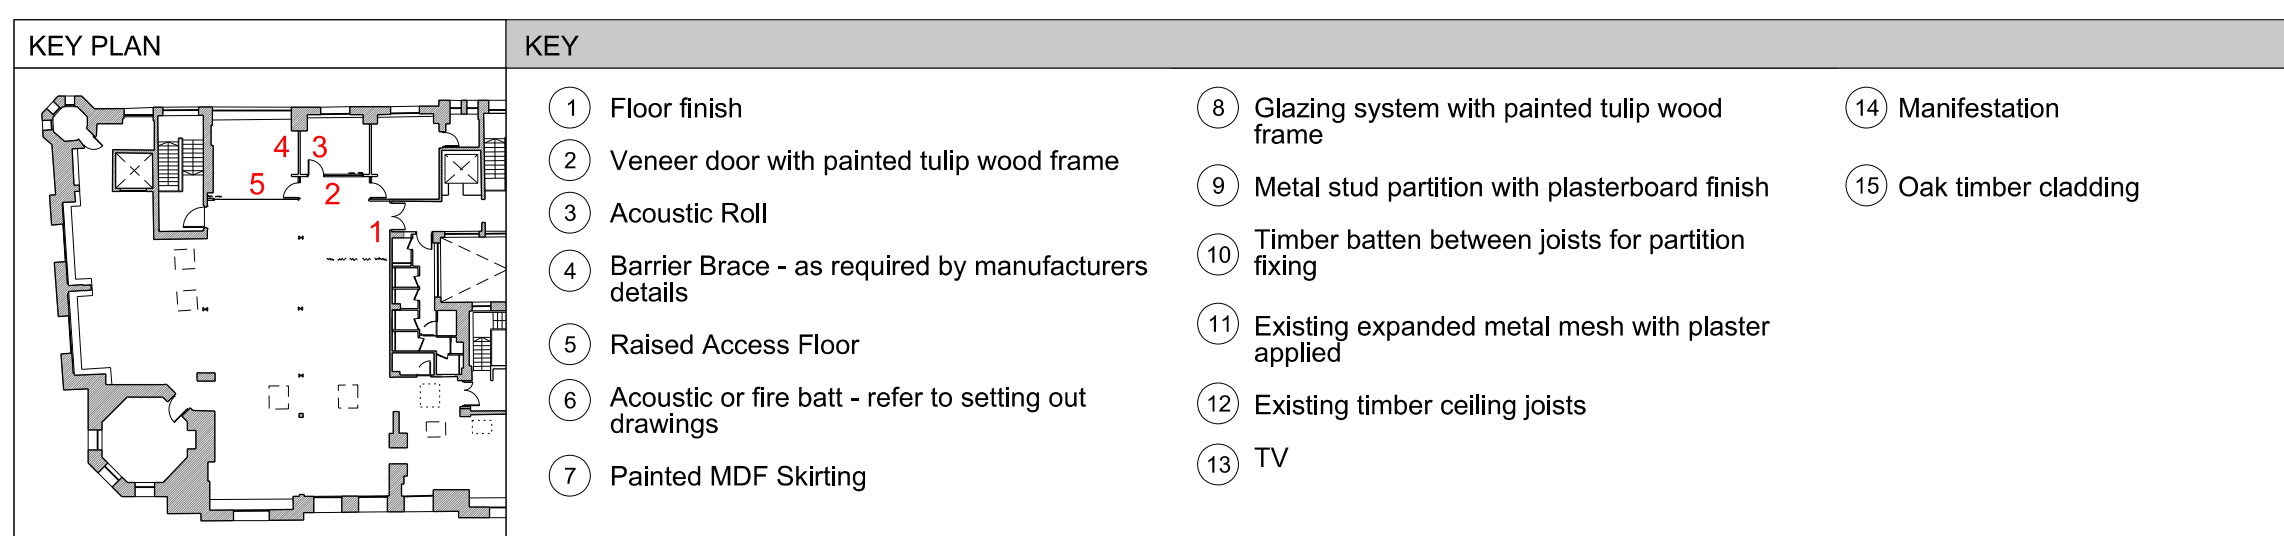

 NOTES / REVISION	02505001000							JB+CO ARCHITECTS + DESIGNERS Jeffrey Bell Architects 3 Cobourg Street Manchester M1 3GY t +44 [0]161 228 0651 e studio@jeffreybellarchitects.co.uk
	PROJECT ROYAL LONDON HOUSE, DEANSGATE, MANCHESTER				SCALE 1:20@A1 1:40@A3		DATE AUGUST 2024	
	CLIENT AM ALPHA				JOB No 1573	DWG No AL(05)5101	REV	
	TITLE PROPOSED PARTITIONS SECTIONAL ELEVATIONS - 02				ISSUE FOR PLANNING			