


General notes

- This information is confidential and the copyright of Anomaly.
- Anomaly accepts no liability for use of this drawing by parties other than the party for whom it was prepared or for purposes other than that which is stated on the issue sheet. It shall not be disclosed or passed to any other party in any form in whole or part without Anomaly's express permission in writing nor should any other party place reliance upon it.
- Where data is supplied electronically, it is for convenience only. The original information is the printed or controlled copy which will be supplied on request.
- All dimensions are in millimetres. No dimensions or other information shall be inferred from the electronic data unless specifically stated on the printed or controlled copy. Where dimensions are not given, drawings must not be scaled and the matter should be referred back to Anomaly.
- This drawing should be read in conjunction with all other project information, produced by Anomaly and others. In the event of any conflict between the information contained on this drawing and in any other project document, drawings, specifications, schedules etc. the matter must be referred back to Anomaly for clarification.
- All dimensions and conditions are to be checked on site by the contractor prior to preparing designs, drawings, calculations etc. or commencing any work. The contractor is responsible for checking that there is no conflict between site dimensions and drawn dimensions.

Key plan

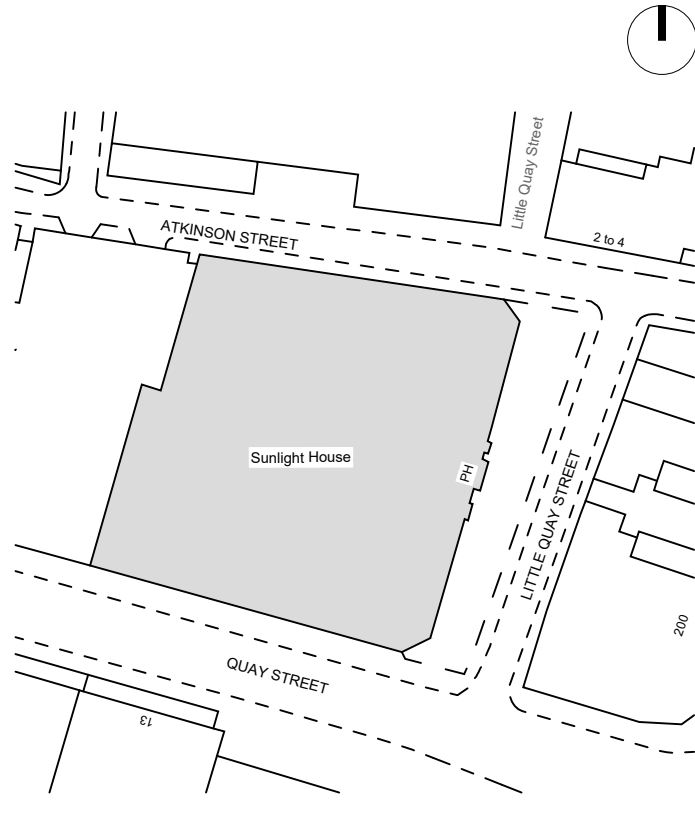

Drawing key
REFER TO DRAWING SERIES [382] FOR CEILING FINISHES AND SETTING OUT OF THE BULKHEAD.
REFER TO DRAWING SERIES [382] FOR VENT GRILLES SETTING OUT PRINCIPLES.
SETTING OUT PRINCIPLES FOR ALL FLOORS TO BE THE SAME - REFER TO LEVEL 7 or 8 RCP.
BULKHEAD WIDTH VARIES ACROSS THE FLOORPLATE. ALL DIMENSIONS TO BE COORDINATED ON SITE.
LIGHTING SETTING OUT SUBJECT TO FINAL MEP DESIGN.

ALT-721 Existing exposed ceiling

ed in

PROPOSED EXTENSION OF THE BULKHEAD.
TO EXTEND THE FULL LENGTH OF THE COFFER AND STOP AROUND 300MM IN FRONT OF THE WINDOW, AND WILL FORM A SIMILAR DETAIL TO THE WINDOW DETAIL WITHIN THE WC.
ADD ANOTHER SPOTLIGHT TO THE BULKHEAD AND OMIT ONE LINEAR LIGHT

S2	C02	06/09/2024	Construction Issue
S2	001	28/06/2024	Construction Issue
Status	Revision	Date	Description

JW	LS/AM	LS/AM
Drawn by	Checked by	Approved by

Architect
ANOMALY
Morelands, 5-23 Old Street
+44 (0) 20 7054 1145
hello@anomaly.london
www.anomaly.london

ht) Ltd.

HOUSE
Manchester M3 3HP

Drawing title
CEILING FINISHES
RCP
LEVEL 09

Job number	Sheet size	Scale @ A1	Scale @ A3
126	A1	1:100	1:200

Project stage
CONSTRUCTION

Drawing number
SLH-ANO-P0-09-DR-A-38209

PLASTERBOARD BULKHEAD SETTING OUT PRINCIPLES:

- TO ALIGN WITH THE EXISTING PARTITIONS.
- ALIGN WITH THE OUTER EDGE OF THE BEAM.
- BULKHEAD VERTICAL SIDE TO BE OFFSET INWARDS FROM THE EDGE OF THE BEAM BY APPROX 50MM. SITE CONDITION MAY VARY.
- SETTING OUT OF SPOTLIGHTS AND ACCESS PANELS TO BE DEVELOPED BY THE ARCHITECTS SUBJECT TO RECEIVING THE MEP DESIGN.
- SIDE VENT GRILLES TO BE SET OUT IN THE ORDERLY AND EQUALLY ALONG EACH SIDE. EQUAL DISTANCE BETWEEN THE PANELS. ON SITE WE AGREED 4 PANELS TO BE PLACED WITHIN THIS COFFER.
- AVOID ANY DAMAGE TO THE ORIGINAL COFFER DETAIL.
- HEIGHT OFF THE FFL TO BE MAXIMISED WHENEVER POSSIBLE.

ALL DIMENSIONS SHOWN ON THIS PLANS SUBJECT TO EXISTING CONDITIONS AND TO BE CHECKED ON SITE.

ALL LIGHTING LOCATIONS AND QUANTITIES TO BE REVIEWED AFTER RECEIVING FINALISED MEP DESIGN.

C02- BULKHEAD REVERTED BACK TO THE ORIGINAL DESIGN FROM TENDER

BULKHEAD TO BE CENTERED TO THE COFFER. DETAIL AROUND THE ORIGINAL CORNICE TO BE APPROVED BY THE ARCHITECT.

LOCAL EXTENSION OF THE BULKHEAD TO ALLOW TO CONCEAL THE SERVICES ROUTED TO THE PLANTROOM.

SUBJECT TO FINAL SETTING OUT OF THE WC BLOCK PARTITIONS

LOWERED PART OF THE SUSPENDED CEILING TO COVER THE SERVICE VENT AND LOUVERS. REFER TO DETAILED DRAWING 27701

C02- DRAWING UPDATED TO REFLECT SETTING BACK OF BULKHEAD AND LOUVER LAYOUT.

SUSPENDED PLASTERBOARD WITH THE BOH CORRIDOR. SETTING OUT OF LIGHTS SUBJECT TO FINAL LIGHTING CALCULATIONS AND DESIGN FROM THE MEP CONSULTANT. ALL SERVICES ROUTING TO BE CONCEALED.

SUSPENDED PLASTERBOARD WITH THE REAR (WEST) WC BLOCK. SETTING OUT OF LIGHTS SUBJECT TO FINAL LIGHTING CALCULATIONS AND DESIGN FROM THE MEP CONSULTANT.

CLG-911 - ACCESS PANELS TO BE LOCATED NEAR THE FCU UNITS IN THE BULKHEAD. LOCATIONS SHOWN ON THE PLAN INDICATIVE ONLY. FULL SETTING OUT OF BULKHEAD LIGHTS AND ACCESS PANELS SUBJECT TO FINALISED MEP DESIGN

01 CEILING FINISHES
LEVEL 09 1:100

- CONTRACTOR TO CHECK ALL HEIGHTS, DIMENSIONS AND SETTING OUT OF LIGHTS ON SITE.
- ALL BEAM AND COFFER LOCATIONS SHOWN ARE SUBJECT TO POST STRIP OUT SURVEY INFORMATION. EXISTING COFFERS TO BE RETAINED WHERE POSSIBLE. NOM. CONTRACTOR TO PATCH CLEAN, MAKE GOOD AND REDECORATE AND PREPARE FOR NEW PAINT FINISH.

- REFER TO SPECIFICATION AND SCHEDULES FOR FURTHER INFORMATION.
- TO BE READ IN CONJUNCTION WITH MEP LIGHTING CALCULATIONS & MECH LAYOUT. NOTIFY ARCHITECT IF DISCREPANCIES OCCUR.
- RETAIN ALL EXISTING HISTORICAL DETAILS, CORNICE AND

COFFERS. REPAIR, MAKE GOOD AND PREPARE FOR PAINT FINISH.
REFER TO LEVEL 02 RCP FOR TYPICAL DIMENSIONS AND SETTING OUT OF LIGHTING.

Scale 1:100



LITTLE QUAY STREET

REDUCE THE BULKHEAD IN THIS AREA

RETAIN ALL EMERGENCY LIGHTS IN THE STAIRCASE. REPLACE FAULTY FITTINGS WITH LIKE FOR LIKE NEW FITTINGS.

NEW PLASTERBOARD BULKHEAD IN THE LIFT LOBBY. TO HAVE 20MM SHADOW GAP ON THE EDGES. REFER TO A DETAILED DRAWING SERIES [30] FOR THE CORE PRINCIPLES

NEW PLASTERBOARD BULKHEAD IN THE LIFT LOBBY. TO HAVE 20MM SHADOW GAP ON THE EDGES. REFER TO A DETAILED DRAWING SERIES [30] FOR THE CORE PRINCIPLES

RETAIN ALL EMERGENCY LIGHTS IN THE STAIRCASE. REPLACE FAULTY FITTINGS WITH LIKE FOR LIKE NEW FITTINGS.

RECESSED DOWNLIGHTS EQUALLY SPACED ON THE BULKHEAD. SETTING OUT OF BULKHEAD LIGHTS SUBJECT TO FINAL MEP DESIGN.

SUSPENDED TRACK WITH STRIGHT DOWN CAN LIGHTS ATTACHED. STRAIGHT LED UP FROM TOP OF THE TRACK TO CEILING. CAN LIGHTS TO BE ALIGNED TO LINEAR LIGHTS SUSPENDED TO SAME HEIGHT AS THE LINE LIGHTS NEARBY

PROPOSED EXTENSION OF THE BULKHEAD.
TO EXTEND TO THE MIDDLE OF THE COFFER.
ADD ANOTHER SPOTLIGHT TO THE BULKHEAD AND OMIT ONE LINEAR LIGHT