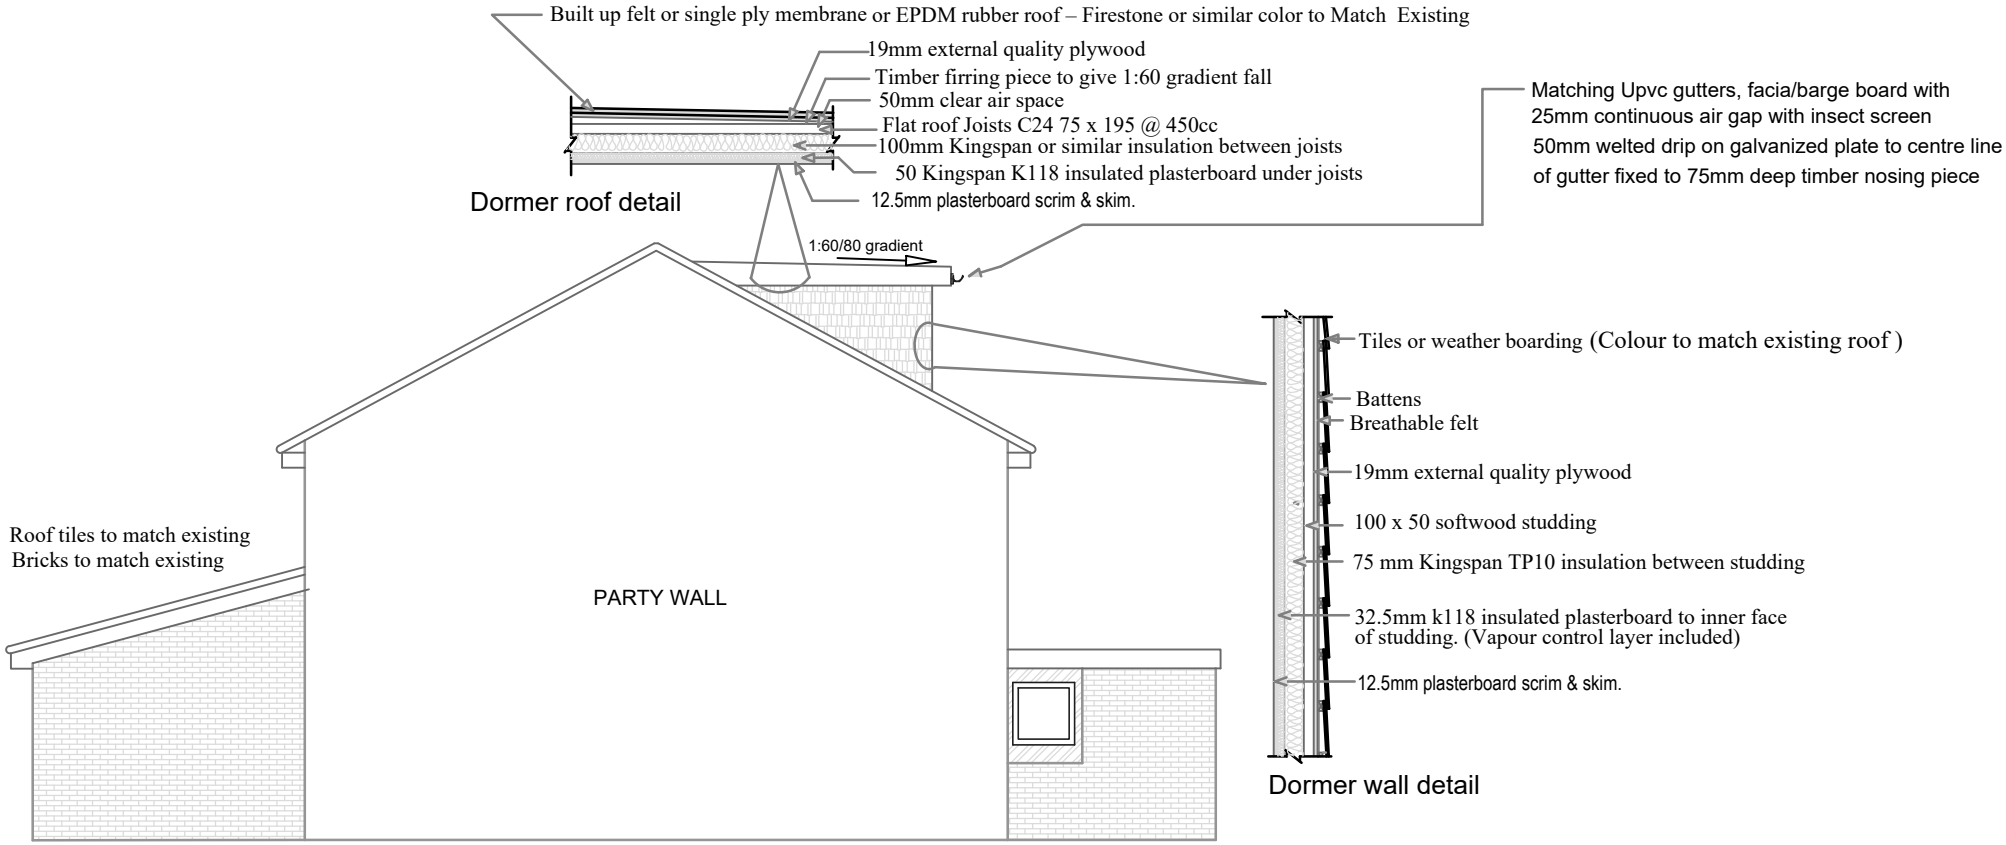


PROPOSED SIDE ELEVATION

I Planning Services
email: ipsuk@live.co.uk
2A Cook Street,
Bury, Lancashire,
BL9 0RP,
0161 8717405

Proposed Dormer wall & roof construction detail of 7 Filton Walk, Manchester, M9 5TB	
Scale :1 : 100 on A3	All Dimensions in Meters
Ref:: IPS/R/07/M95TB	Date : 23/10/2024
SHT 3 of 3	Proposal