BONAR | ASSOCIATES

ARCHITECTS


6



Location 6 Photomontage

not to scale

Internally illuminated shield 1500mm high
fabricated in aluminium painted white with perspex
face panel.
Graphics in self adhesive vinyl
Illumination from white LED - 300 candles per sq.m.

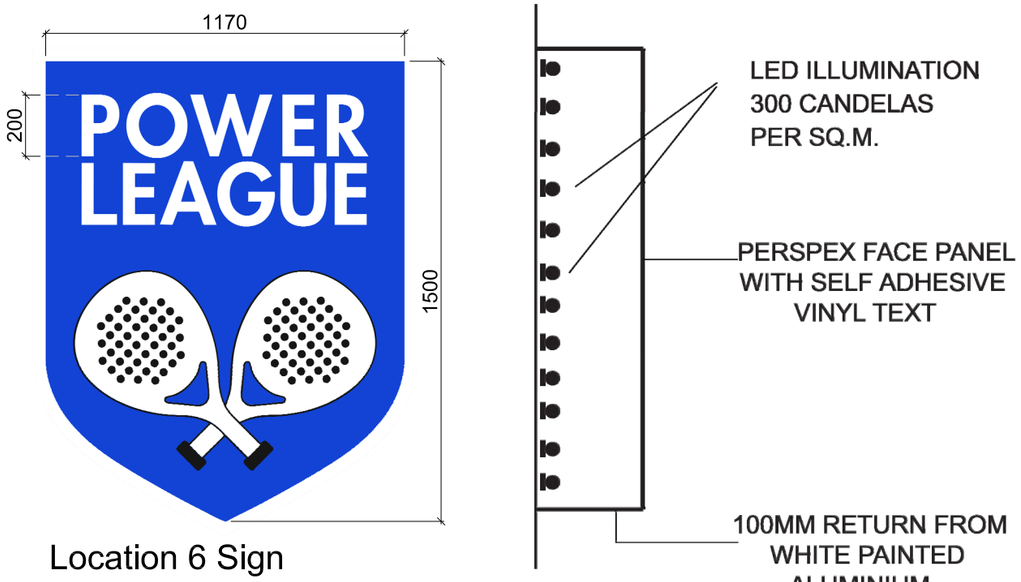


Location 6 Sign

(illuminated)


Scale 1:20 @ A3

7

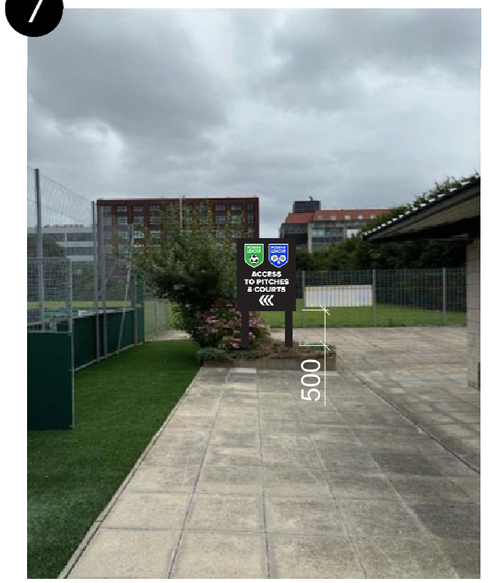

Location 7 Photomontage

not to scale

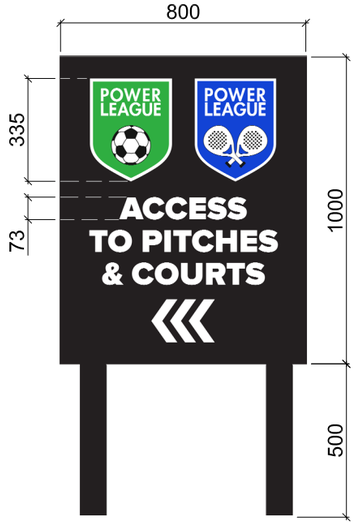

1 x illuminated pole sign 1200mm x 1000mm
2 x black steel posts 76mm x 1200mm
1 x 3mm thick dibond panel 800mm x 1000mm
All graphics in self adhesive vinyl
Letter height over A = 73mm
Shield height = 335mm

Illuminated from 1 x top mounted
trough light (white LED) finished black -
300 candles per sq.m.

Location 7 Sign

(illuminated)

Scale 1:20 @ A3

0 200mm 400 600 800 1m 2m

Scale 1:20

Drawing Title: SIGNAGE LOCATIONS 6 & 7			Project: NICHOLLS COMMUNITY FOOTBALL CENTRE, DALBERG ST, MANCHESTER M12 6BN SIGNAGE PROPOSALS (PADEL COURTS)	Notes	Drawing No. S5
Scale: 1:20 @ A3	Date: SEPT 2024	Rev. .			