



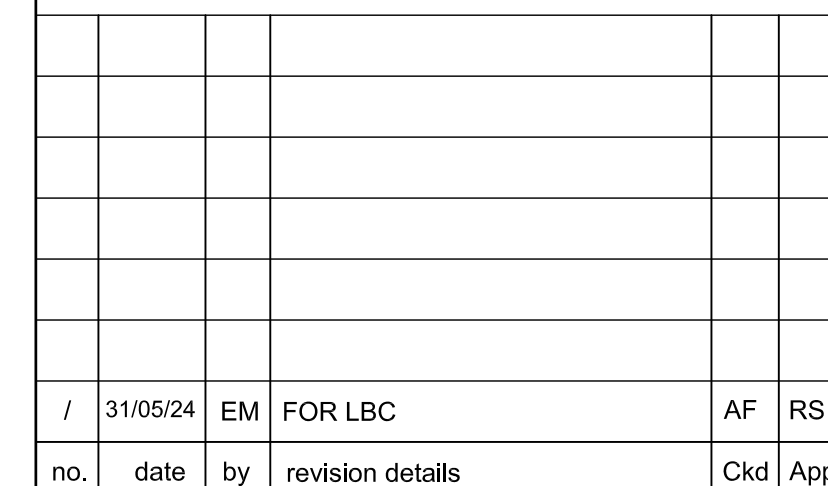

STRAL A architects

3rd Floor, 9 Stevenson Square
Northern Quarter, Manchester. M1 1DB

Tel: 0161 236 5866
E: office@strzarch.co.uk

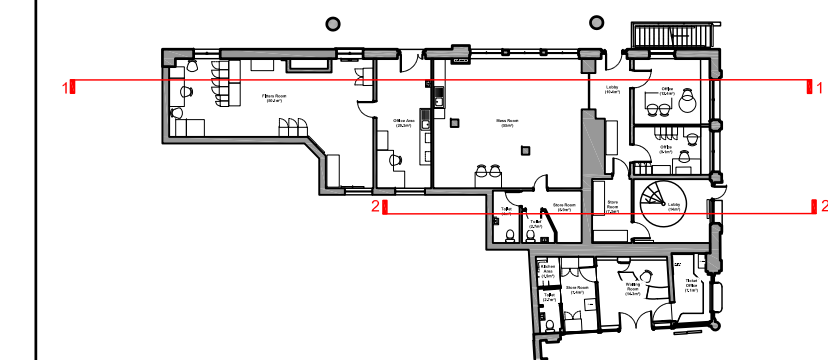

client  northern

project ELR: MCV. MILEAGE: 0m 00ch. OS Ref: SJ839990
MANCHESTER VICTORIA TRAIN STATION
CIF WORKS

drawing status	FOR LBC
----------------	---------

drawing title

EXISTING SECTIONS 1-1 AND
2-2

drawn by	date	checked by	date
EM	31/05/24	AF	31/05/24

CRE Approved by	date	CEM Reviewed by	date
AF	31/05/24		

Network Rail dwg no.	revision no.	sht no.
	/	1 of 1

consultant dwg no. 3266-LBC004	scale 1 : 50	sht size A1
-----------------------------------	-----------------	----------------