

CLIENT  
**ROCZNAK**

PROJECT NUMBER DRAWING SCALE:  
**24852 @ A3**

DRAWING NUMBER / TITLE  
**091 EXISTING VISUAL 001**  
PROJECT  
**33 FLOYD AVENUE, MANCHESTER**

REV. P1 04.11.2024 APPLICATION PACKAGE


BUILDING REGULATIONS - GENERAL NOTE

THESE DRAWINGS HAVE BEEN PRODUCED FOR STATUTORY SUBMISSIONS.  
THE ARCHITECT HAS BEEN APPOINTED AS DESIGN AGENT **ONLY** FOR THE DESIGN  
STAGE WORKS.

APPOINTMENT AND CONFIRMATION OF;

- PRINCIPLE CLIENT
- PRINCIPLE CONTRACTOR
- PRINCIPLE DESIGNER (FOR BUILDING REGULATIONS ONLY)

TO BE CONFIRMED IN WRITING DIRECTLY BY THE REPRESENTATIVES TO BUILDING  
CONTROL **BEFORE** COMMENCEMENT OF WORKS.

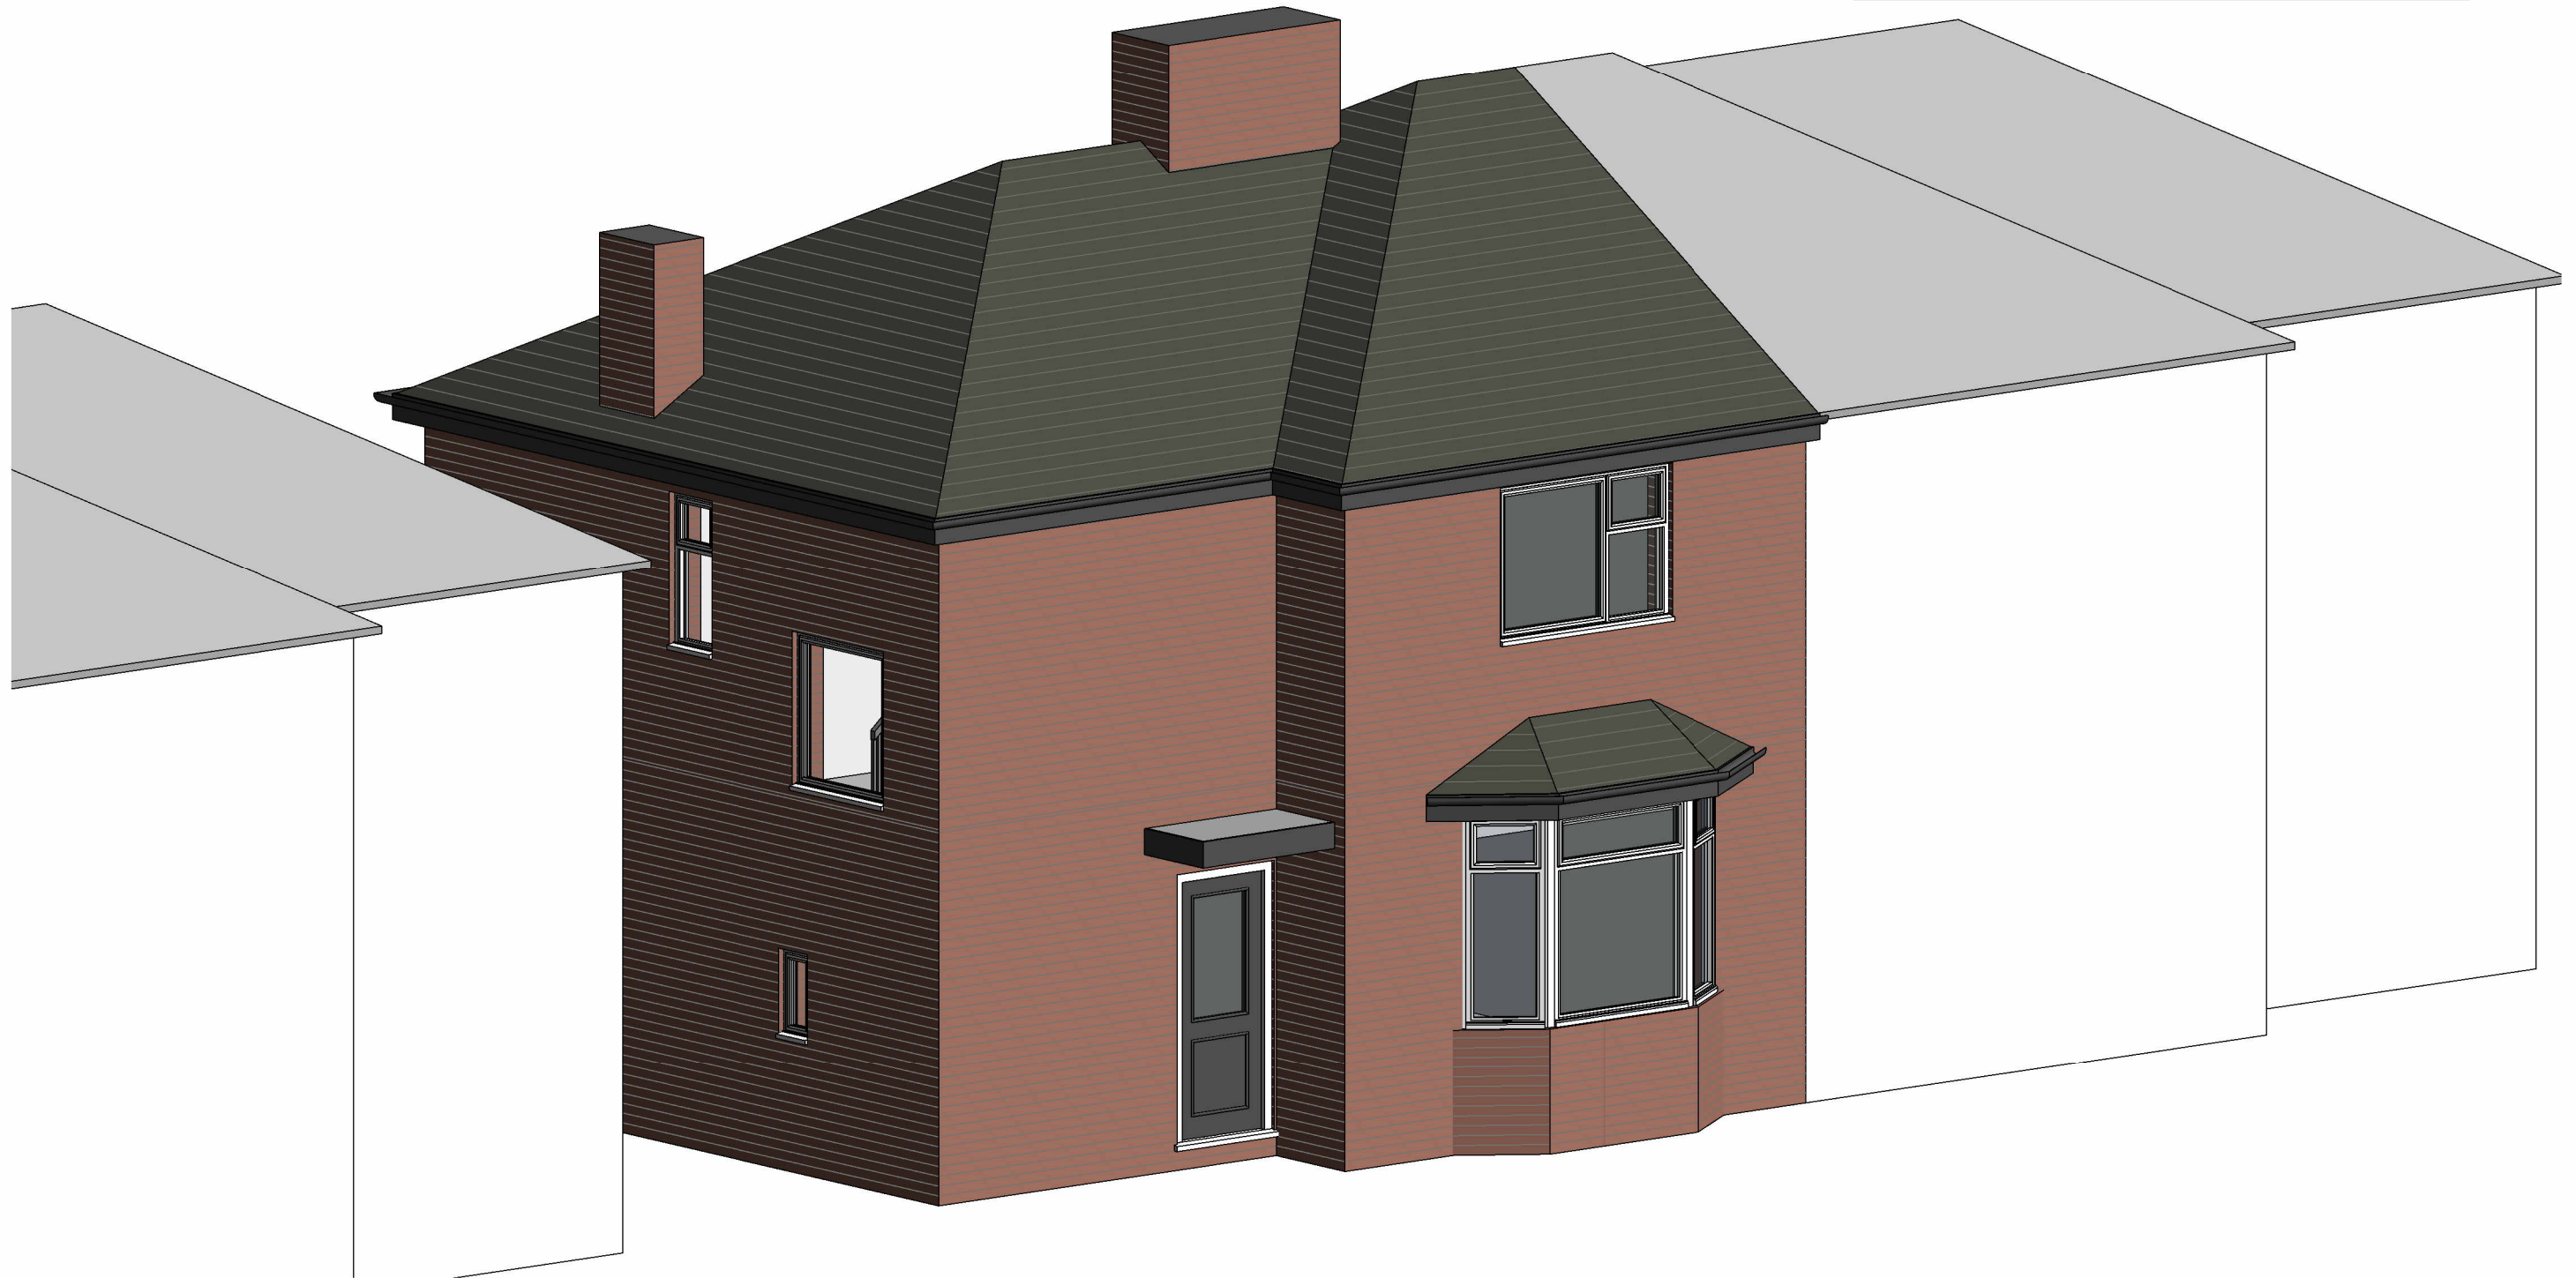

WEBSITE: **WWW.SHWILKINSON.CO.UK**  
EMAIL: **SCOTT@SHWILKINSON.CO.UK**  
TEL: **01942 538 533**  
MOB: **07809 373 066**

ADDRESS: **6 DALE LEE,  
WESTHOUGHTON,  
BOLTON,  
BL6 6BW**

NOTES: DO NOT SCALE, USE FIGURED DIMENSIONS ONLY. ALL DIMENSIONS TO BE VERIFIED ON SITE. PRIOR TO THE COMMENCEMENT  
OF ANY WORK OR THE PRODUCTION OF ANY SHOP DRAWING. ALL DISCREPANCIES TO BE REPORTED TO THE ARCHITECT.  
© COPYRIGHT IN THIS DRAWING IS VESTED IN SHWILKINSON ARCHITECTS LIMITED.