




INTERNAL ELEVATIONS C, D & E

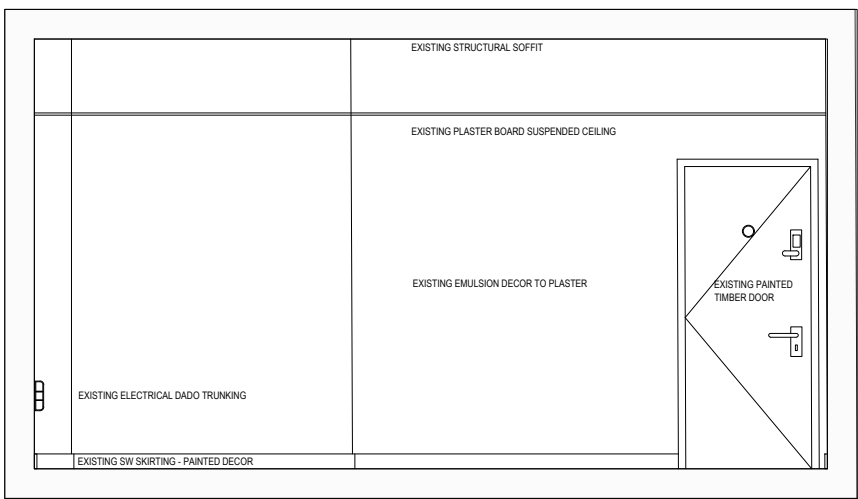


EXISTING ELEVATION C

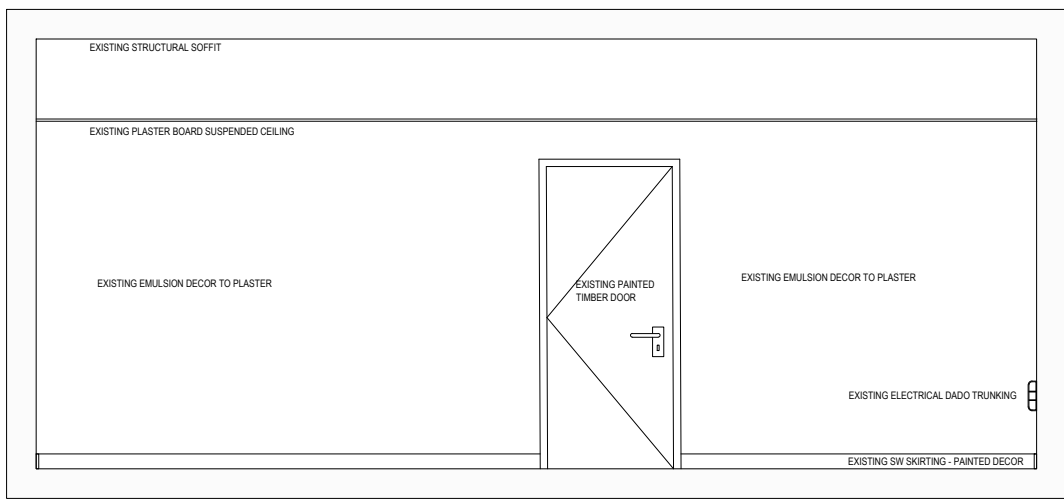


EXISTING ELEVATION D

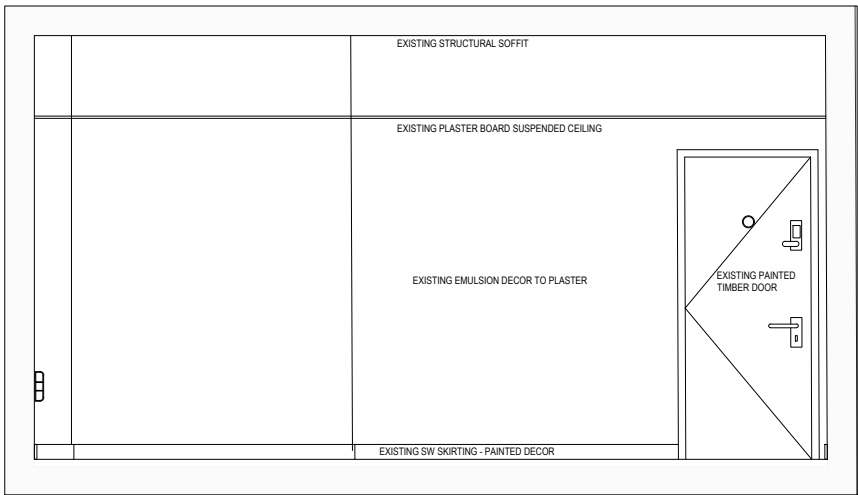


PROPOSED ELEVATION C

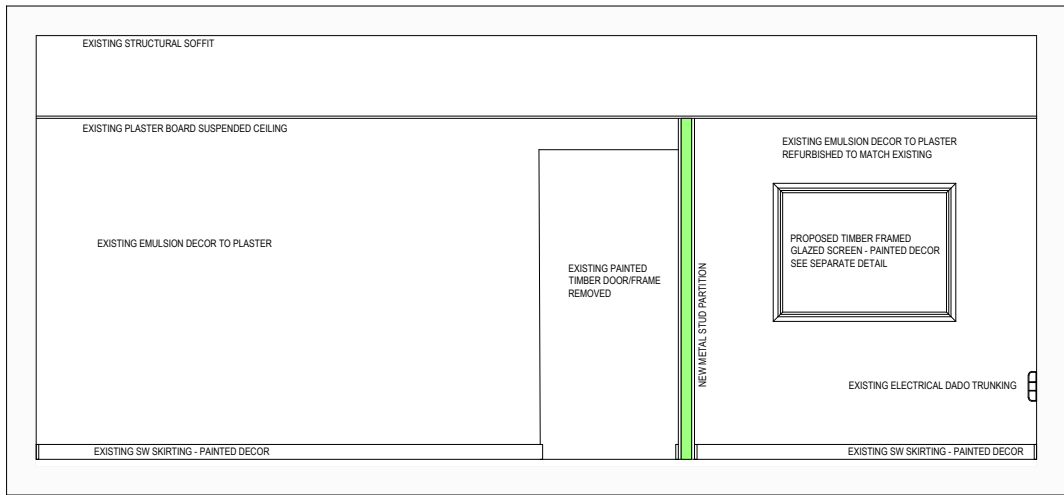

PROPOSED ELEVATION D

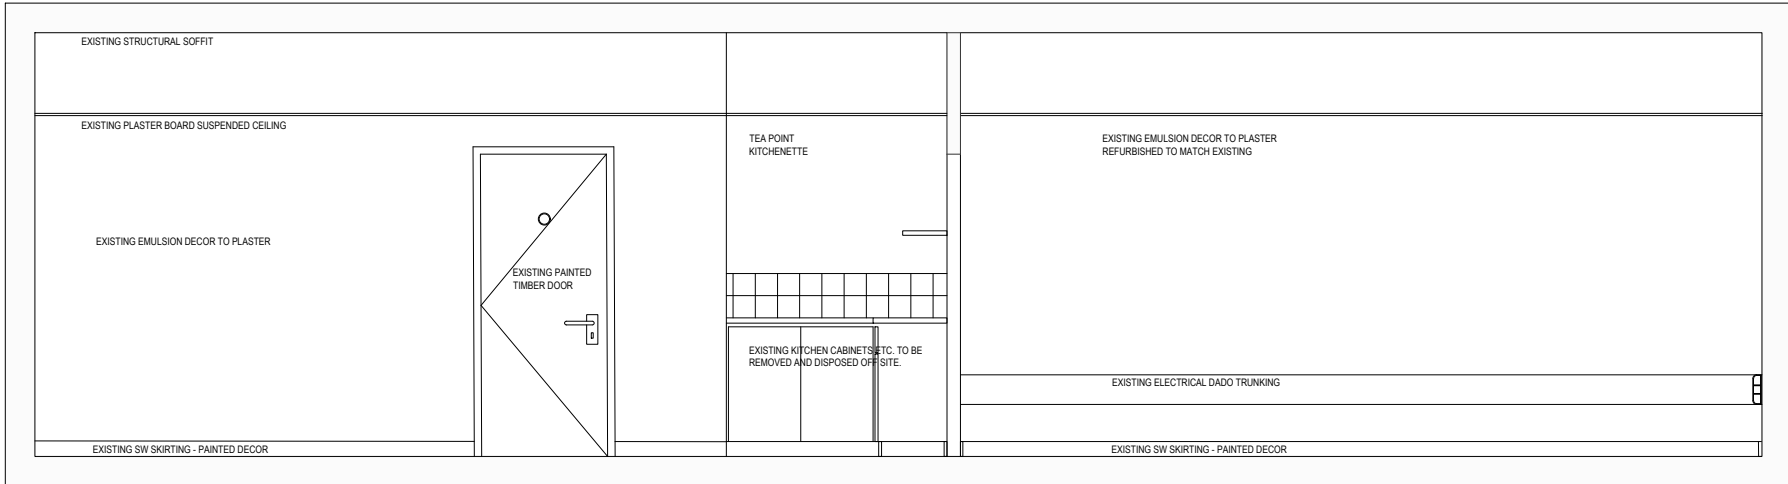


EXISTING ELEVATION E

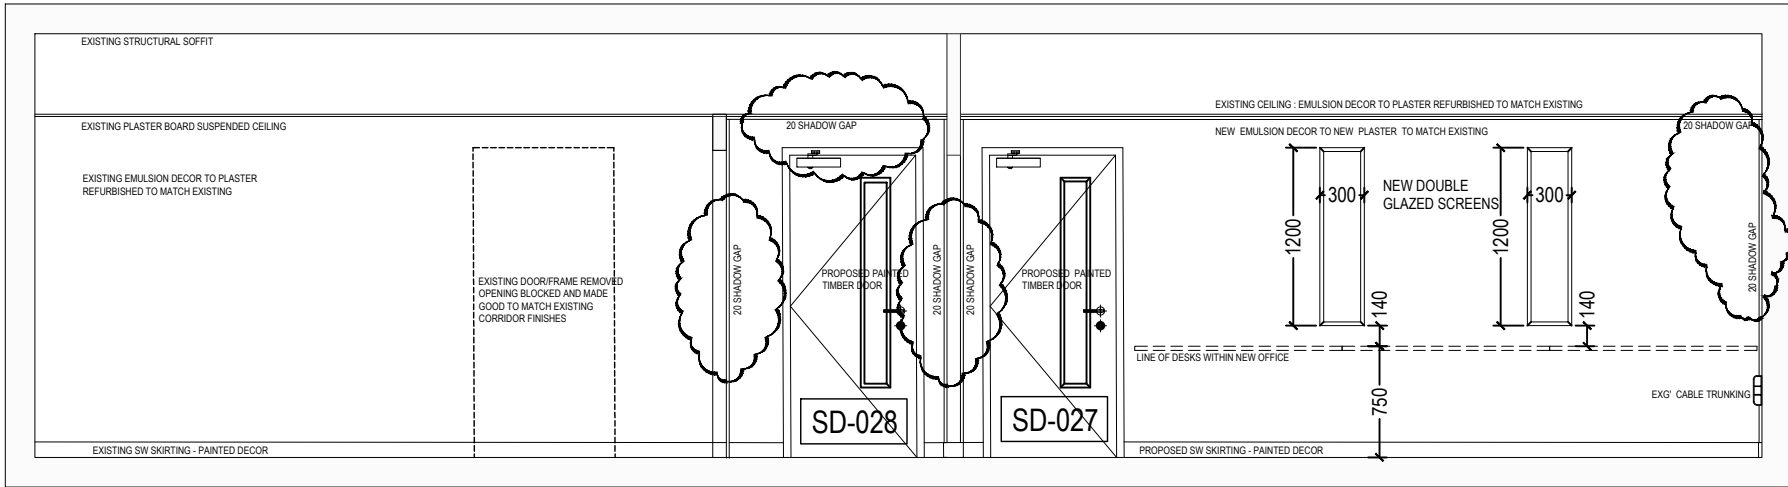

PROPOSED ELEVATION E



PROPOSED ELEVATION E

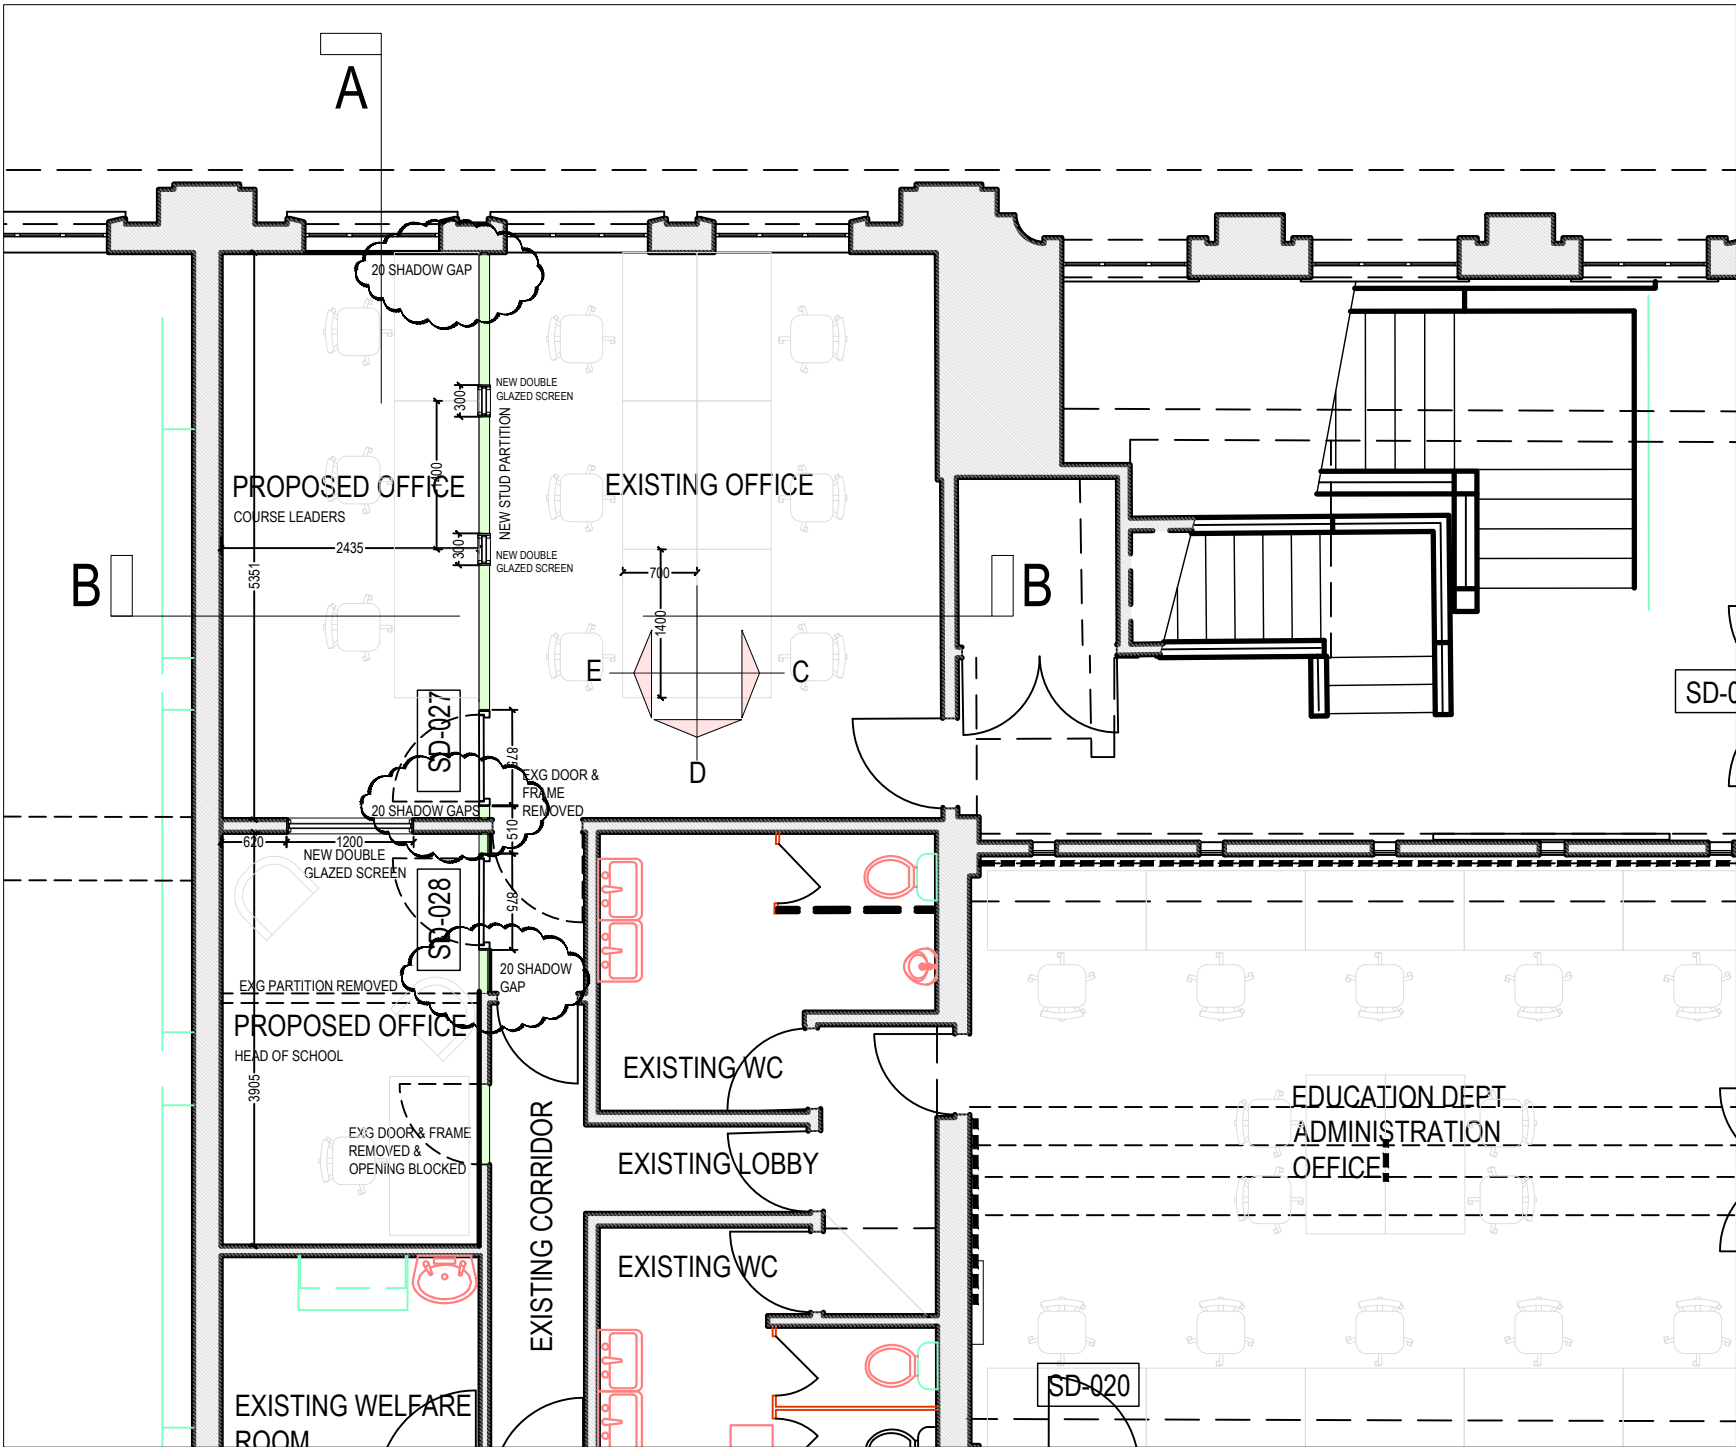

ELEVATION KEY (NTS)

SCALE 1:50@A1

DO NOT SCALE DRAWING

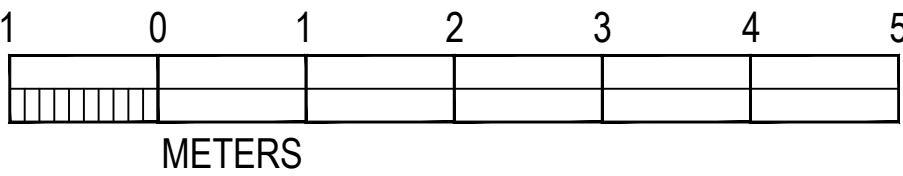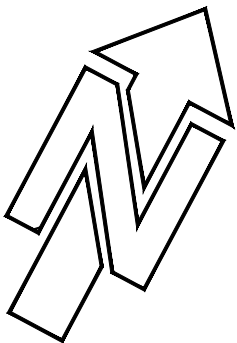

notes: This drawing is copyright. Do not scale from drawing. The Main Contractor is to check all dimensions and report any discrepancies to the Project Architect prior to work on site.

rev. date notes

drawn by

rev. date notes

drawn by

client	BIMM		
project	MANCHESTER - DANCE HOUSE		
	PROPOSED OFFICE		
title	INTERNAL ELEVATIONS		
scale	as shown		
date	JULY 2024	status	P
drawn by	MN	checked by	KT
job no.	1440	dwg no.	P-007 B



MARK NEWTON ASSOCIATES

SOUTH LODGE
HOWE GREEN, HEYFORD, HEYFORDSHIRE, SG13 8LH
t: 01707 256366 m: 07966 380613
e: mark@marknewtonassociates.com