
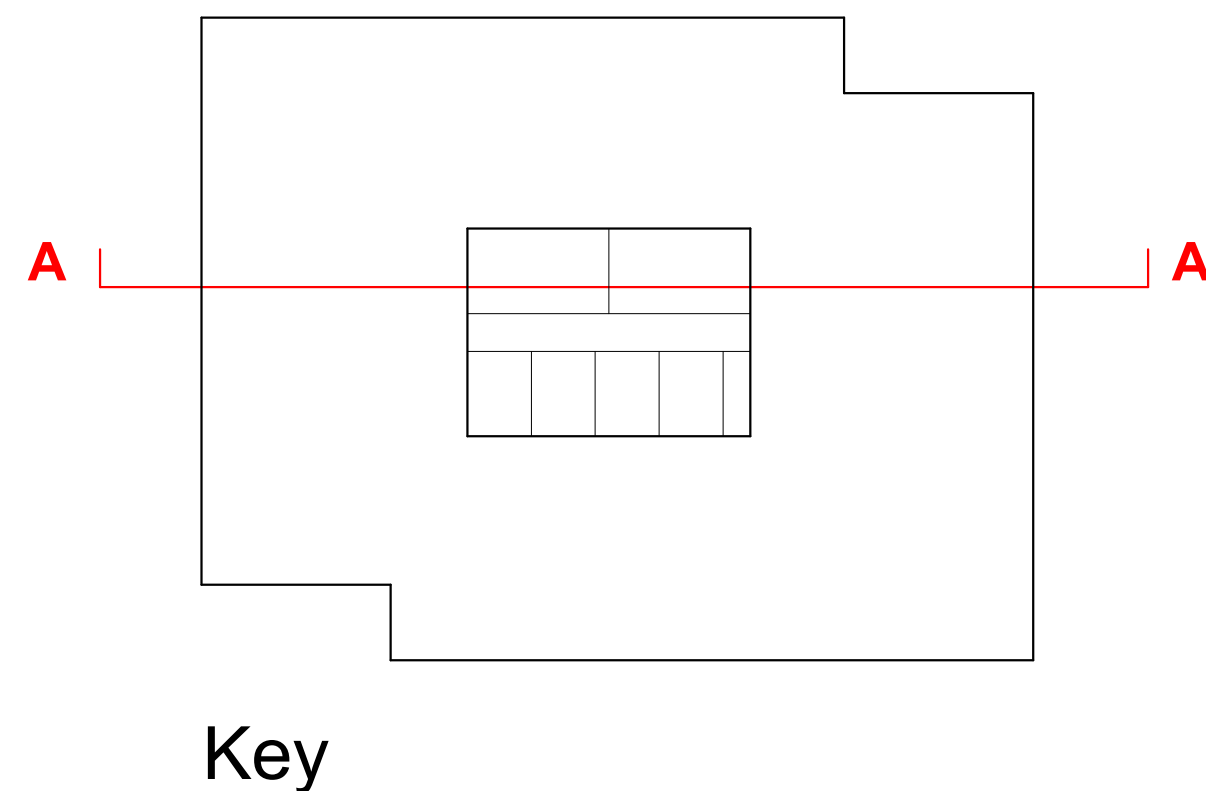


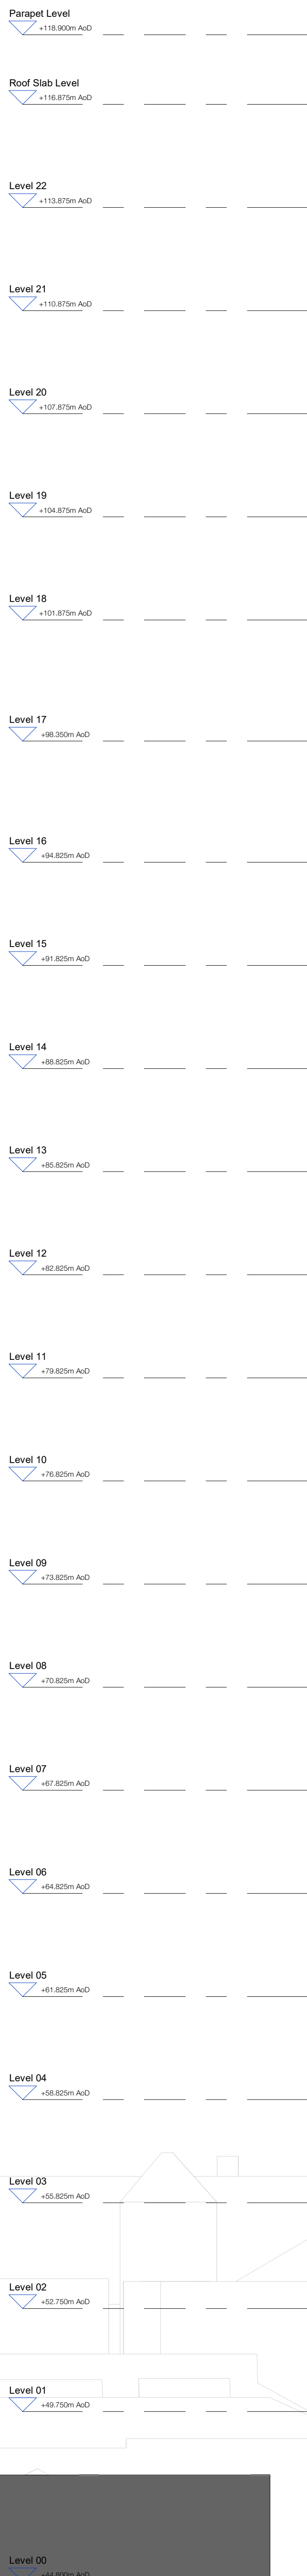

Rev	Description	Date
P01	Issued for Planning	06.03.20
P02	Landscape updated for planning	20.09.20

26-28 Hilton Street
Manchester M1 2EH

Hawkins\Brown

Drawing
Proposed Section A-A

Scale @ A0	Date
1 : 100	March 2024

Drawn By JD	Checked By NT
----------------	------------------

Job Number	Status	Purpose of Issue
230069	S2	Planning

Drawing No.	Rev
CHR-HBA-ZZ-ZZ-DR-A-080300	P02