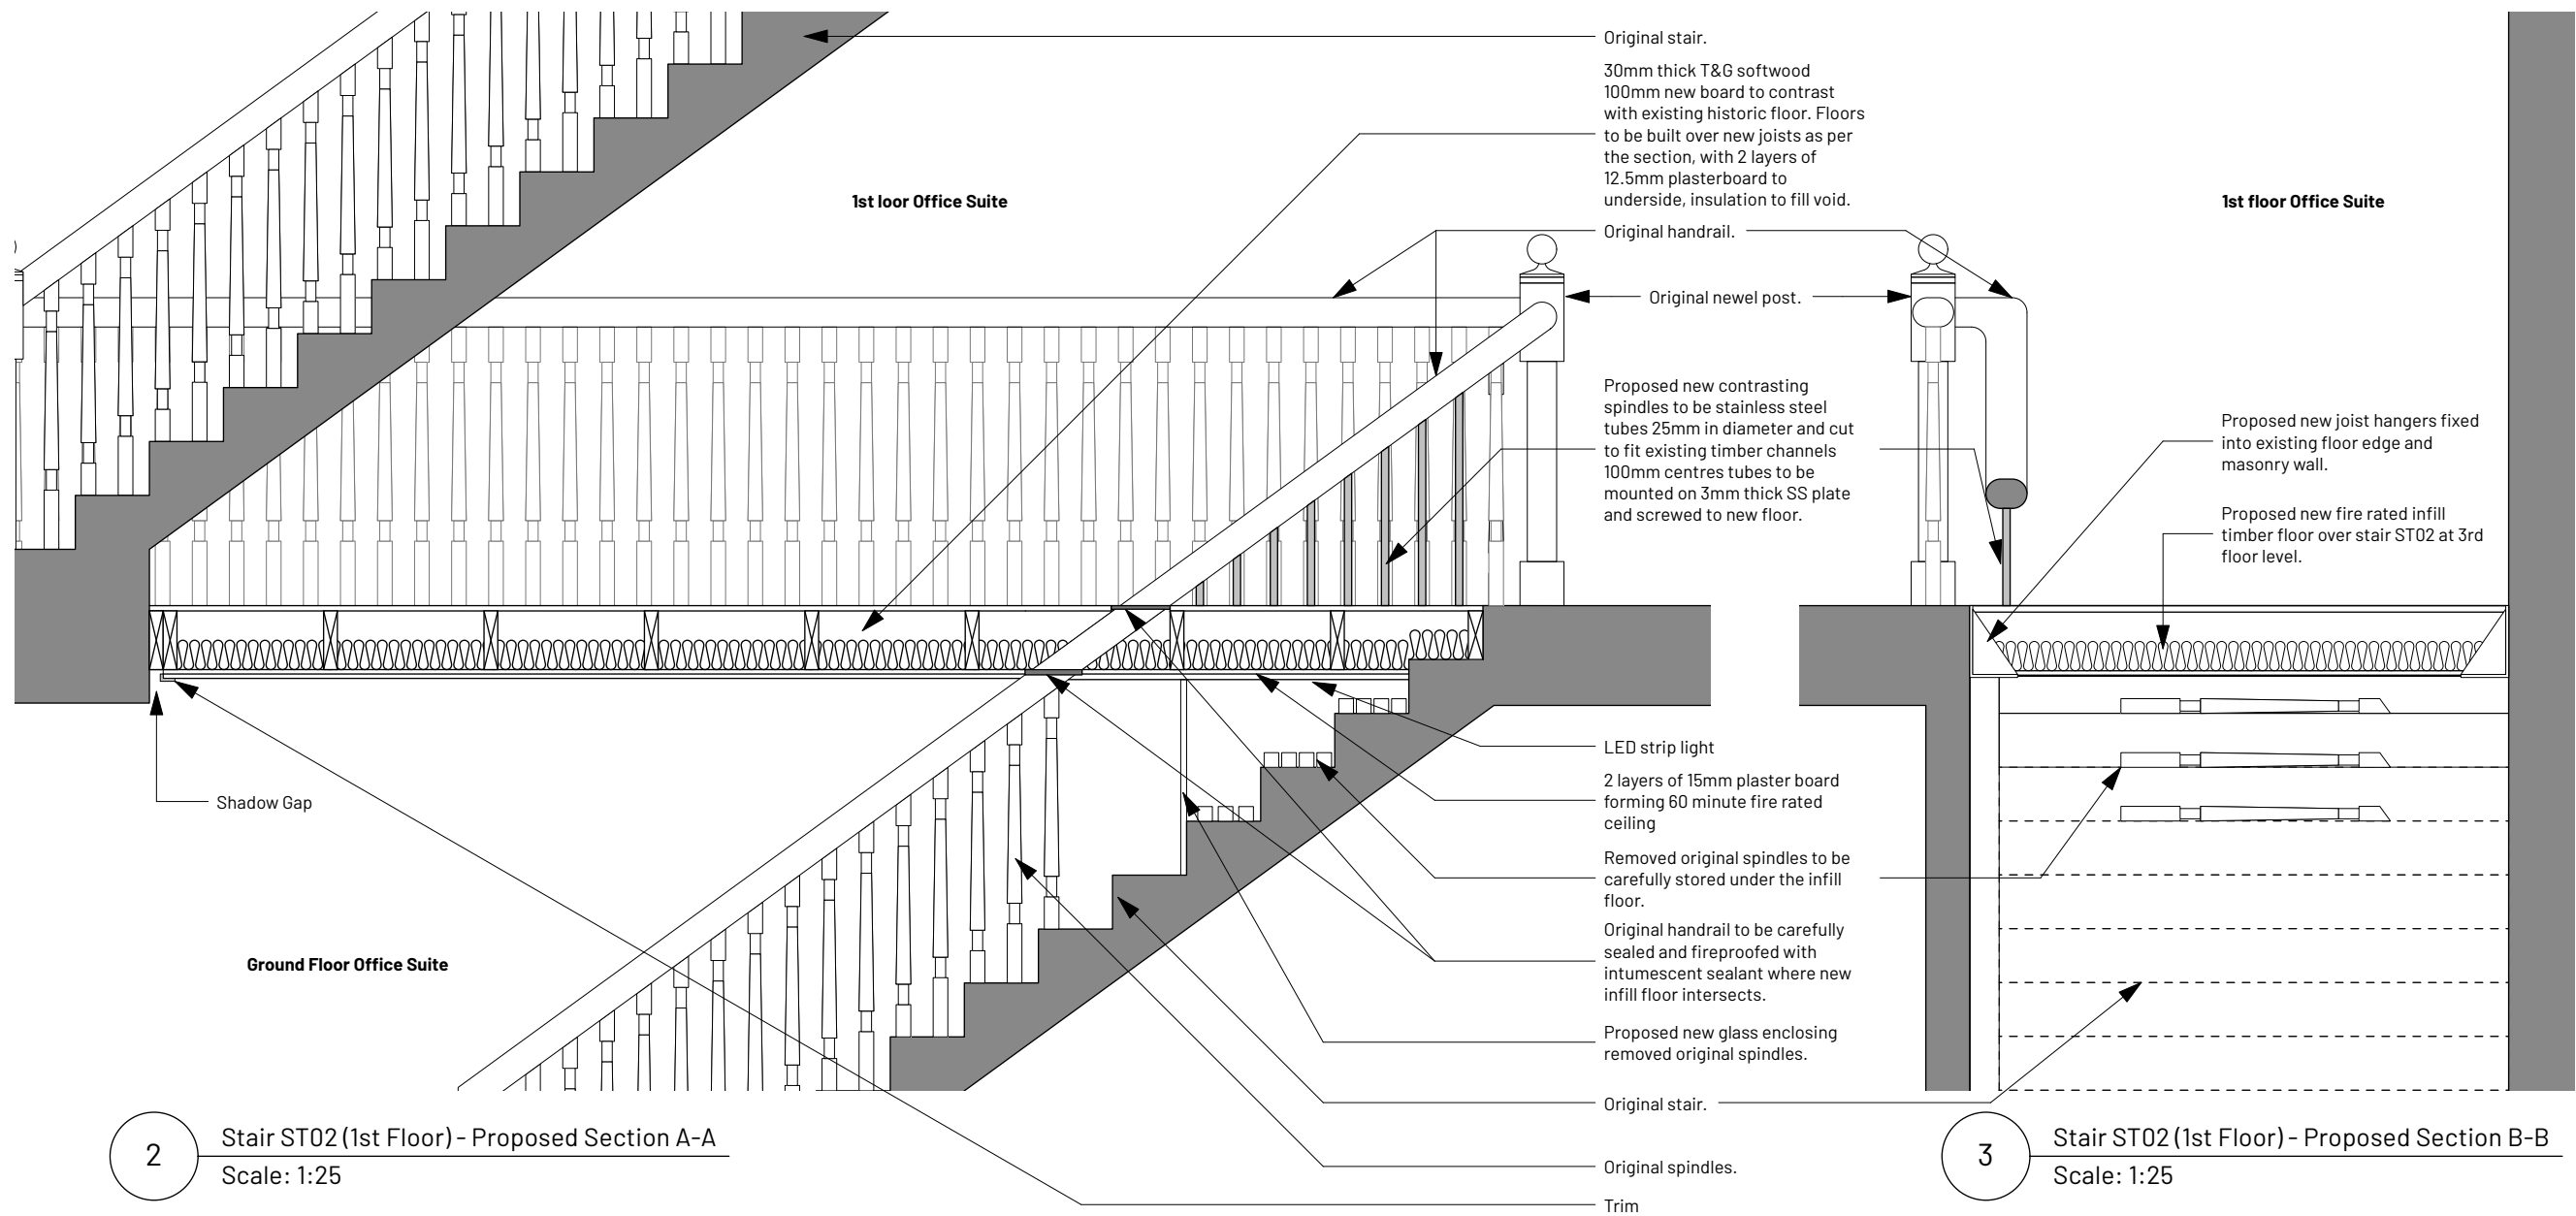
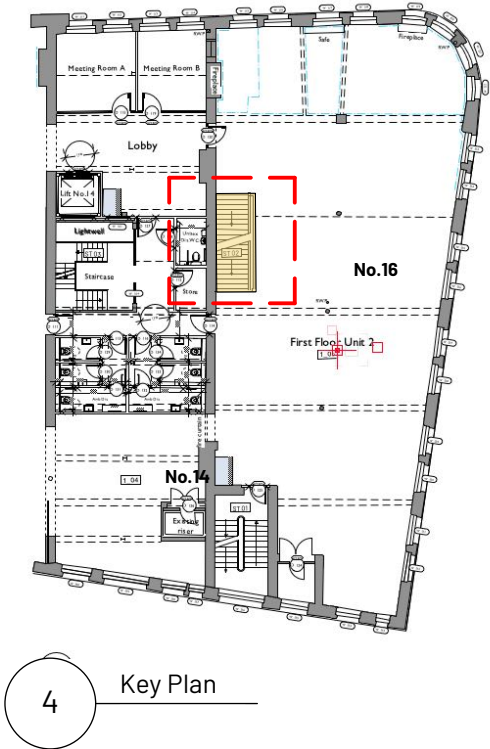
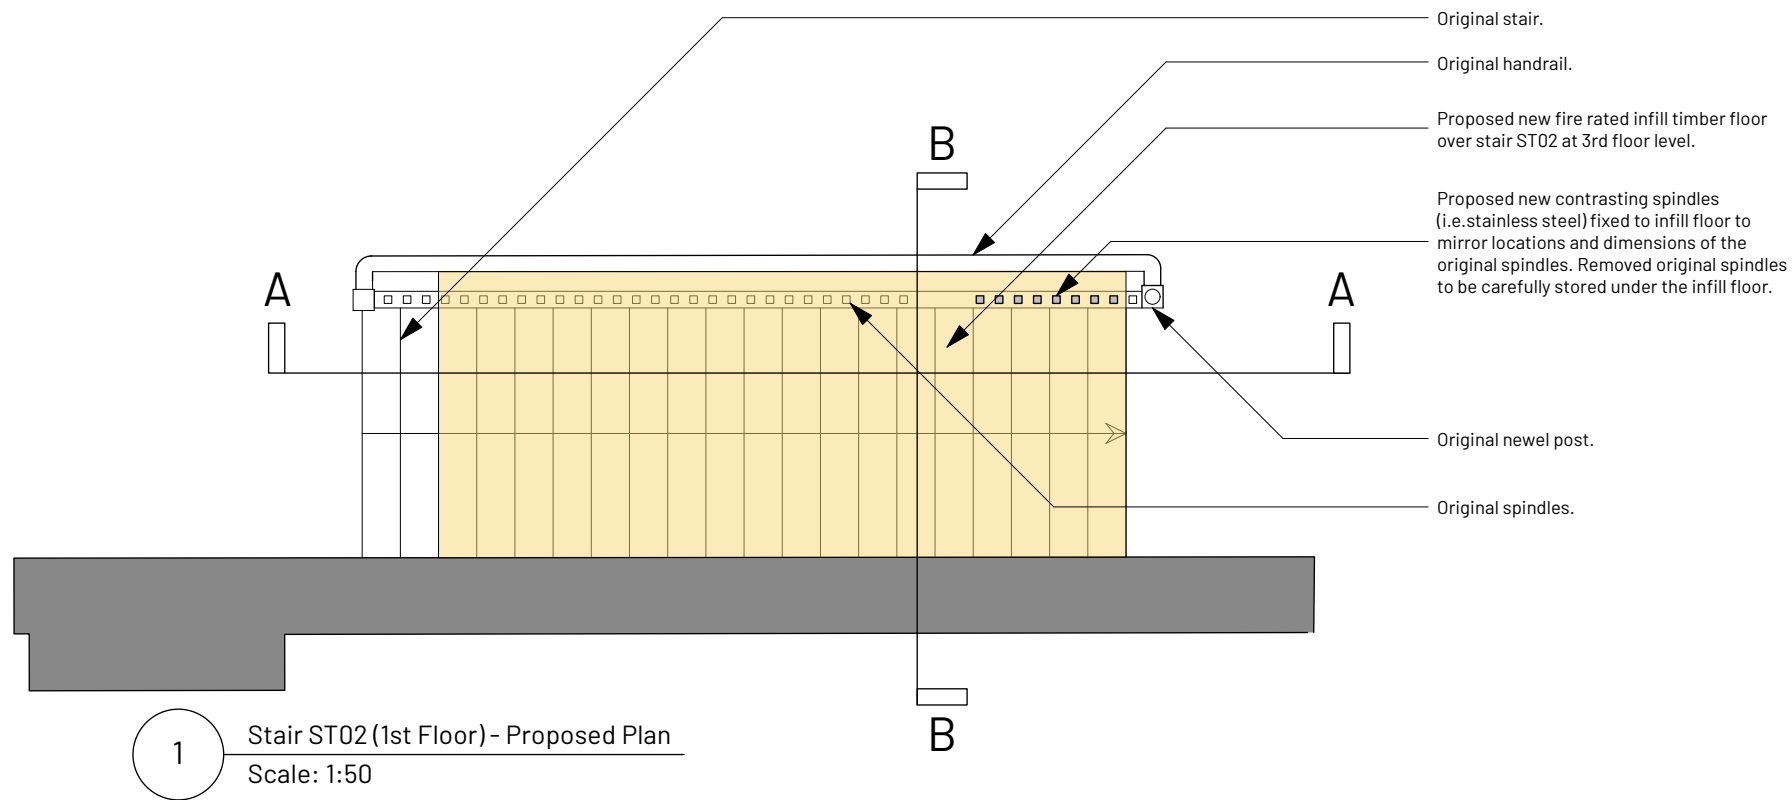


B	Office floor levels corrected	GS	AB
A	Proposed spindles accurately drawn with annotations and notes of floor build up added	GS	AB

REV	NOTE	DRN	CHK
-----	------	-----	-----

NEWTON STREET CAT B
FLOOR 1 UNIT 2

Stair ST02 (1st Floor) - Proposed Sections

PROJECT REF.	2059
DRWG NO.	P(460)
REVISION	B
SCALE	Varies @ A3
DATE 1st DRAWN	Jun 24 RD

SK sketch E existing P proposed T tender C construction FI final issue

+44 161 236 0051
ARCHITECT@ATELIERMB.CO.UK

ATELIER.MB