

Planting Schedule

Trees				
Number	Species	Specification	Girth	Height
5	Betula pendula	Feathered: 7 brks: 2x: B	10-12cm	300-350cm
5	Corylus avellana	Multi-Stemmed: Bushy: 5 Stems min.: C		100-125cm
9	Crataegus monogyna	1+1: Transplant - seed raised: Branched: 3 brks: C		60-80cm
15	Prunus avium	Selected Standard: 4 brks: 2x: RB: Clear Stem 175-200cm	10-12cm	300-350cm
4	Quercus robur	Feathered: 7 brks: 2x: RB	10-12cm	300-350cm
6	Sorbus aria	Feathered: 5 brks: 2x: B		200-250cm
8	Sorbus aucuparia	Selected Standard: 4 brks: 2x: RB: Clear Stem 175-200cm	10-12cm	300-350cm
6	Tilia cordata	Selected Standard: 4 brks: 2x: RB: Clear Stem 175-200cm	10-12cm	300-350cm


Shrubs				
Number	Species	Specification	Mix Species Density	Pot Size
9	Corylus avellana	1+2: Transplant - seed raised: Branched: 3 brks: B	1Ctr	
117	Daphne laureola	Branched: 3 brks: C	5/m²	3L
59	Daphne mezereum	Branched: 3 brks: C	5/m²	3L
9	Ilex aquifolium	Leader with Laterals: RB	1Ctr	
9	Prunus spinosa	1+2: Transplant - seed raised: Branched: 3 brks: B	1Ctr	
119	Salix caprea 'Kilmarnock'	Quarter Standard: Bushy Head: C: Clear Stem 50cm	1Ctr	5L

Herbaceous				
Number	Species	Specification	Mix Species Density	Pot Size
59	Anemone hupehensis 'September Charm'	Full Pot: C	5/m²	2L
59	Aster 'Little Carlow'	Full Pot: C	5/m²	2L
59	Convallaria majalis	Full Pot: C	5/m²	2L
59	Galium odoratum	Full Pot: Sept to April planting: British Native-origin: C	5/m²	3L
117	Helleborus niger	Full Pot: C	5/m²	3L
59	Pulmonaria longifolia	Full Pot: C	5/m²	2L
59	Tiarella cordifolia	Full Pot: C	5/m²	2L

Bulbs				
Number	Species	Specification	Mix Species Density	Pot Size
837	Allium sphaerocephalon	Grade 5/+	5/m²	
107	Anemone blanda	Grade 5/6	5/m²	
837	Anemone nemorosa	Size 1: British Native-origin	5/m²	
1820	Colchicum autumnale	Grade 18/20	5/m²	
1820	Hyacinthoides non-scripta	Grade 6/7	5/m²	
730	Leucojum aestivum	Grade 7/8	5/m²	
1457	Narcissus obvallaris	Grade 8/10	5/m²	
107	Scilla verna	Plug: Established Root min. 2-3 months: Sept to April planting: British Native-origin: C	5/m²	50cc min.

Ferns				
Number	Species	Specification	Mix Species Density	Pot Size
117	Blechnum spicant	Full Pot: C	5/m²	1.5-2L
117	Dryopteris filix-mas	Full Pot: C	5/m²	3L

Grasses				
Number	Species	Specification	Mix Species Density	Pot Size
175	Liriope muscari	Full Pot: C	5/m²	3L
117	Luzula sylvatica	Full Pot: Sept to April planting: British Native-origin: C	5/m²	3L

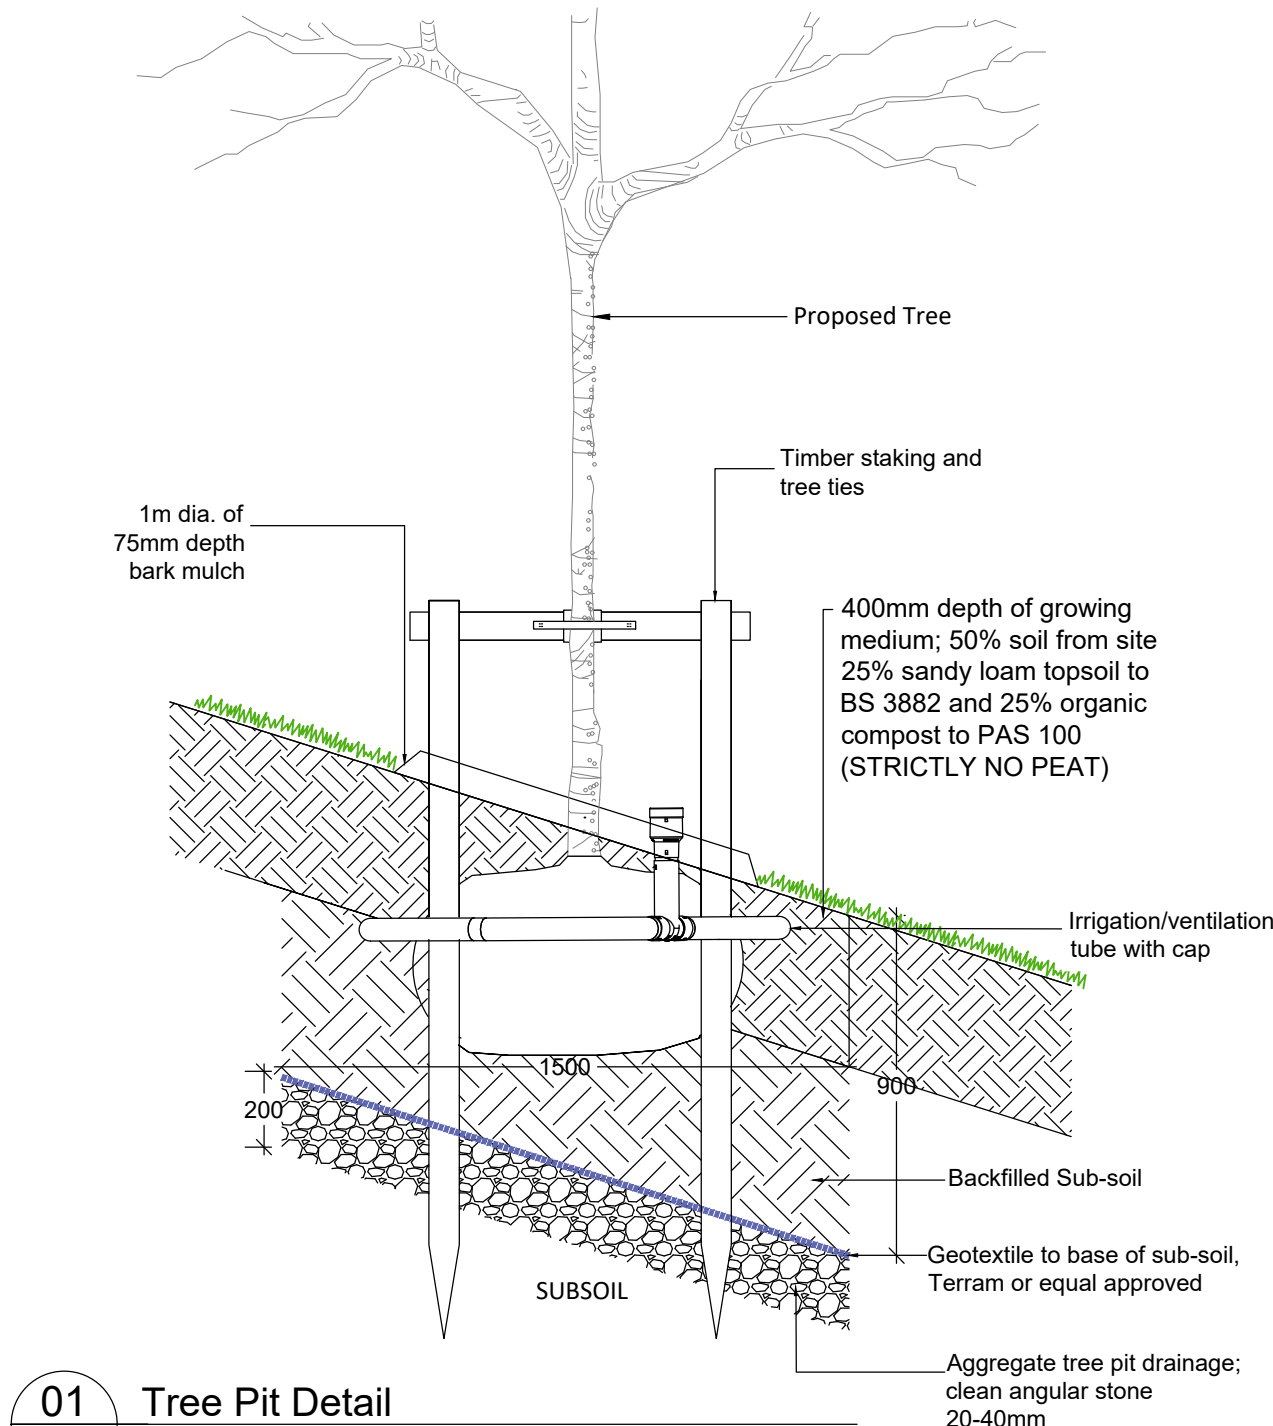

01 Tree Pit Detail
Scale 1:20

NOTES:
DO NOT SCALE. Use figured dimensions only. The Contractor is requested to check all dimensions before the work is put to hand. This drawing must only be used for the purpose for which it is supplied and its contents must not be altered, copied, reproduced, or used for any other purpose without the written consent of CW Studio Ltd. All associated designs remain the copyright of CW Studio Ltd. All discrepancies to be reported to the landscape architect before manufacture or construction.
CW Studio Ltd is a limited company registered in England/Wales. No. 8654283

Initials	Rev	Description	Date
AL	P01	Updated tree retention and planting Planning Condition issue	
AL	P02		

DRAWING NAME	WORK STAGE	ISSUED FOR	DRAWN BY	CHECKED BY
Planting Schedule and Tree Pit Detail	Stage 4	Comment	AL	CW
DRAWING NUMBER	REVISION	DATE		
2407-CWS-XX-XF-DR-L-201	P02	August 2024		
DRAWING SCALE				
Varies @ A1				

CLIENT	PROJECT NAME
Manchester City Council	Clayton Hall

CW Studio	0161 464 3895
Studio Nine 9 Stevenson Square Manchester, M1 1DB info@cwstudio.co.uk www.cwstudio.co.uk	

