

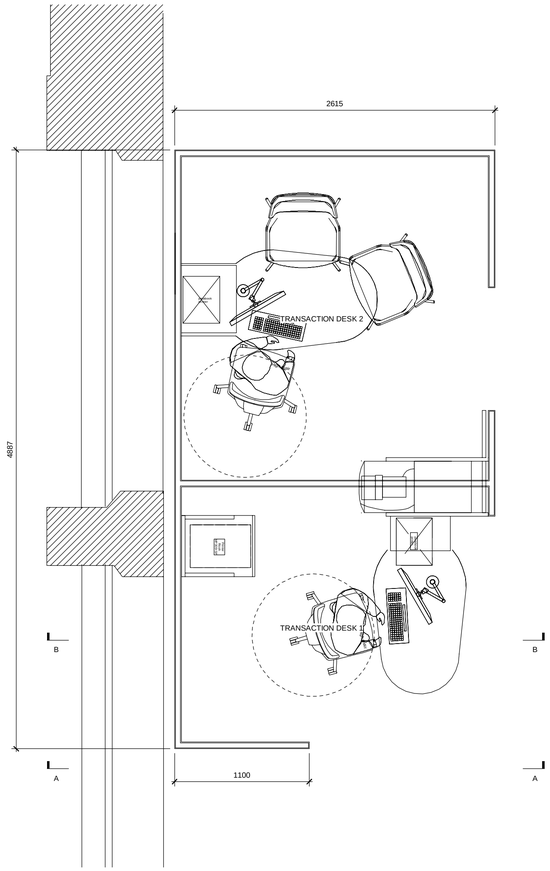


1:25 Proposed Part Plan

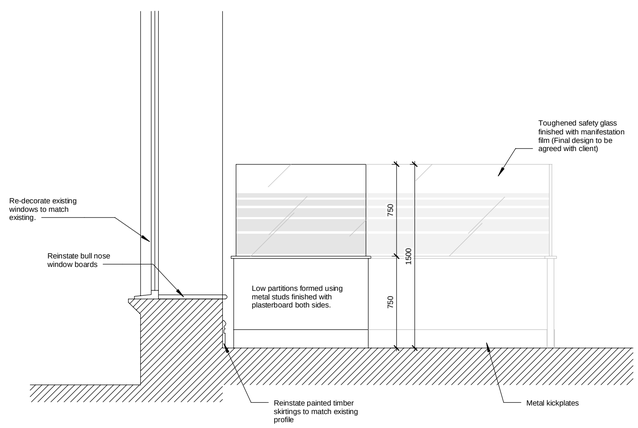

1:25 Proposed Section A-A

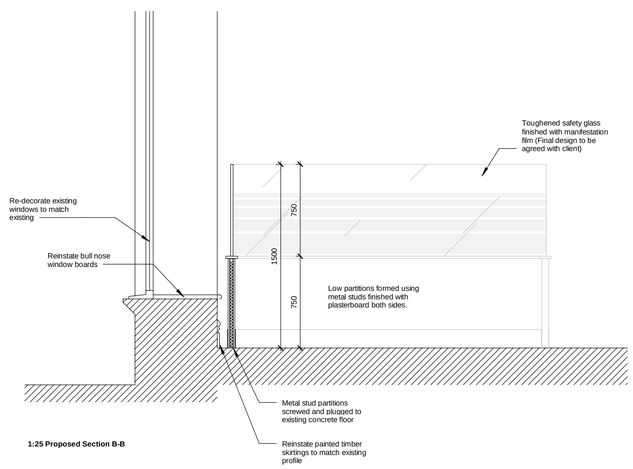

1:25 Proposed Section B-B

MWE ARCHITECTS
Unit One, Bearl Farm, Stocksfield, NE43 7AL
Telephone : (0191) 260 2299
Email : enquiries@mwearchitects.co.uk
Website : www.mwearchitects.co.uk

Rev.	By	Date	Description

Client: Newcastle Building Society
Job No: 24003
Dwg No: 28
Job Title: 74 King Street, Manchester M2 4NJ
Scale: 1 : 25
Rev.
Date: March 2024
Description: PART EXTRACT - PROPOSED TRANSACTION DESKS
Drawn by: AET
Paper size: A1
Date