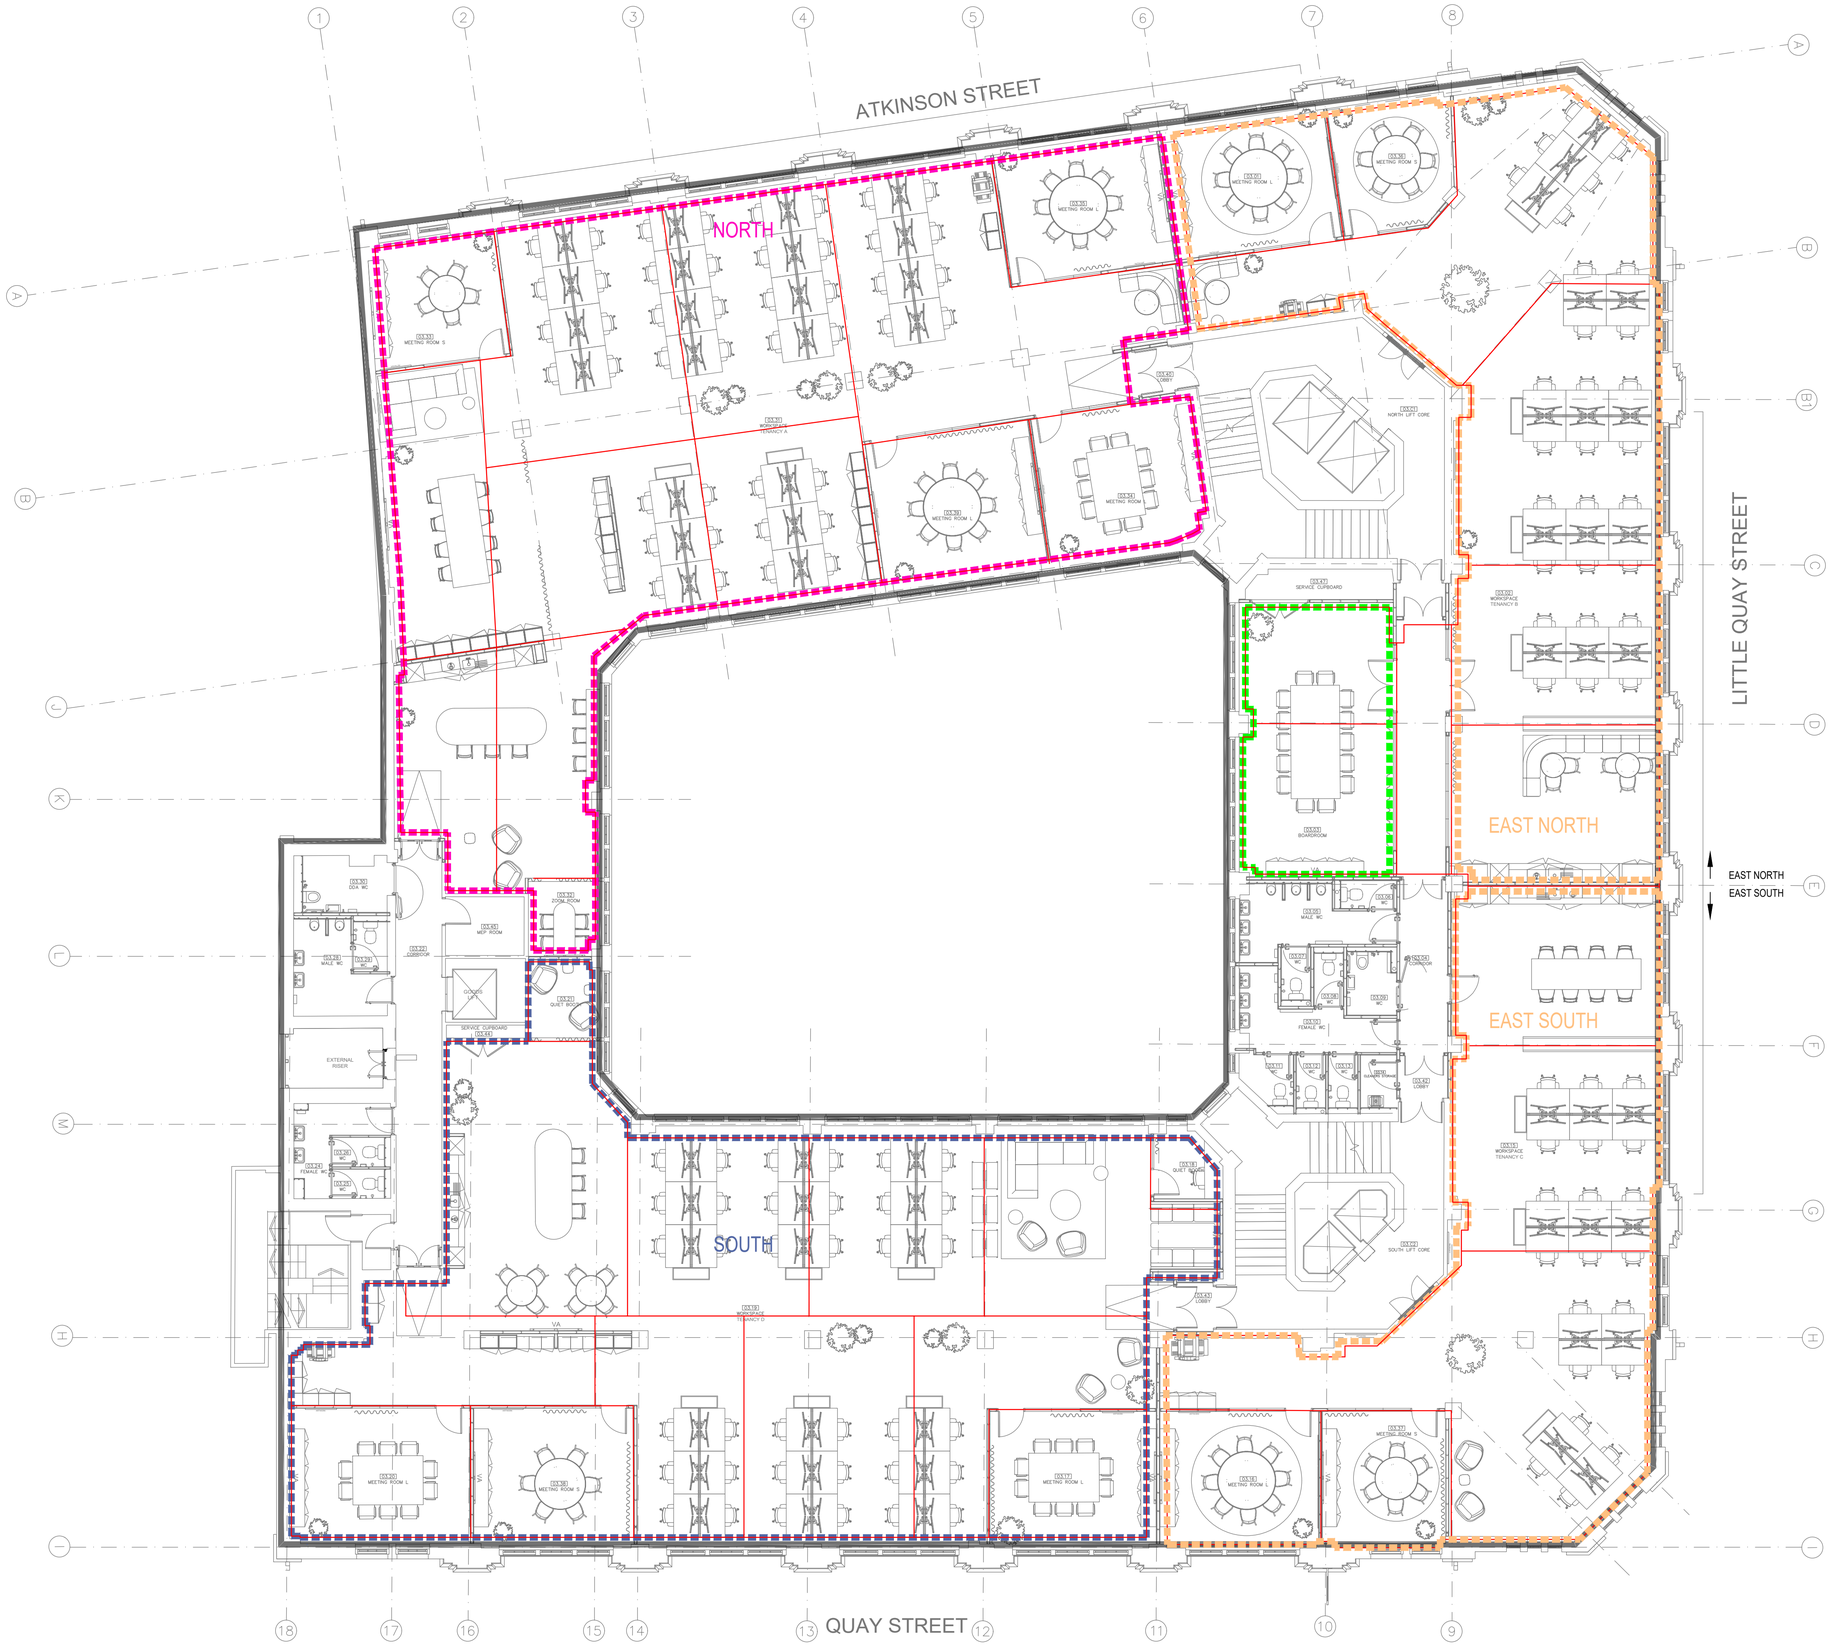

THIS DRAWING IS FOR INFORMATION ONLY DO NOT SCALE

CDM REGULATIONS

NORMAL HAZARDS	DATE ADDED	DATE MITIGATED	RISK ASSESSMENT DATE

ABNORMAL HAZARDS	DATE ADDED	DATE MITIGATED	RISK ASSESSMENT DATE

DRAWING SUITABILITY CODES:

S0 - WORK IN PROGRESS
S1 - SUITABLE FOR COORDINATION
S2 - SUITABLE FOR INFORMATION
S3 - SUITABLE FOR REVIEW & COMMENT
S4 - SUITABLE FOR STAGE APPROVAL
S5 - SUITABLE FOR REVIEW & ACCEPTANCE
S6 - SUITABLE FOR PIM AUTHORISATION
S7 - SUITABLE FOR AIM AUTHORISATION
D1 - SUITABLE FOR COSTING
D2 - SUITABLE FOR TENDER
D3 - SUITABLE FOR CONTRACTOR DESIGN
D4 - SUITABLE FOR MANUFACTURE / PROCUREMENT

LEGEND:

- HEATING & COOLING FAN COIL UNIT ZONE
- LANDLORDS
- NORTH TENANT
- SOUTH TENANT
- EAST TENANT (SPLIT DEMISE ON L03 & L13)

REV	DATE	AMENDMENTS	BY	CKD
P03	04.06.24	FINAL COMMENTS INCORPORATED. CONSTRUCTION ISSUE ARCHITECTURE APPLIED.	DB	BW
P02	17.05.24	ARCHITECTURAL BACKGROUND UPDATED.	DB	SH
P01	17.04.24	ISSUED FOR INFORMATION.	DB	SH

FOR INFORMATION

Commercial Services Design Ltd
Unit 5
Woodside Court
Clayton Wood Rise
Leeds
LS16 6RF
Tel: 0113 3223190
Web: www.csdesign.uk.com

G&H GROUP OF COMPANIES

CLIENT
G&H BUILDING SERVICES

PROJECT
SUNLIGHT HOUSE
LITTLE QUAY STREET
MANCHESTER M3 3HP

TITLE
MECHANICAL SERVICES
FAN COIL UNIT ZONING
LEVEL 03

STATUS:	S2 - SUITABLE FOR INFORMATION		
SCALE @ A1:	1:100	CSD REF:	CSD 1298
DRAWN:	MW	ENGINEER:	DB
STARTED:	MAR '24	ISSUED:	JUN '24
CHECKED:	DB	APPROVED:	BW

DRAWING NO: 1298-CSD-XX-03-DR-SK-10001 REV: P03
Project-Originator-Volume-Level-Type-Discipline-Classification-Number

ARCHITECTURE IS BASED ON ANOMALY DESIGN ARCHITECTS
DRAWING No. SLH-ANO-PO-03-DR-A-05103 (C01)
LEVEL 03 PLAN
RECEIVED 03.06.2024

This drawing is the property of Commercial Services Design Ltd. Copyright is reserved by them and is based on the condition that it is not copied after wholly or in part without consent in writing of Commercial Services Design Ltd. Figured dimensions to take preference over those scaled. All dimensions to be checked on site before commencement of any work. This drawing is to be read in conjunction with the specification when existing and all other consultants drawings.