


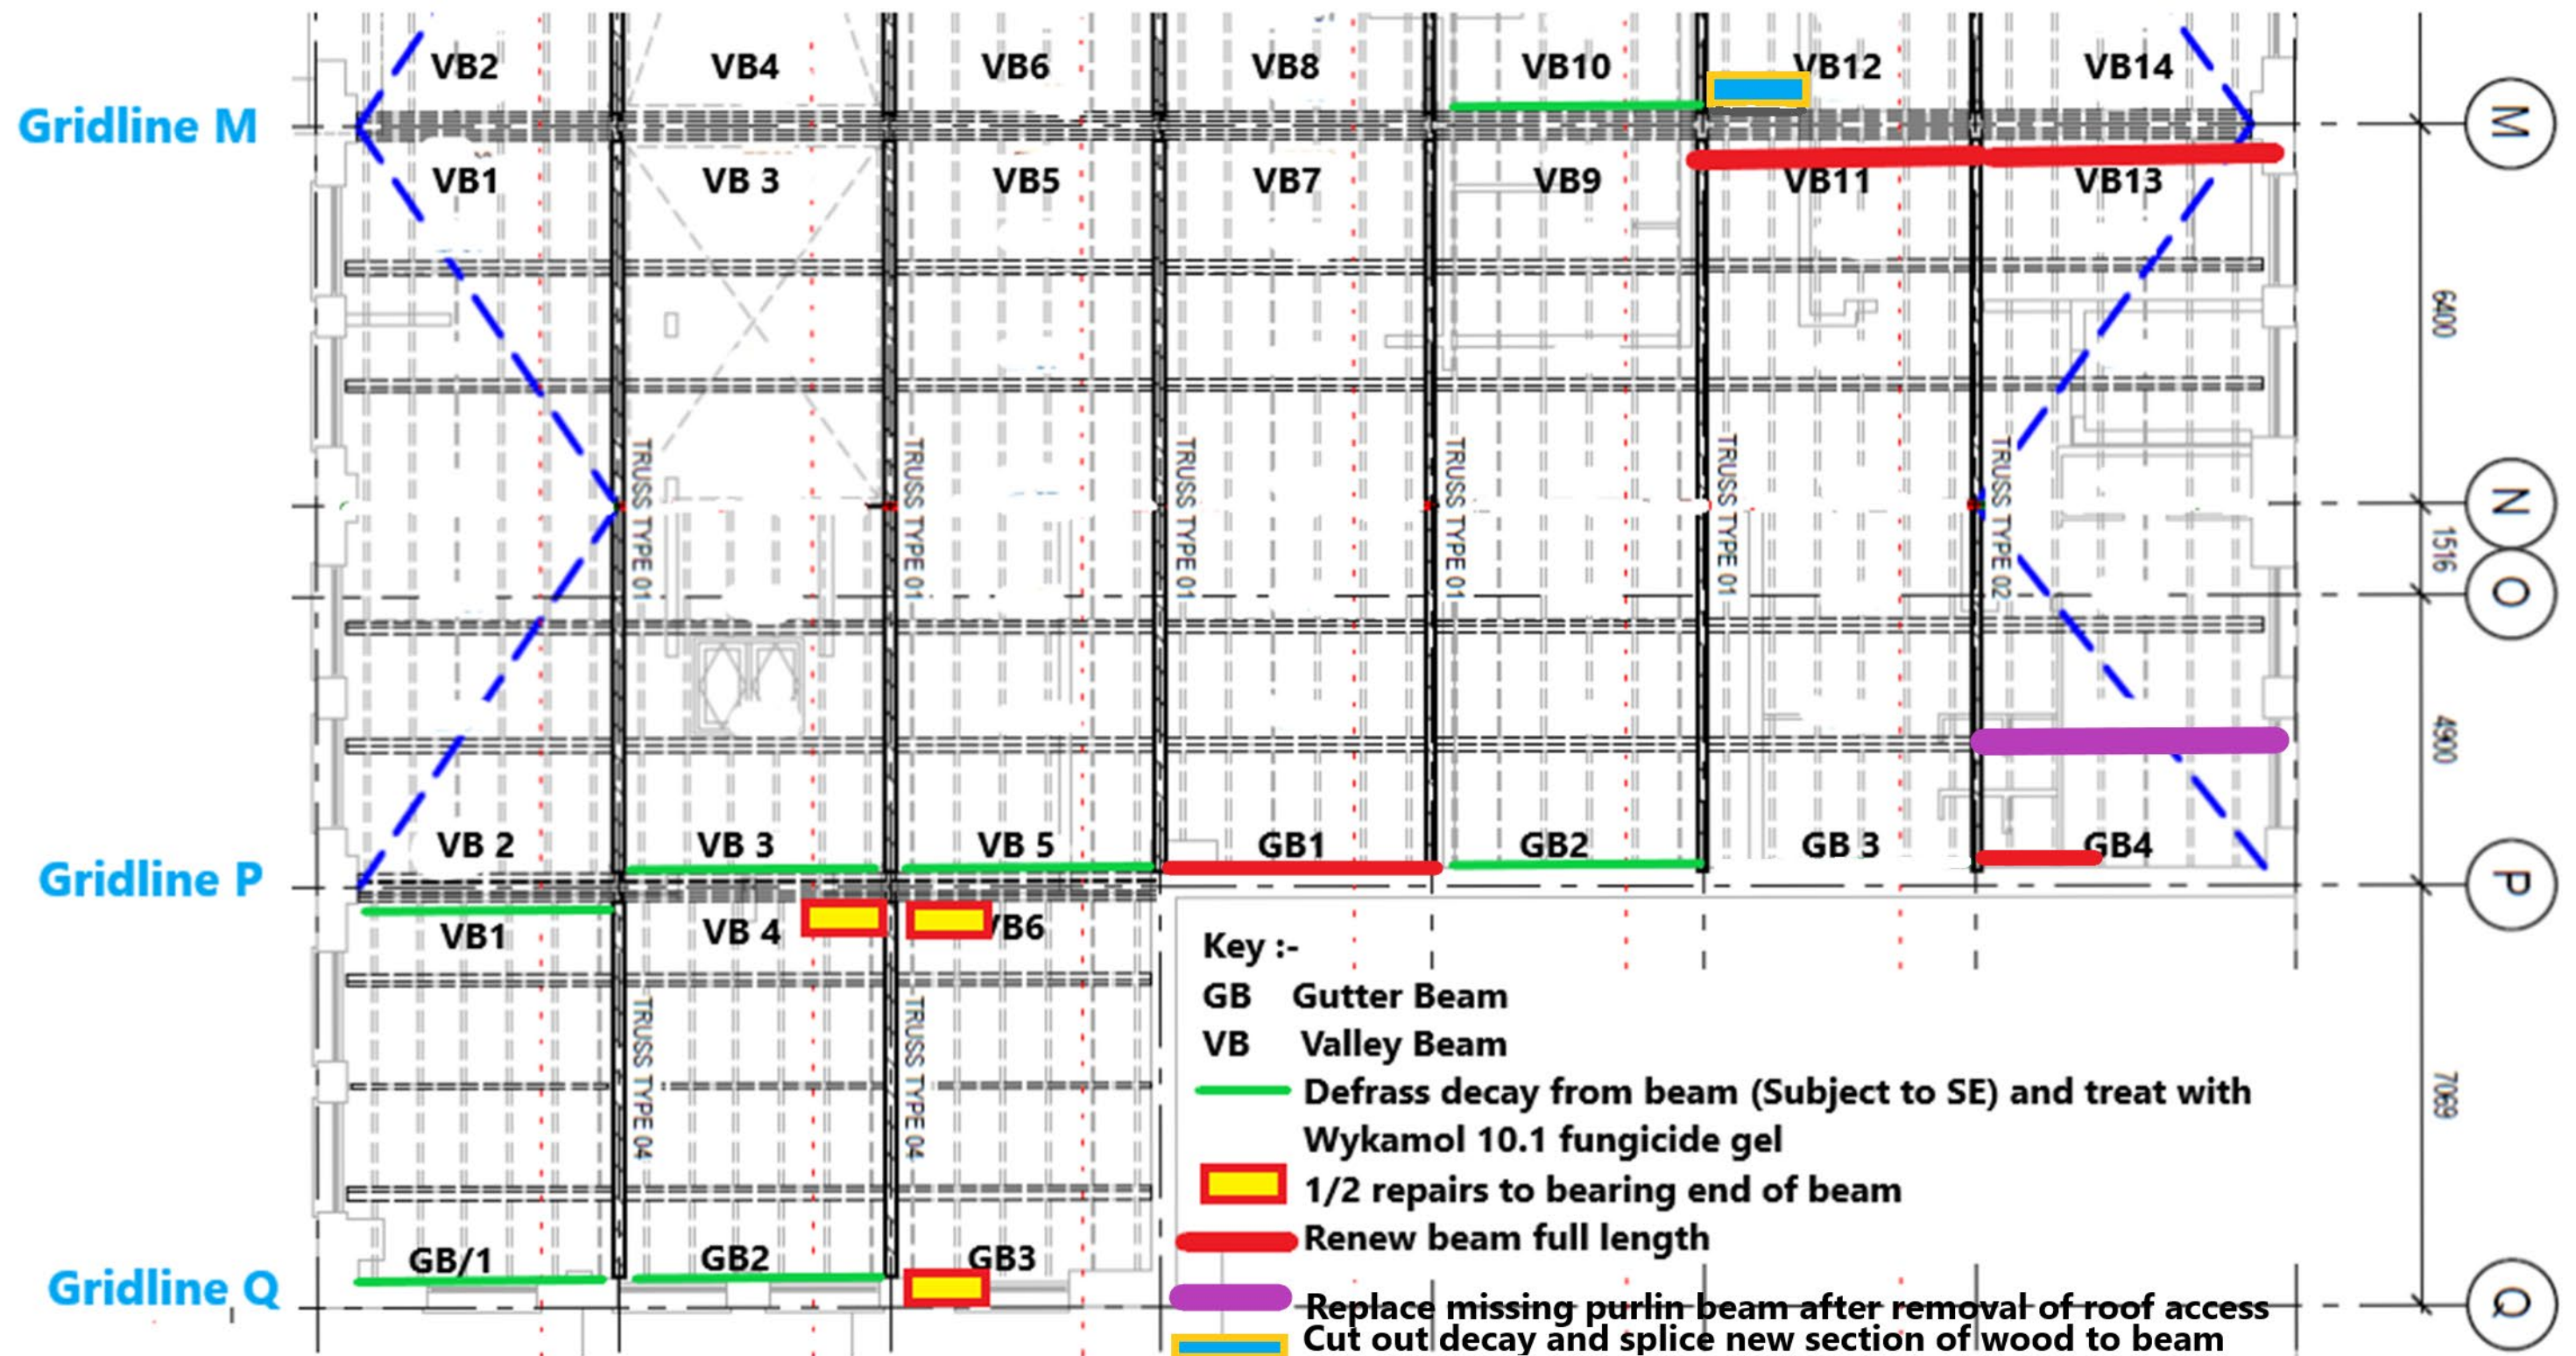

Valley & Gutter Beam report Gridlines M to Q

New Warehouse SIM Liverpool Road Manchester

Ref WS/22702/SIM/20-08-2024

Drawing Update 30-09-2024