Dunelm

MANCHESTER FORT
Cheetham Hill,
Manchester,
M8 8EP

Externals | Version 01

SPENCER SIGNS

Dunelm - Manchester Fort Shopping Park, Cheetham Hill, Manchester, M8 8EP

Copyright Spencer Signs Ltd. 2024

ALL SIZES ARE TBC ON SURVEY

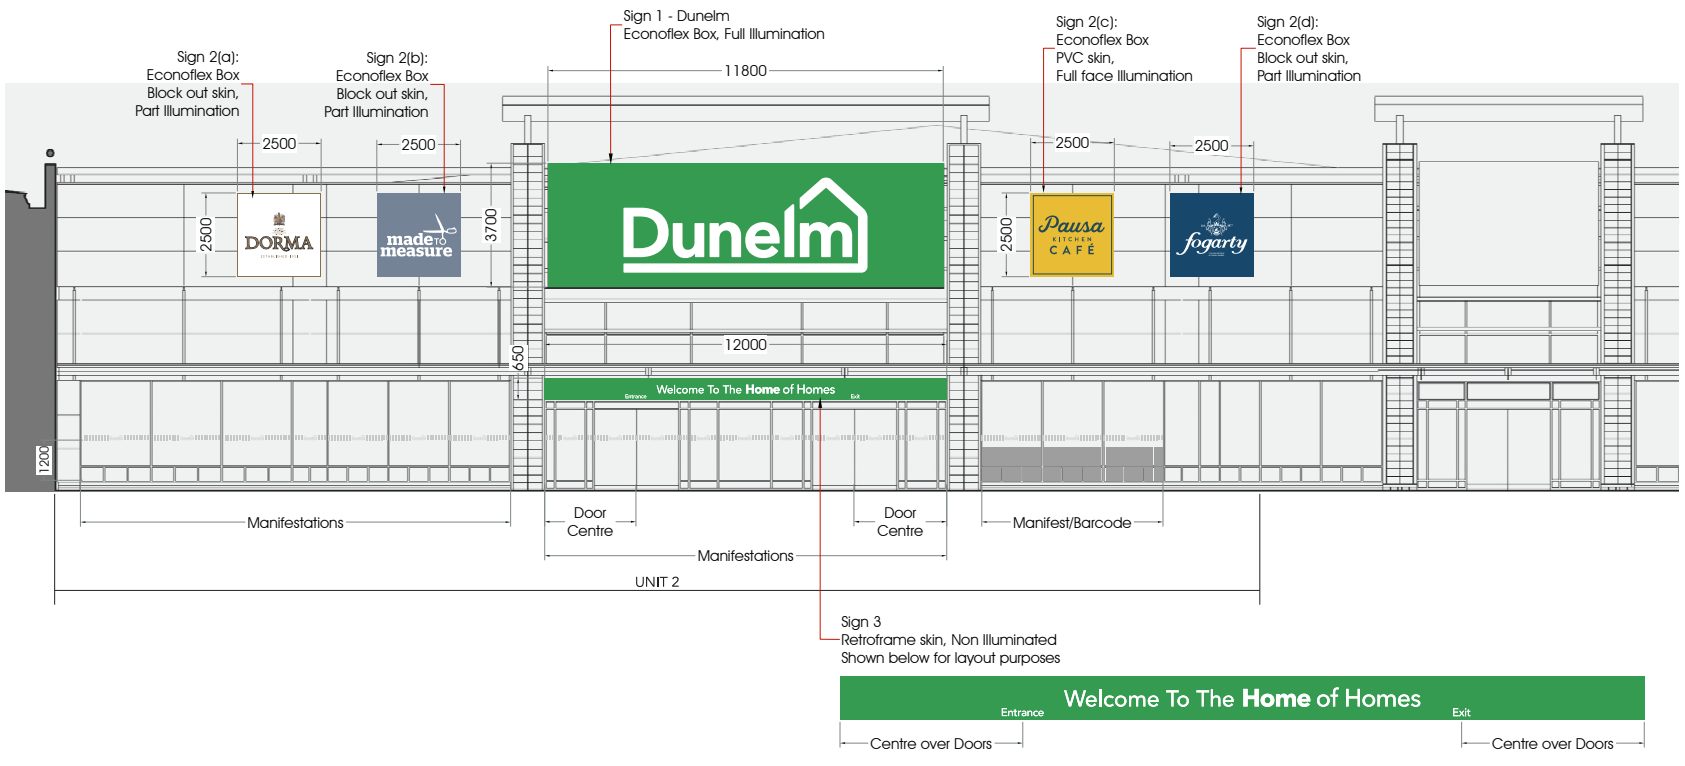




Photo Impression



Existing

Sign No.	Sign 1: Dunelm
Sizes:	11800 x 3700mm (TBC) Returns: 196mm
Backing:	16 Gauge Backing Sheets in RAL7016
Type:	1no New Econoflex Sign Boxes
Box Finish:	Box is to be powder coated into dunelm green
Illumination & Skin Face Details:	Box is complete with digitally printed PVC Skin and internal LED Agilight Pro 260 illumination. Full face illuminated.
Fixing Details:	Mount to cladding/steelwork using suitable fixings

Sign No.	Sign 2(a) - 2(d)
Type:	New Econoflex Sign Boxes
Sizes:	2500 x 2500mm (TBC) Returns: 196mm
Backing:	N/A
Box Finish:	Box is to be powder coated in black.
Illumination & Skin Face Details:	Box is complete with digitally printed PVC Skins and internal LED Agilight Pro 260 illumination. Pausa full face illuminated. Dorma/M2M/Fogarty block out.
Fixing Details:	Mount to cladding/sheeting rails using suitable fixings

Sign No.	Sign 3
Type:	New Retroframe signs with digi printed skins.
Sizes:	12000 x 650mm (TBC) Returns: 196mm
Backing:	N/A
Box Finish:	Returns finished in Dunelm Green to match Main box.
Illumination & Skin Face Details:	Non Illuminated
Fixing Details:	Fixed above entrance/exit doors as shown

Sign No.	Manifestations & Barcode Vinyls Frosted vinyl reverse applied to glass as shown. Manifestations are 150mm in Height, with Barcodes being 1000mm Height.

This Drawing & information contained may not be copied or used without prior consent from Spencer Signs. Colour shown may not accurately match any colour references. Sizes in mm unless stated otherwise.

SPENCER SIGNS
Unit 1, 70 Scarborough St., Hull, HU3 4TG
Tel. 01482 325797
www.spencersigns.co.uk
email: design@spencersigns.co.uk

DRG. NO.	Date	Checked	Rev.	Date	Initial	Revision Detail
87430	22/03/24	✓				
Drawn By	**Scale**	**Drawing Status**				
C Wallis	NTS	Production				

Specification checked and approved for Production By (sign & print name)

Typeface(s)/Colours

P873C | C100 M80 Y30 K30 | C1 M31 Y100 K0 | P309C | White | New M2M Blue | New Dunelm Green | C M Y K

Dunelm - Manchester Fort Shopping Park, Cheetham Hill, Manchester, M8 8EP

Copyright Spencer Signs Ltd. 2024

ALL SIZES ARE TBC ON SURVEY



Walkway Sign - 4no Required



Photo Impression



Existing

Sign No.

Type:

Sizes:

Illumination Details:

Fixing Details:

This Drawing & information contained may not be copied or used without prior consent from Spencer Signs. Colour shown may not accurately match any colour references. Sizes in mm unless stated otherwise.

SPENCER SIGNS
Unit 1, 70 Scarborough St., Hull, HU3 4TG
Tel. 01482 325797
www.spencersigns.co.uk
email: design@spencersigns.co.uk

DRG. NO.	Date	Checked
87431	22/03/24	✓
Drawn By	**Scale**	**Drawing Status**
C Wallis	NTS	Production

Rev.	Date	Initial	Revision Detail

Specification checked and approved for Production By (sign & print name)

Typeface(s)/Colours

White

New Dunelm Green