





SCALE 1:100

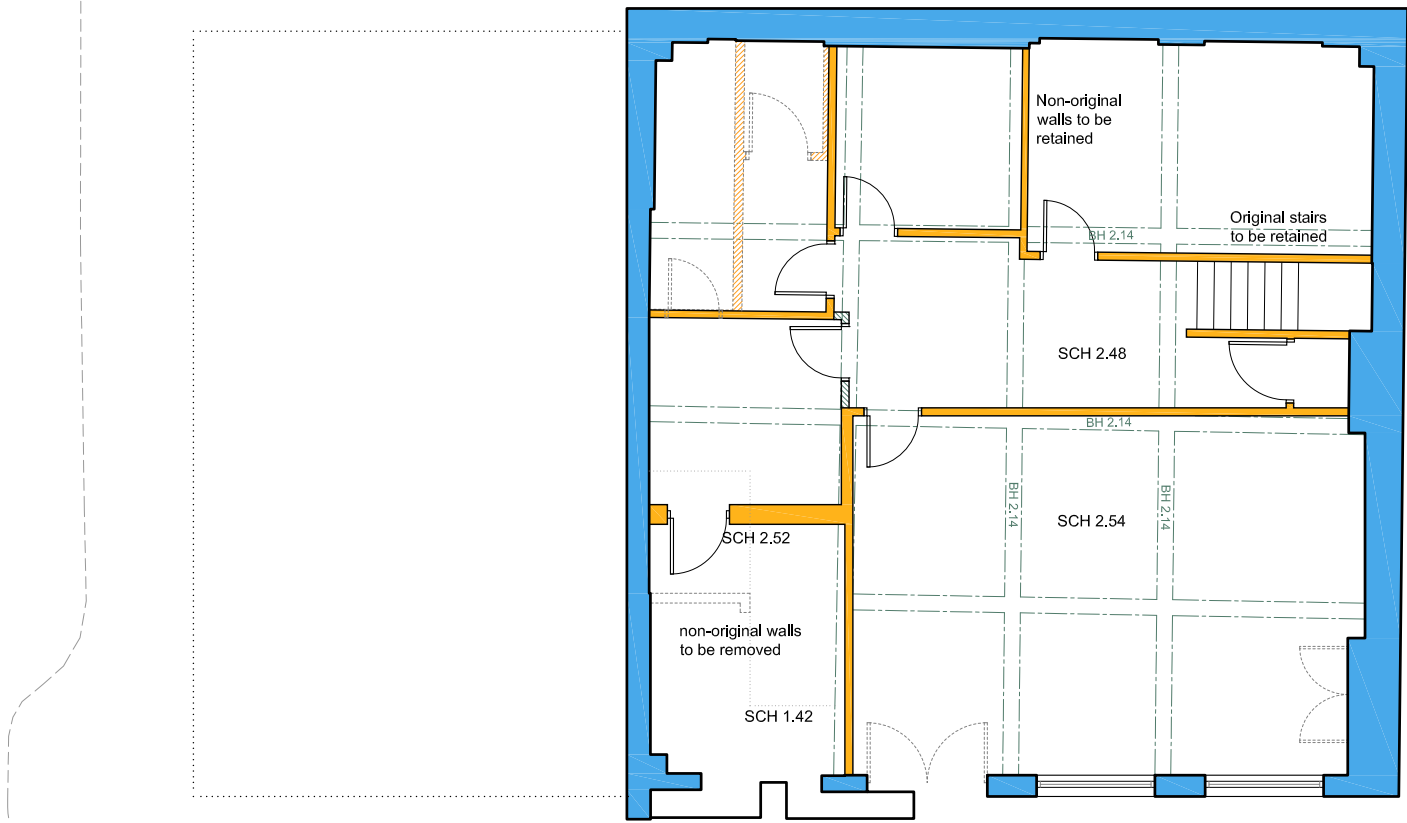

BASEMENT

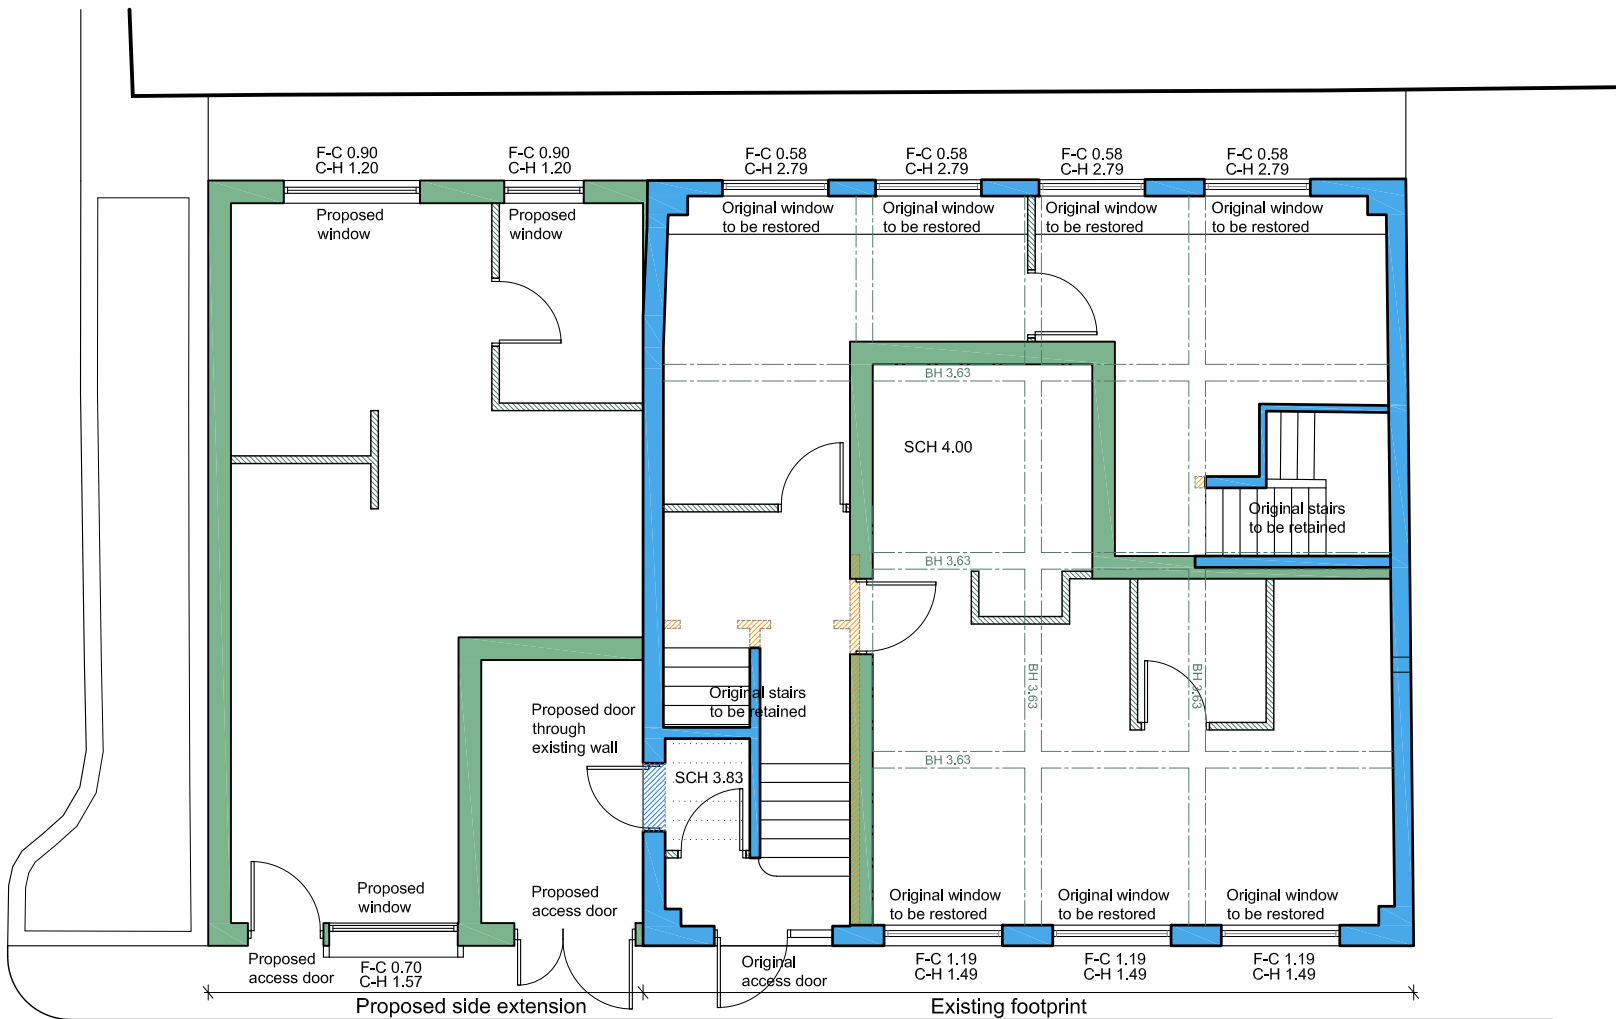

GROUND FLOOR

Richmond Street

LEGEND

- Removed non-original wall
- Damaged non-original element
- Retained non-original wall
- Proposed internal wall
- Proposed external wall
- Removed original wall
- Damaged original element
- Retained original wall
- Removed element
- Original Concrete beams

HOWARD & SEDDON A.R.I.B.A.
CHARTERED ARCHITECTS,
64 WASHWAY ROAD,
SALE, CHESHIRE. M33 7RE.
TEL No 0161-973 8296
FAX No 0161-962 3485
e-mail : admin@howardandseddon.co.uk

PROJECT
RESIDENTIAL DEVELOPMENT
58 RICHMOND STREET
MANCHESTER
CLIENT
TAHIR AHMED, TAHIR MEHMOOD

A	FIRST ISSUE		10.06.20
REV	DESCRIPTION	BY	DATE
TITLE RETAINED AND REMOVED EXISTING AND PROPOSED WALLS BEAM AND CEILING HEIGHTS BASEMENT AND GROUND FLOORS		DRAWN DATE 10/06/20 SCALE 1:100 (A3)	DRG No. 12,764 120 AMENDMENT A