


Extract Elevation

Proposed 215mm x 215mm Brick vent is on a non-heritage fabric elevation.

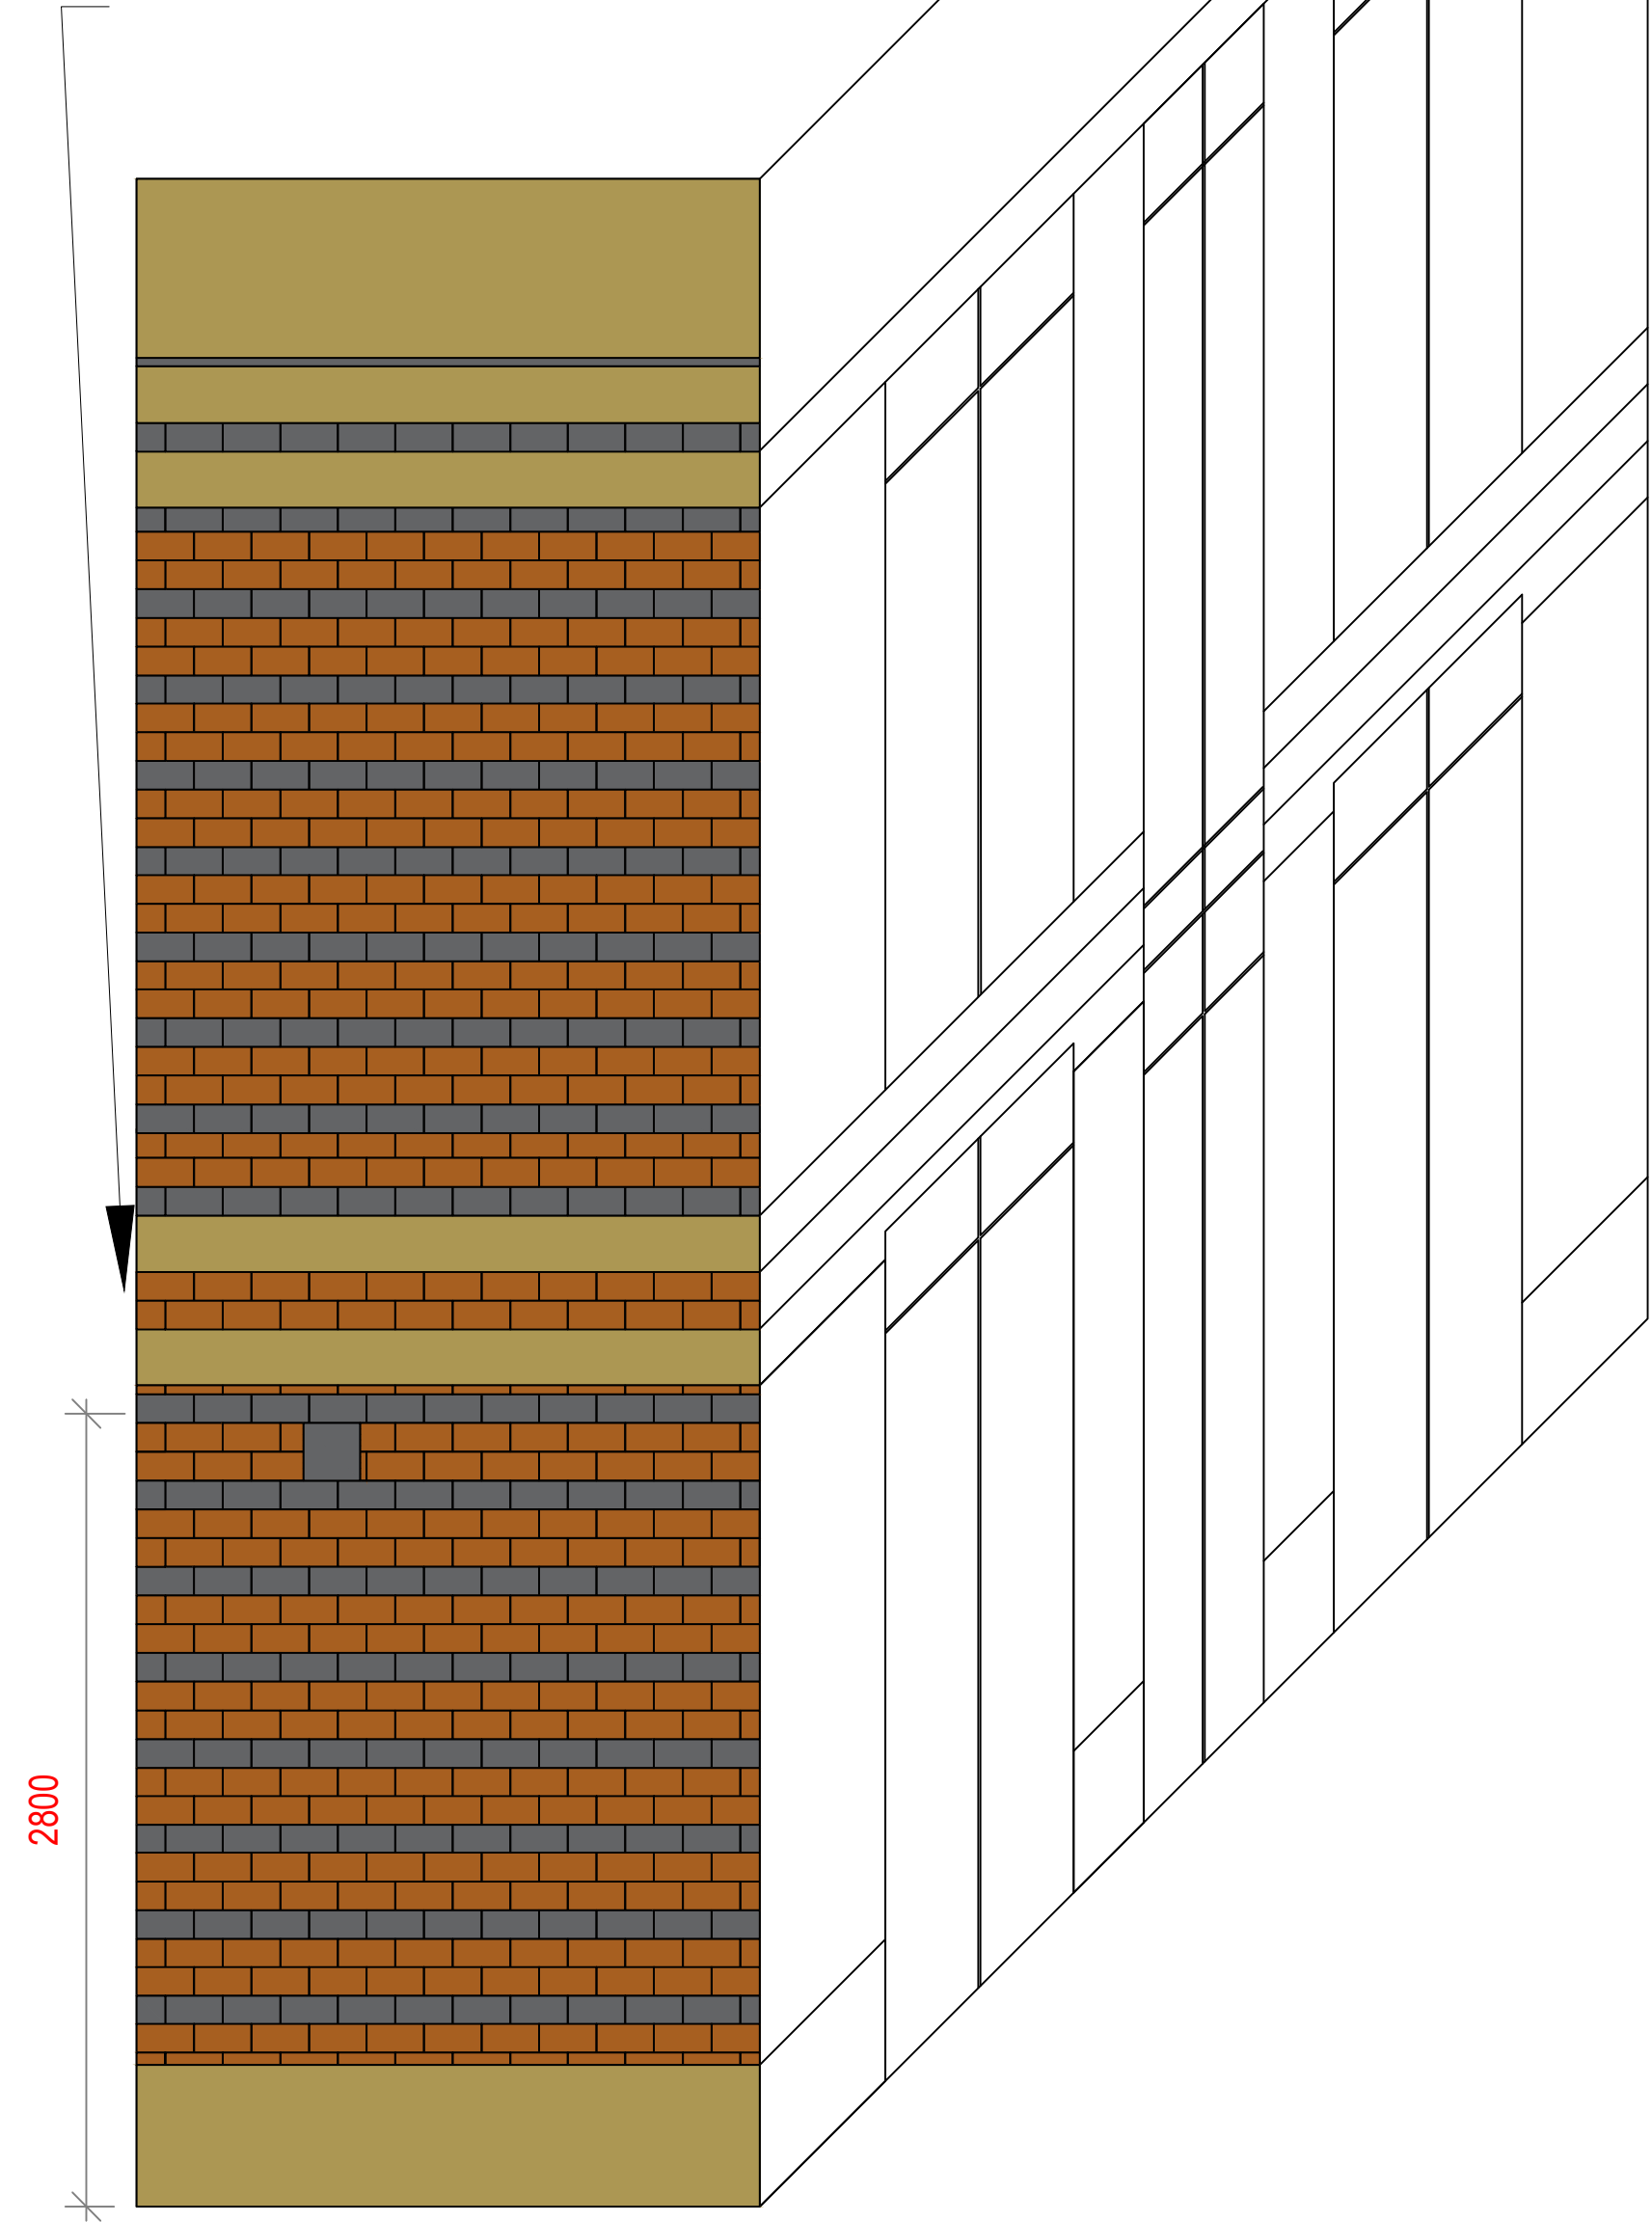

Brick Vent
Dimensions

215

215



EXTERNAL ELEVATION - ST A N N S P L A C E.

Proposed Hepworth Square hole brick air vent 215mm x 215mm.




Proposed location for ventilation extract.



Ventilation extract to exhaust at approximately 2800mm externally, core through brick and connected onto the back of brick air vent.

No current manifestation to existing doors, new manifestation to form part of incoming tenant fit out.

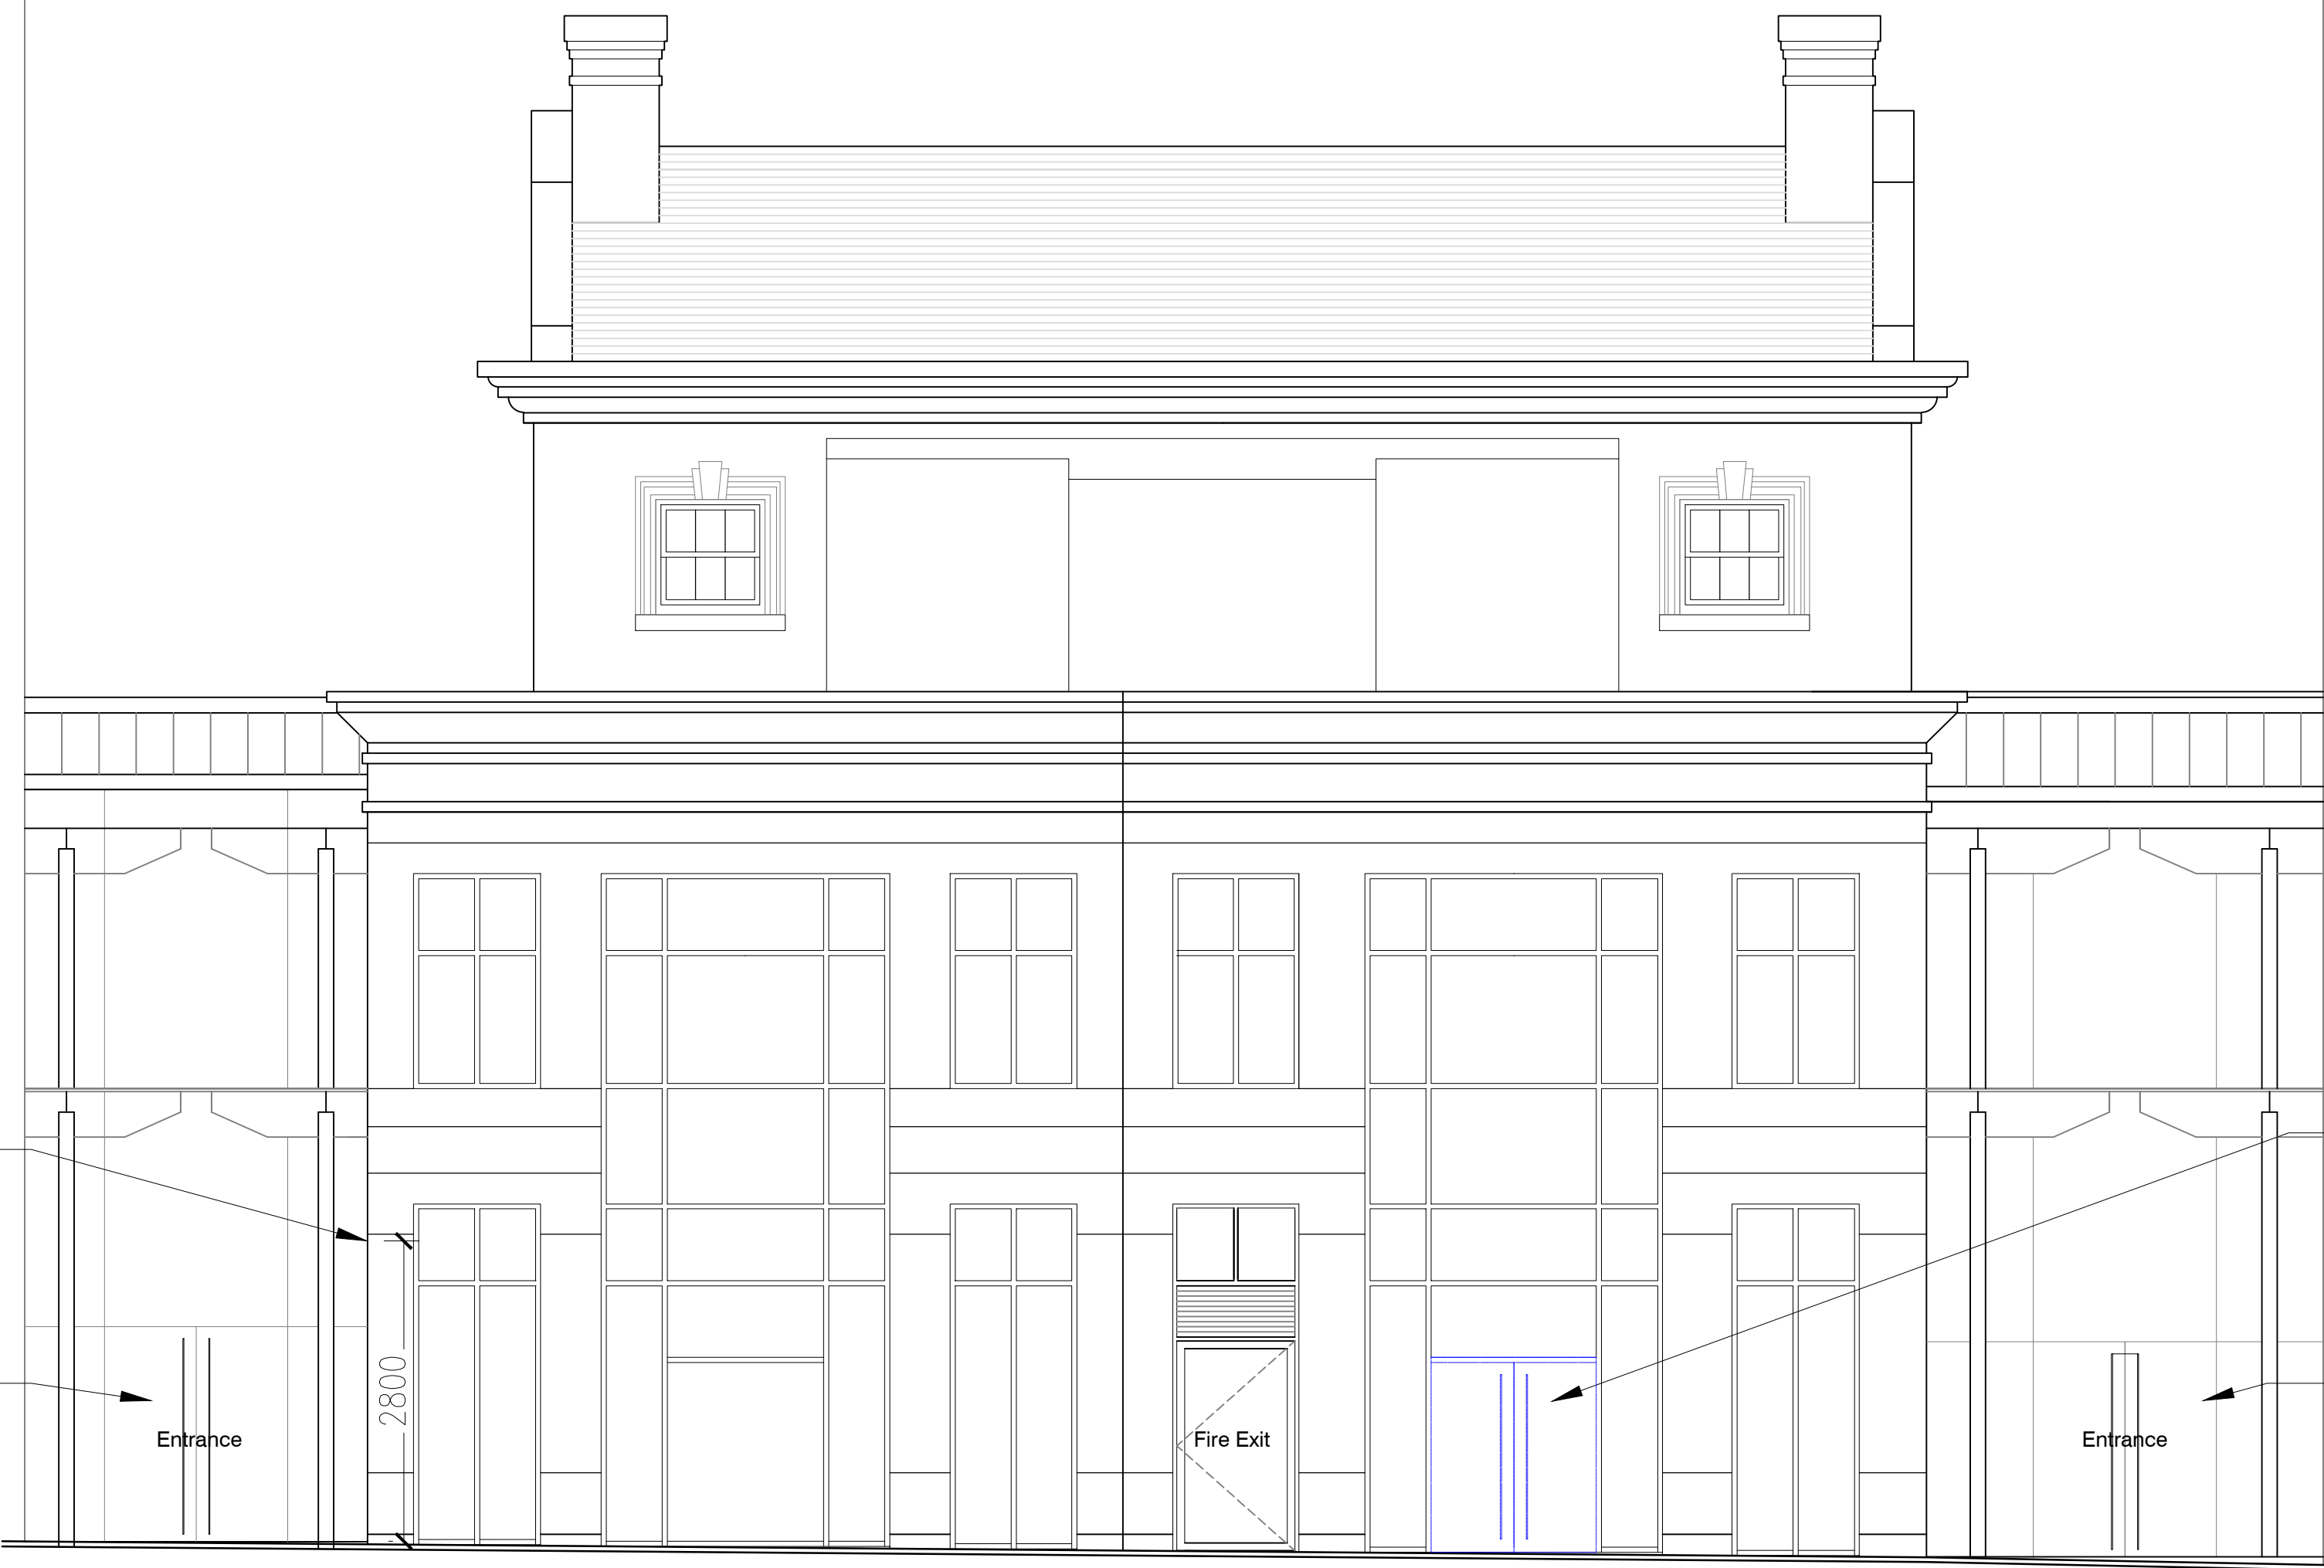

Indicative doors to form part of incoming tenant fit out.

No current manifestation to existing doors, new manifestation to form part of incoming tenant fit out.

REV	DATE	DESCRIPTION
1	05/09/2024	
2	30/10/2024	Grey vent grille changed to air brick

CLIENT DTZ Investors					
JOB TITLE 35 King St					
DRAWING TITLE WC Ventilation					
REV	JOB NUMBER	DRAWING NUMBER	SCALE	DATE	DRAWN
2	R2851	FBI-R2851-M-002	DNS	05.09.24	BR

Flexible Business Interiors, The Old Coach House,
820 Wilmslow Rd, Didsbury, Manchester
M20 2RN
tel: 0161 445 1661 fax: 0161 445 1771
email: enquire@flexiblebusinessinteriors.co.uk

Information on this drawing is copyright, all rights reserved. No part of this work may be reproduced or transmitted in any form by any means, either electronically, mechanically, by photocopying, recording or otherwise stored in any retrieval system of any nature, without the express consent of Flexible Business Interiors Ltd.

