



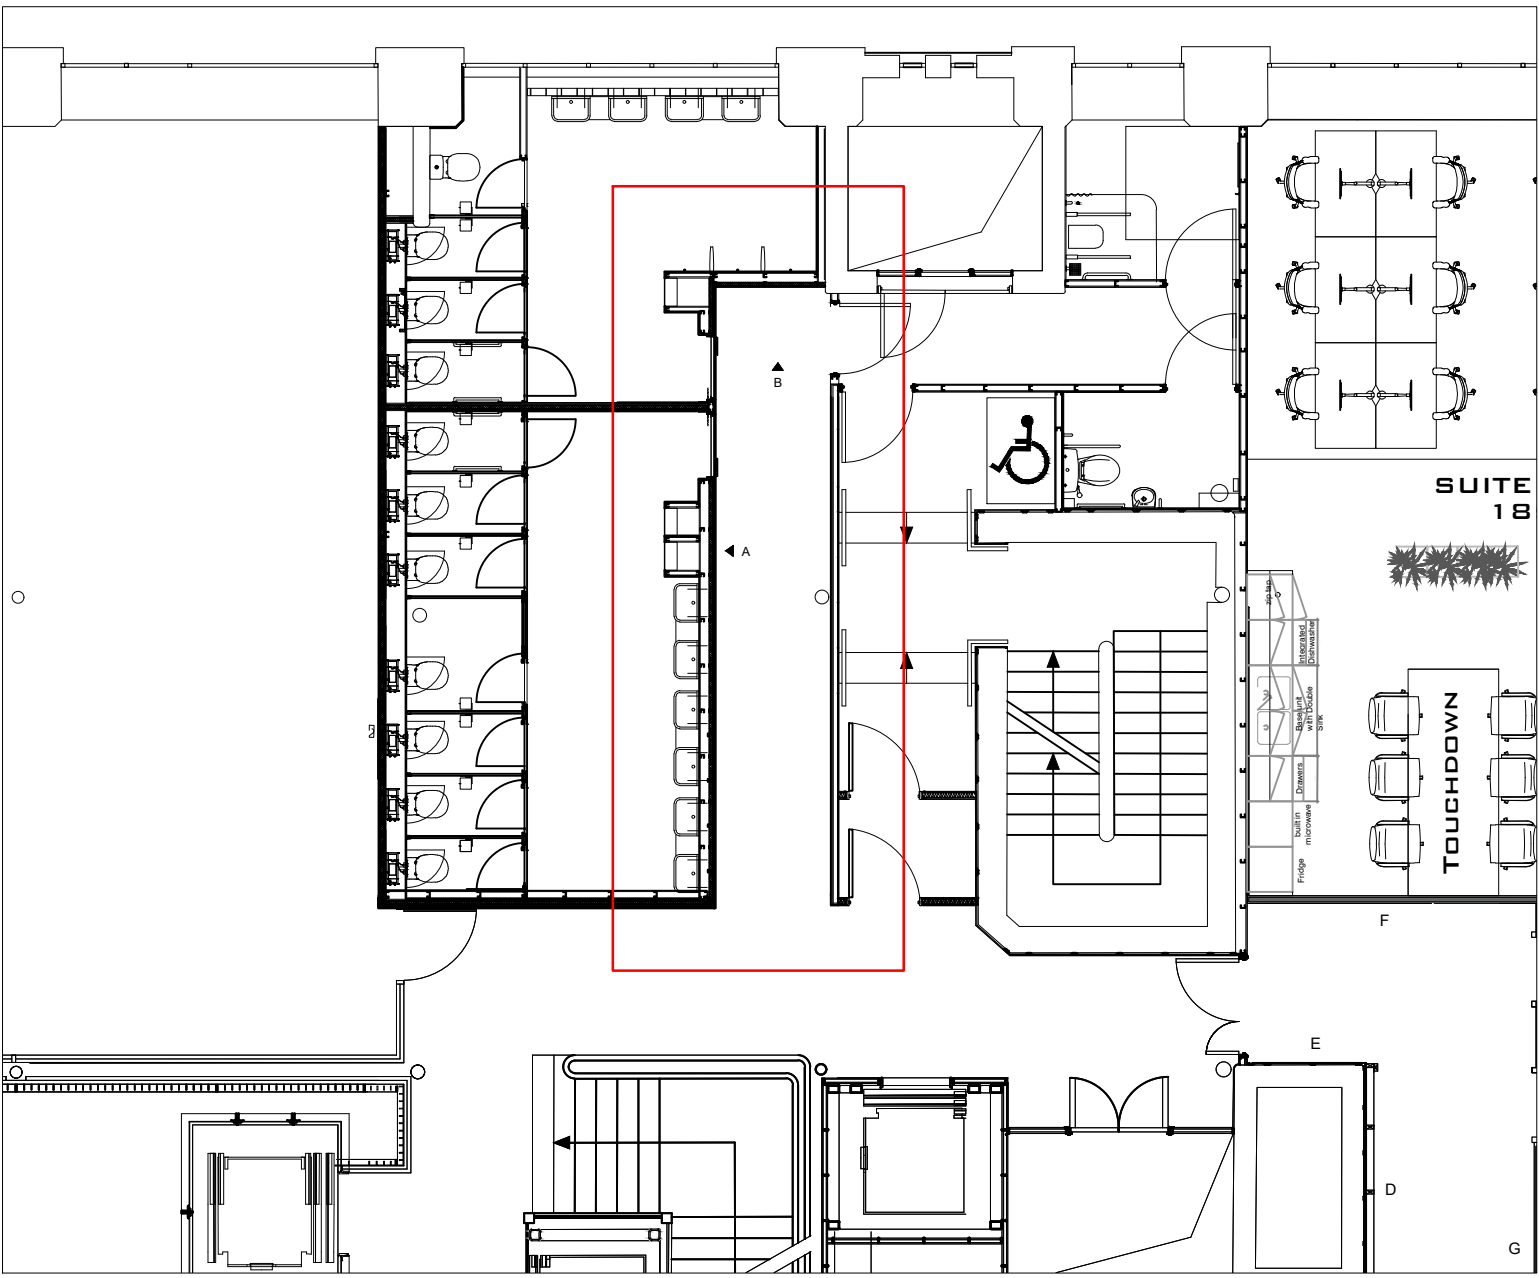

First Floor Location Plan
Scale 1:100




Panel Photo with Lighting - Level 3

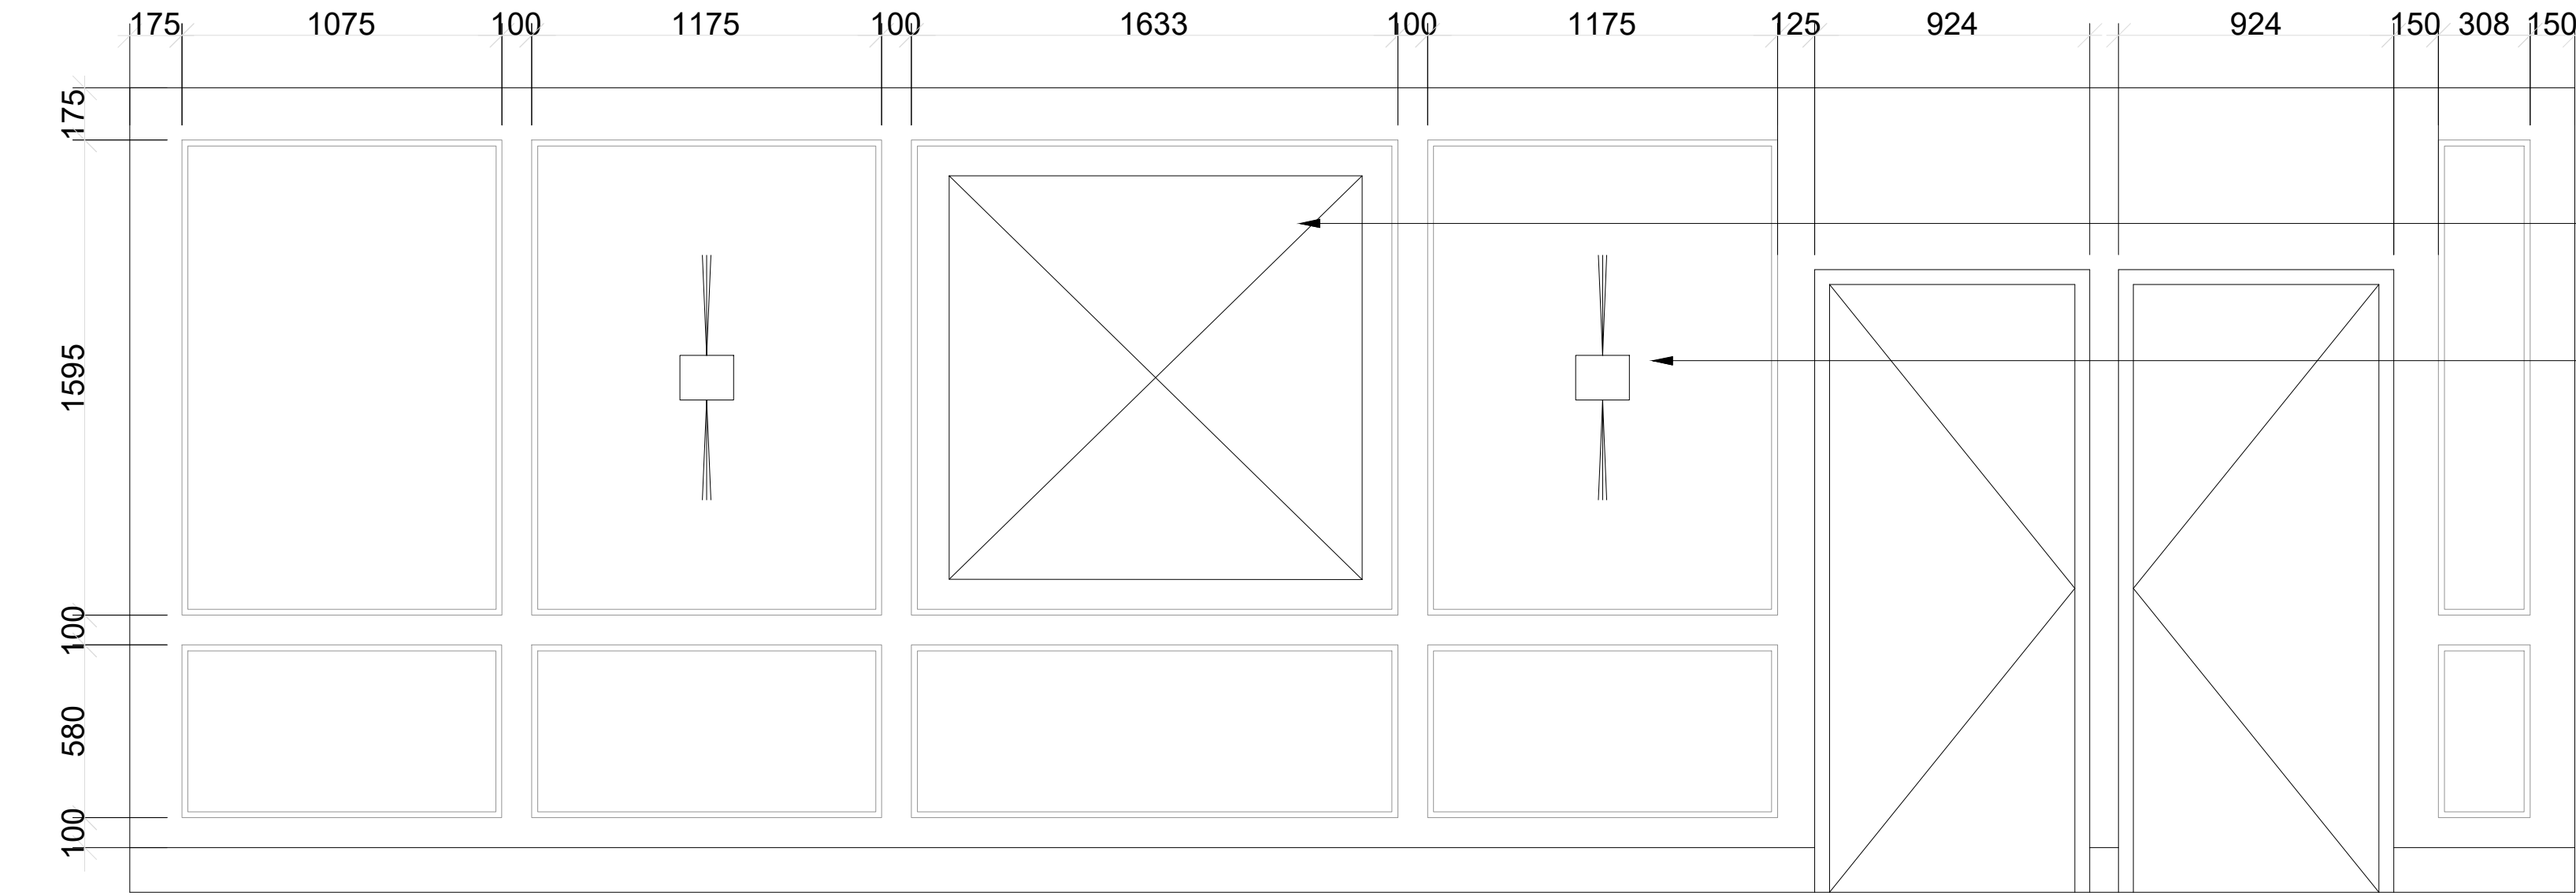

Elevation A
Scale: 1:20

Artwork - TBC

Wall Light: Searchlight,
Strand Adjustable
Up/Down wall light
Colour: Graphite
Ref: OD-STR-G

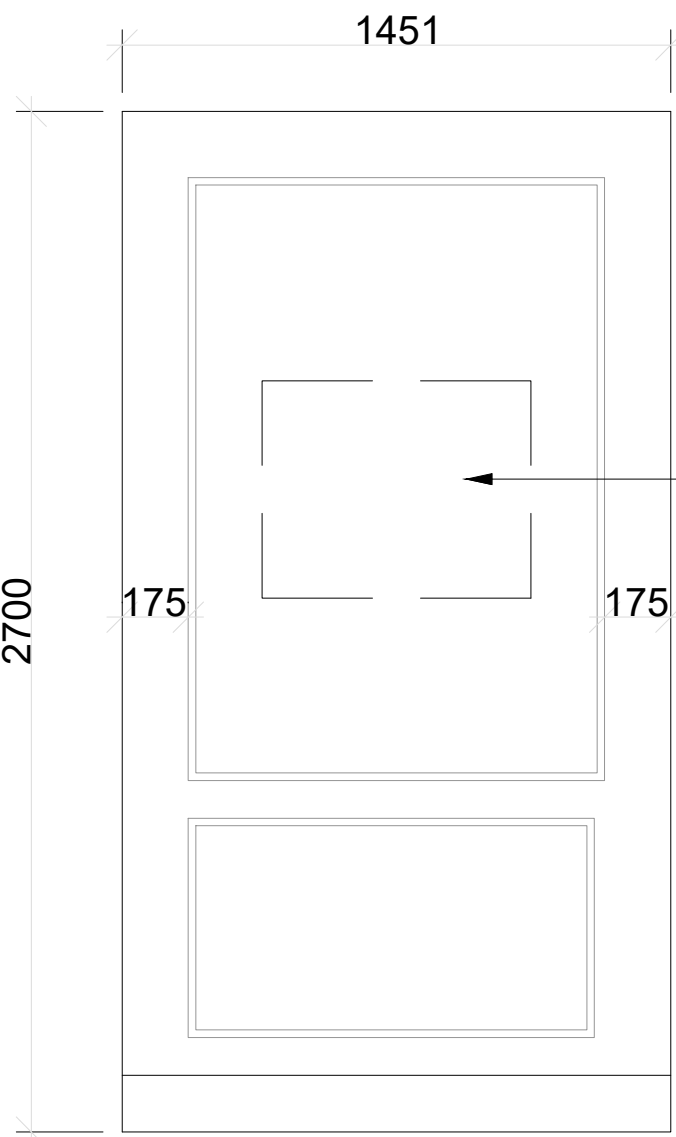

Elevation B
Scale: 1:20

Signage location.
Please see OBI Studio
Wayfinding document for
more information

All dimensions are in millimetres unless stated otherwise. No dimensions to be scaled from drawings. All dimensions to be checked on site prior to manufacture.

Any discrepancies between drawings and site conditions are to be reported to the contract manager.

This drawing is to be read in conjunction with all relevant Structural Engineers and Mechanical & Electrical Engineers drawings and specification.

© COPYRIGHT
The copyright in this drawing is vested in OBI Property Ltd and no licence or assignment of any kind has been, or is, granted to any third party whether by provision of copies or originals of the drawings or otherwise unless otherwise agreed in writing.

0 5 10 15 20 25
SCALE 1:500 m

Note: Dimensions to be checked on site before construction

Note: To read in conjunction with OBI Studio wayfinding document

Note: Generic WC corridor drawing to be used on all floors where applicable

Note: Lighting to match existing mock up space - Strand Adjustable wall lights

B	Removal of Elevation C	03/04/24	EK	
A	Wayfinding note added	23/02/24	EK	
-	First Issue	31/01/24	EK	
REV	DESCRIPTION	DATE	BY	CHK

CLIENT NAME

Phillip J Davies Holdings plc

PROJECT NAME

Sevendale House

DWG TITLE:

Generic W/C Corridor Panel Joinery

DWG NO: 34_115 REVISION: B
SCALE 1:100 @ A1 DRAWN: EK

STAGE 5