


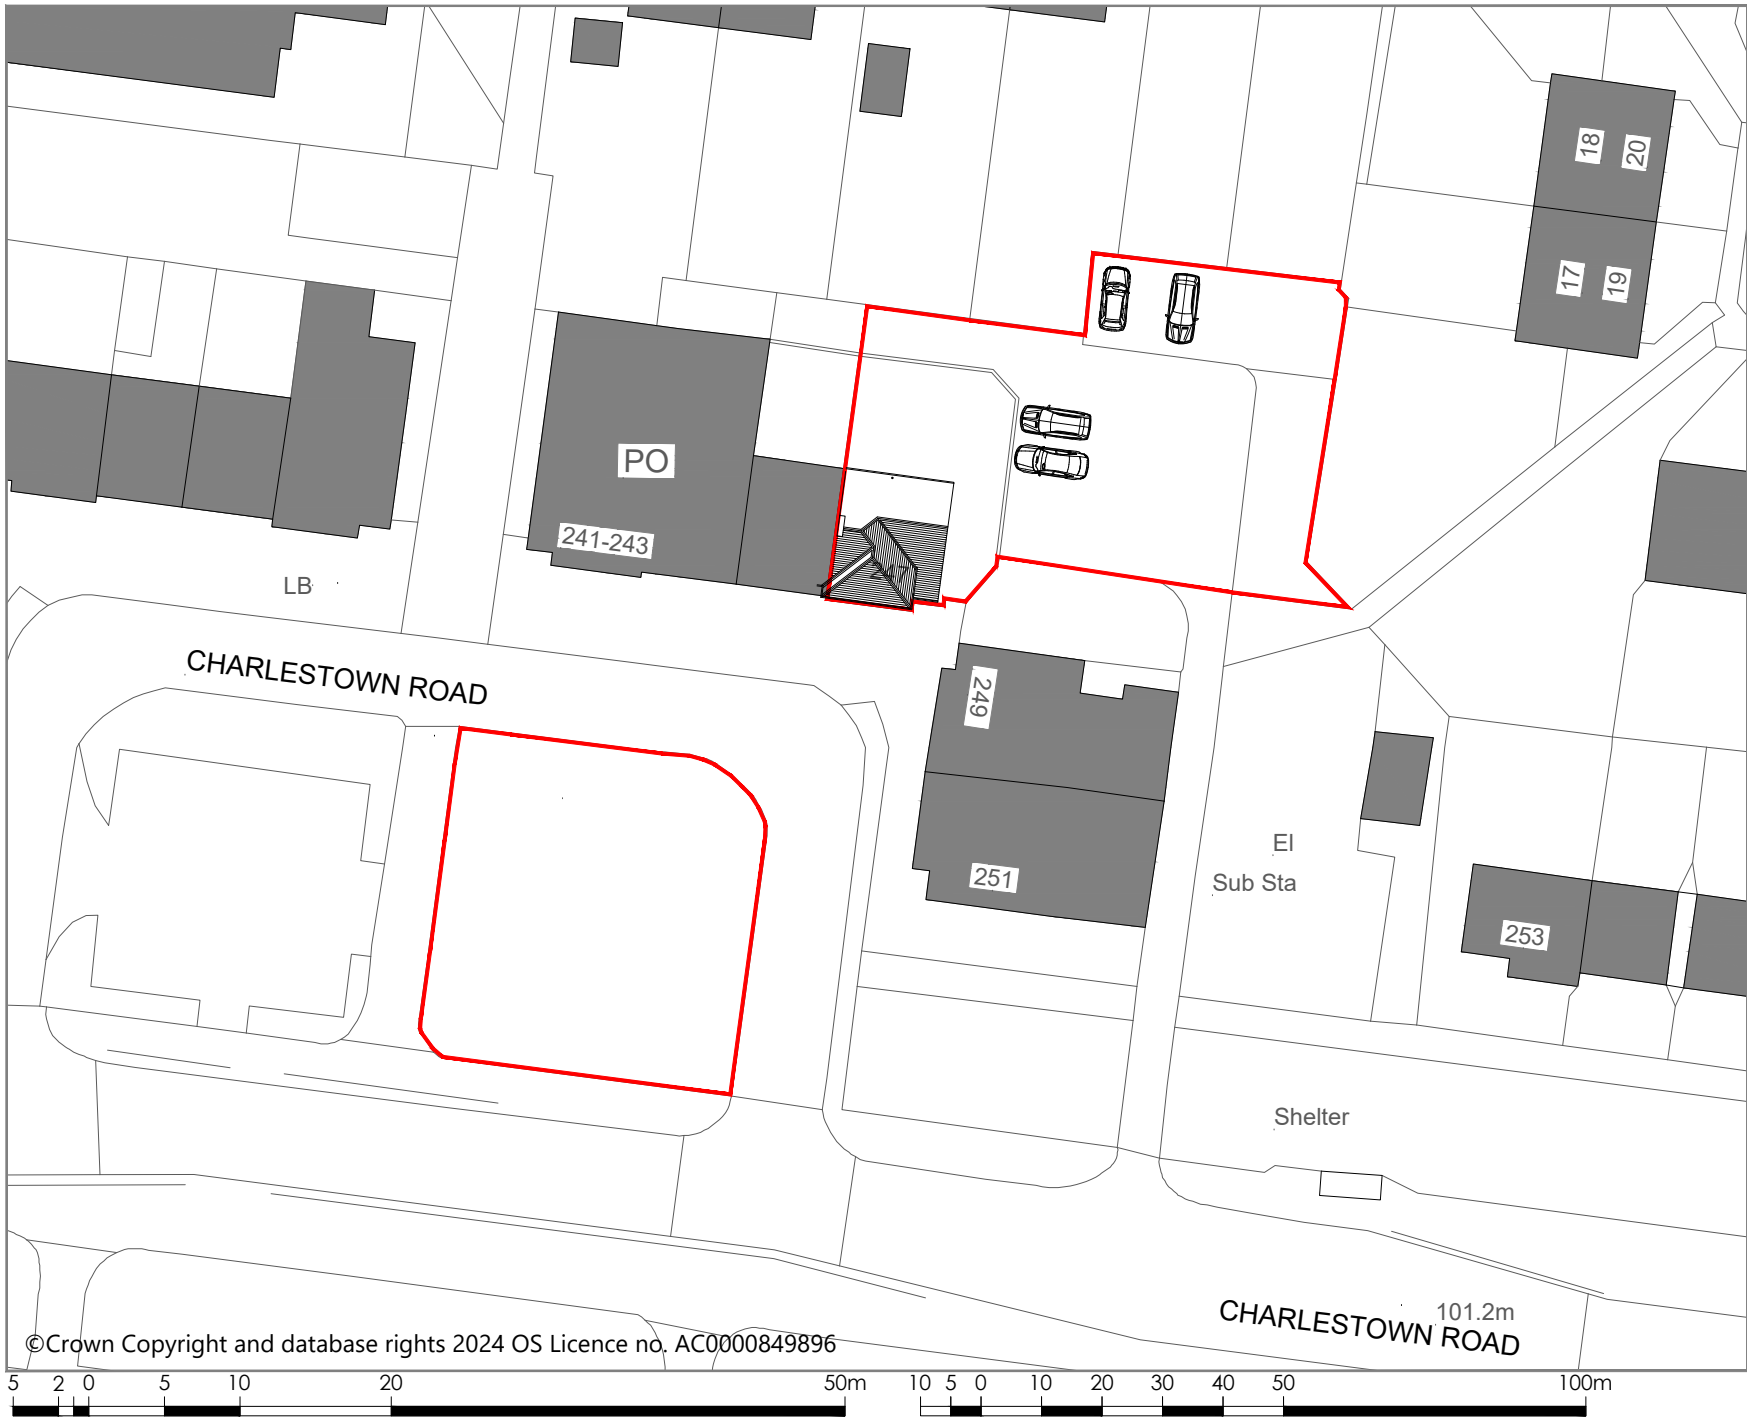

Indicative
True
North

Planning drawings

Site Boundary

Rev ref	Description	Date
Project	Ground & first floor rear extension	
Site Address	Whitemoss Pharmacy 247 Charlestown Road Blackley M9 7BD	
Client	Mr M Sandher	
Drawing status	Planning	
Drawing title	Existing block plan	
Date	October 2024	
Scale	1:500 @ A4	
Dwg No.	2024-1838-P-106	Rev -