




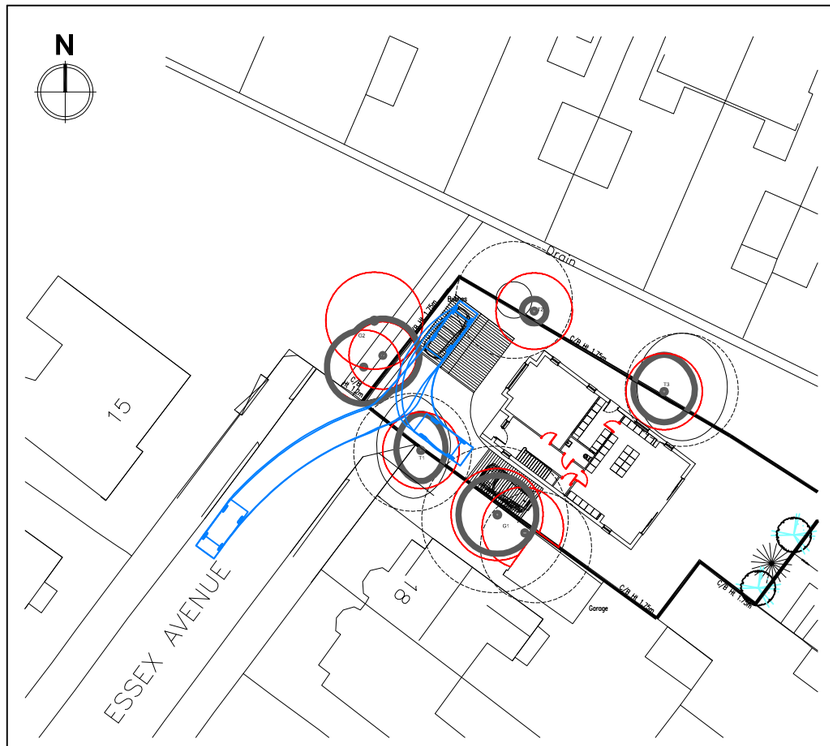


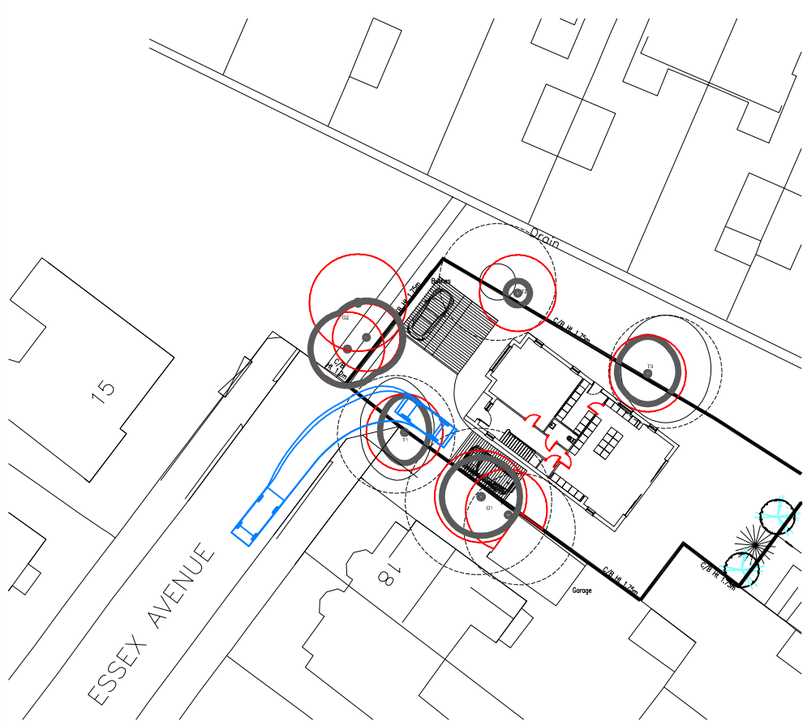

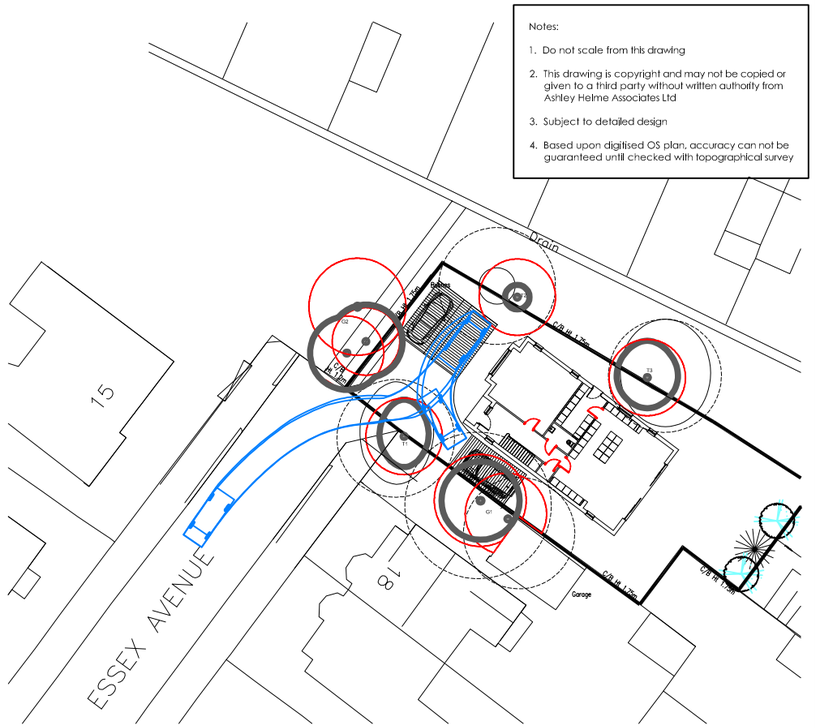

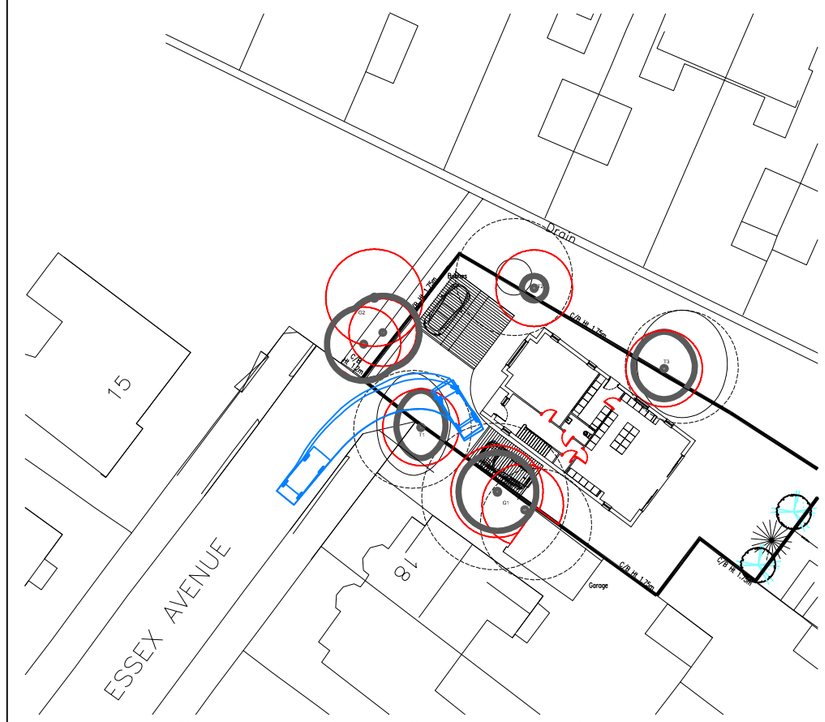

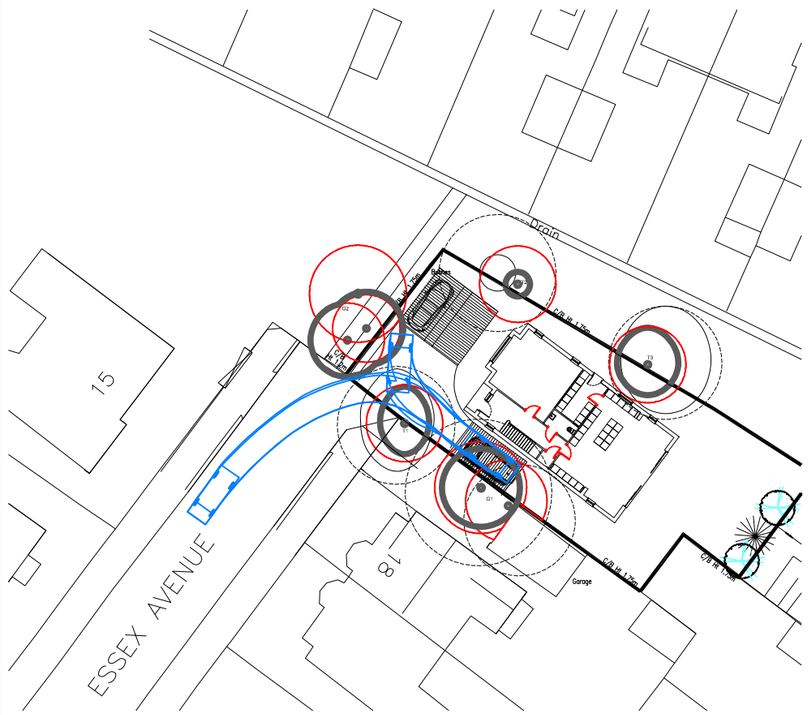

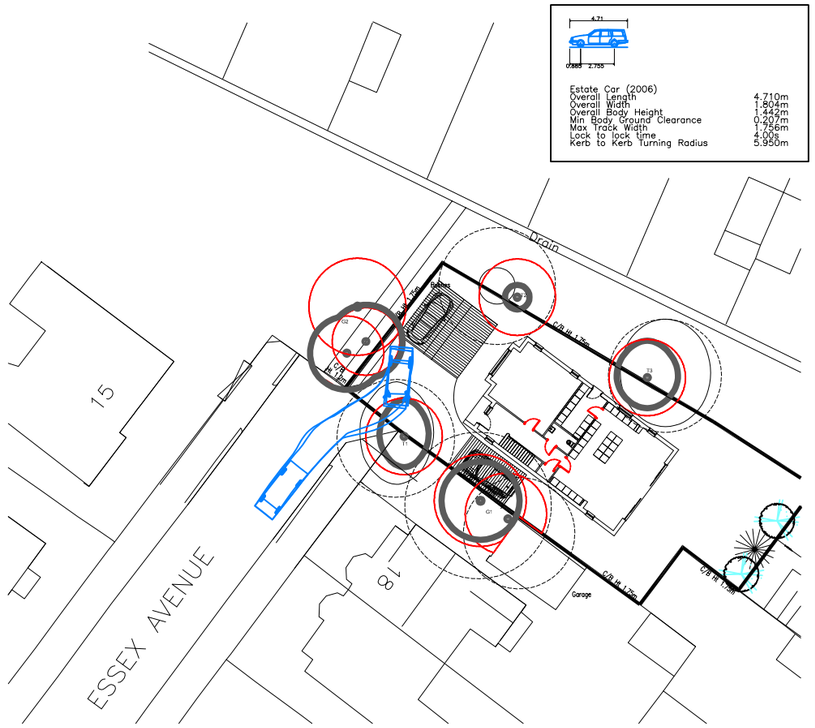

Based upon/reproduced from the Ordnance Survey Map with the Permisson of The Controller of Her Majesty's Stationary Office,
© Crown Copyright Ashley Helme Associates Ltd, 76 Washway Road, Sale, Manchester, M33 7RE. Licence No AL100015126

Project: ESSEX AVENUE, DIDSBURY	Title: SWEPT PATH ANALYSIS: ESTATE CAR	Drawing No: 1954/SP/01	Rev:
Client: HENEGHAN DEVELOPMENTS LTD		Date: OCTOBER 2024	Scale: 1:500@A3

ASHLEY HELME ASSOCIATES

Telephone 0161 972 0552
Email aha@ashleyhelme.co.uk
Website www.ashleyhelme.co.uk
Address 76 Washway Road, Sale, Manchester, M33 7RE