


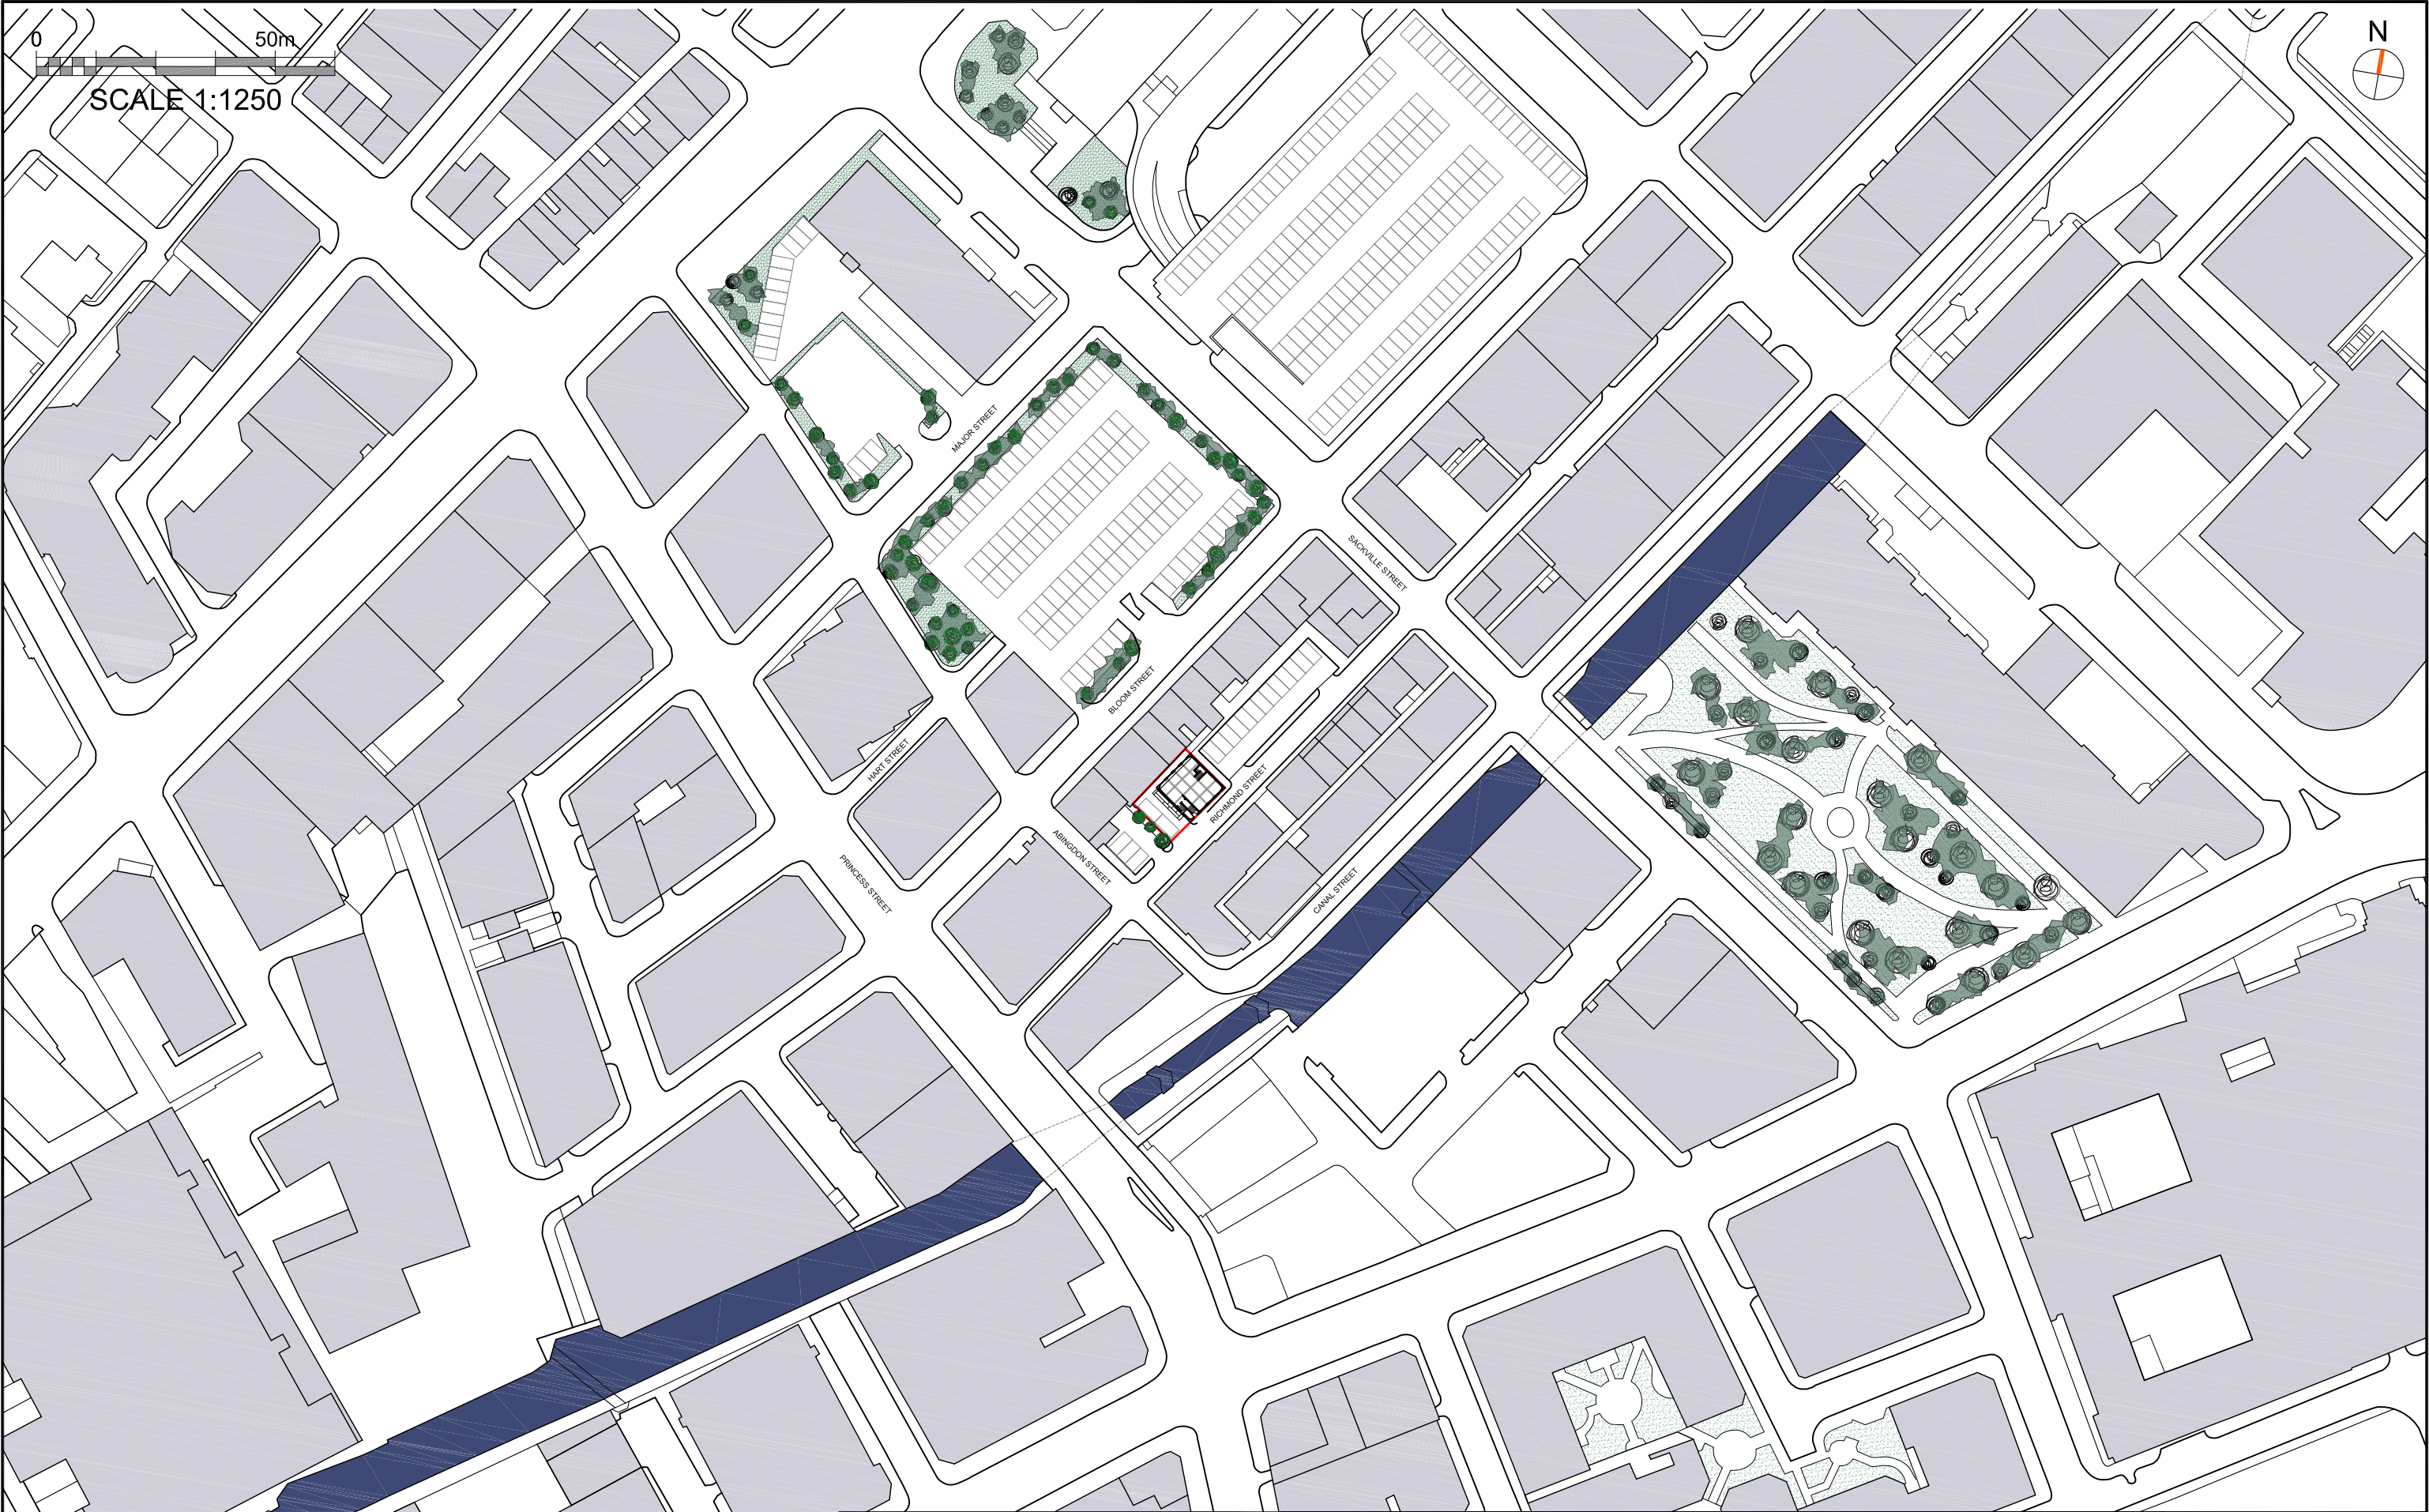

				HOWARD & SEDDON A.R.I.B.A. CHARTERED ARCHITECTS, 64 WASHWAY ROAD, SALE, CHESHIRE. M33 7RE. TEL No 0161-973 8296 FAX No 0161-962 3485 e-mail : admin@howardandseddon.co.uk	PROJECT RESIDENTIAL DEVELOPMENT 58 RICHMOND STREET MANCHESTER	TITLE LOCATION PLAN	DRAWN D. ROJO	DRG No. 12,764 100
							DATE 06/12/17	
A	FIRST ISSUE	DR	06.12.17				SCALE 1:1250 (A3)	AMENDMENT A
REV	DESCRIPTION	BY	DATE		CLIENT TAHIR AHMED, TAHIR MEHMOOD			