




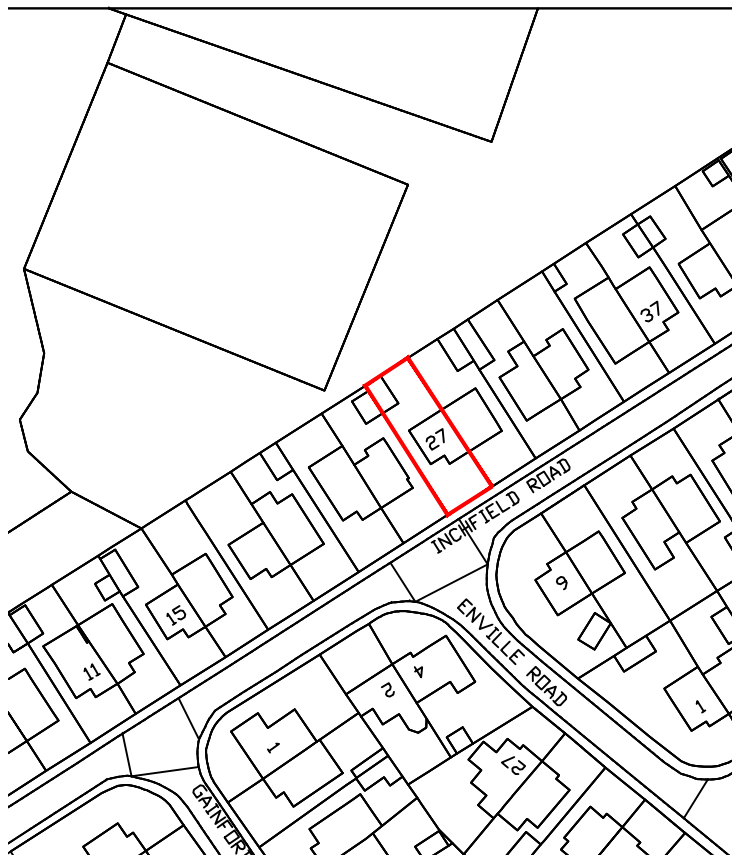

BLOCK PLAN 1:500

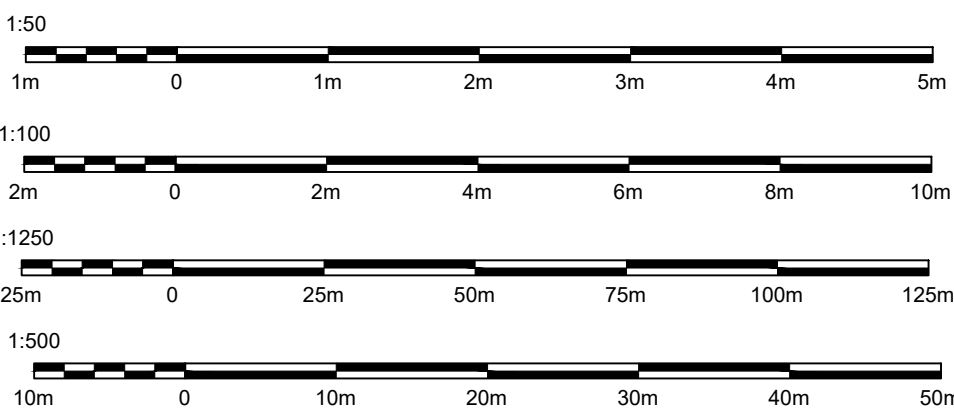

LOCATION PLAN 1:1250

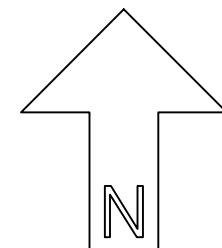

rev	Revision details			Date
This drawing is not authorised unless signed as checked & approved				
Address 27 Inchfield Road Moston				
Job Title Single Storey Extension to Front				
Drawing title Location and Block plan				
RJS Architecture 23 Ellerslie Avenue, Rainhill, L35 4QD Mob:07511515637				
Chkd	Appvd	date AUG 24	scale 1:1250/1:500@A1	drawn rs
DRAWING No			200501/03	rev *