

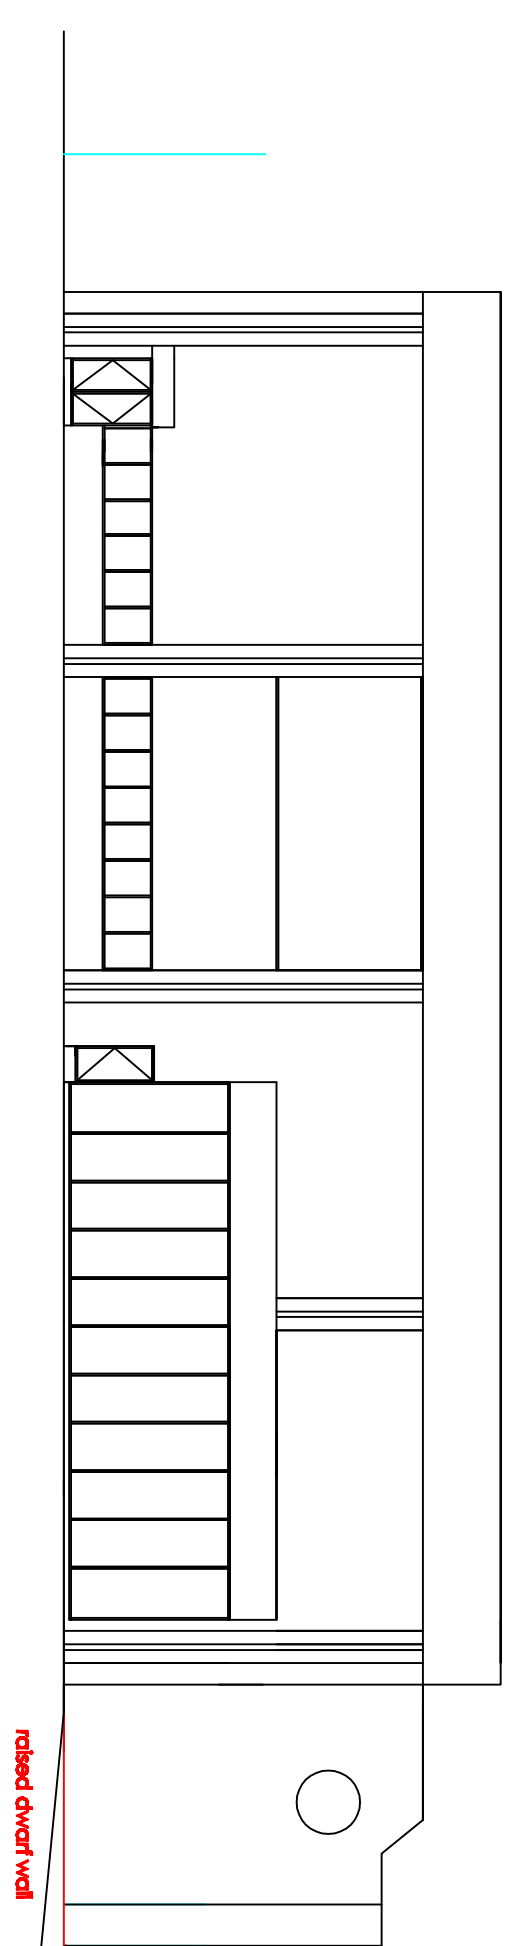


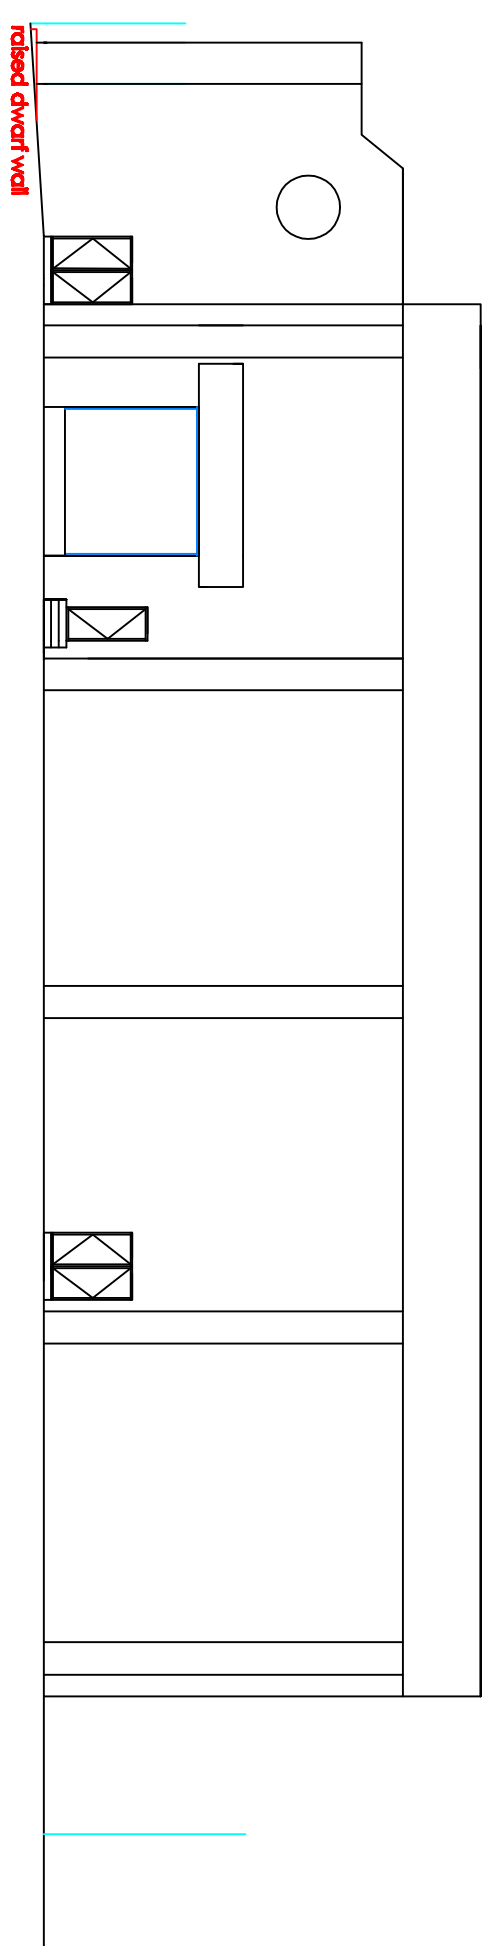


PROPOSED FRONT VIEW
SCALE 1:200


PROPOSED REAR VIEW
SCALE 1:200

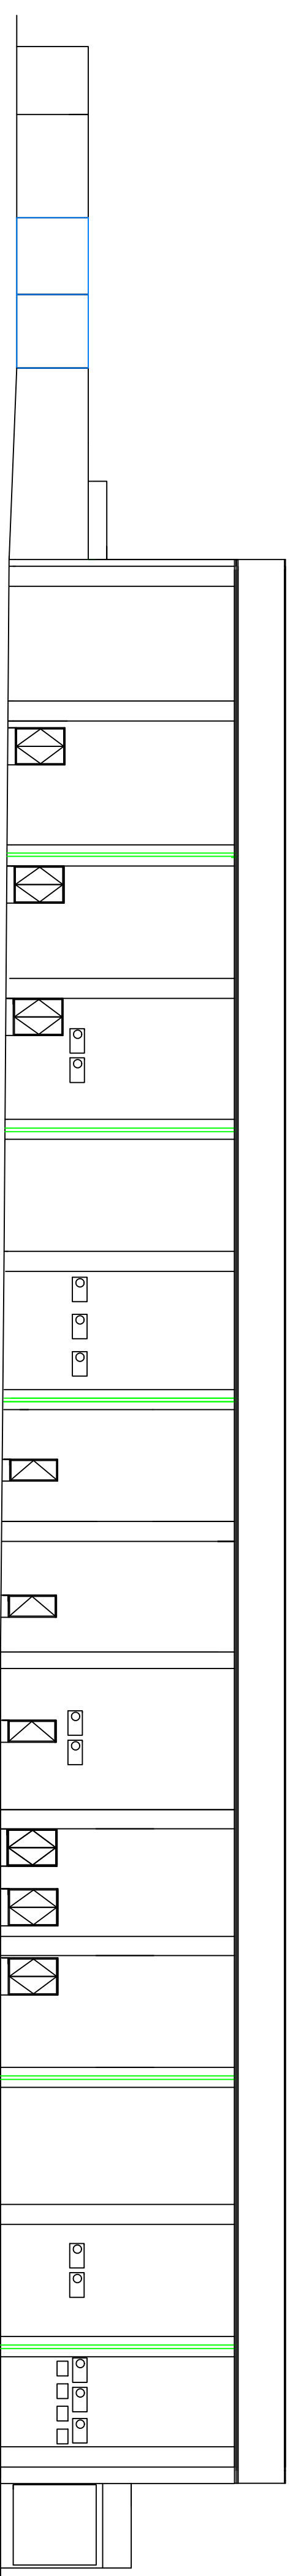

PROPOSED SIDE VIEW B
SCALE 1:200

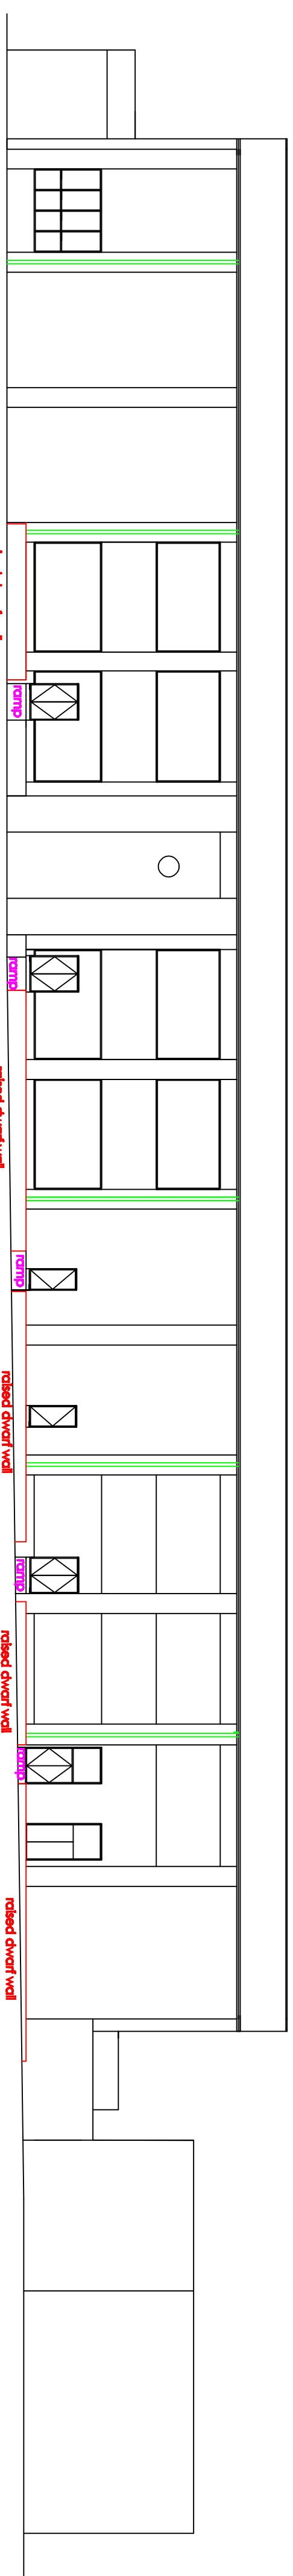

PROPOSED SIDE VIEW A
SCALE 1:200

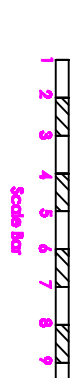[illegible]