



NOTE:

All information is based on external survey information (2D and 3D). Heights have been provided through external 3D survey models and plans have been based on 2D external survey information. Further information required in terms of existing and extent of retained car parking spaces, bike shelter trees, planters, gas governor/meter enclosure TBC. Extent of red line boundary may need to be adjusted to suit proposed road access, turning heads and radius.


Refer to Turleys for landscape details.

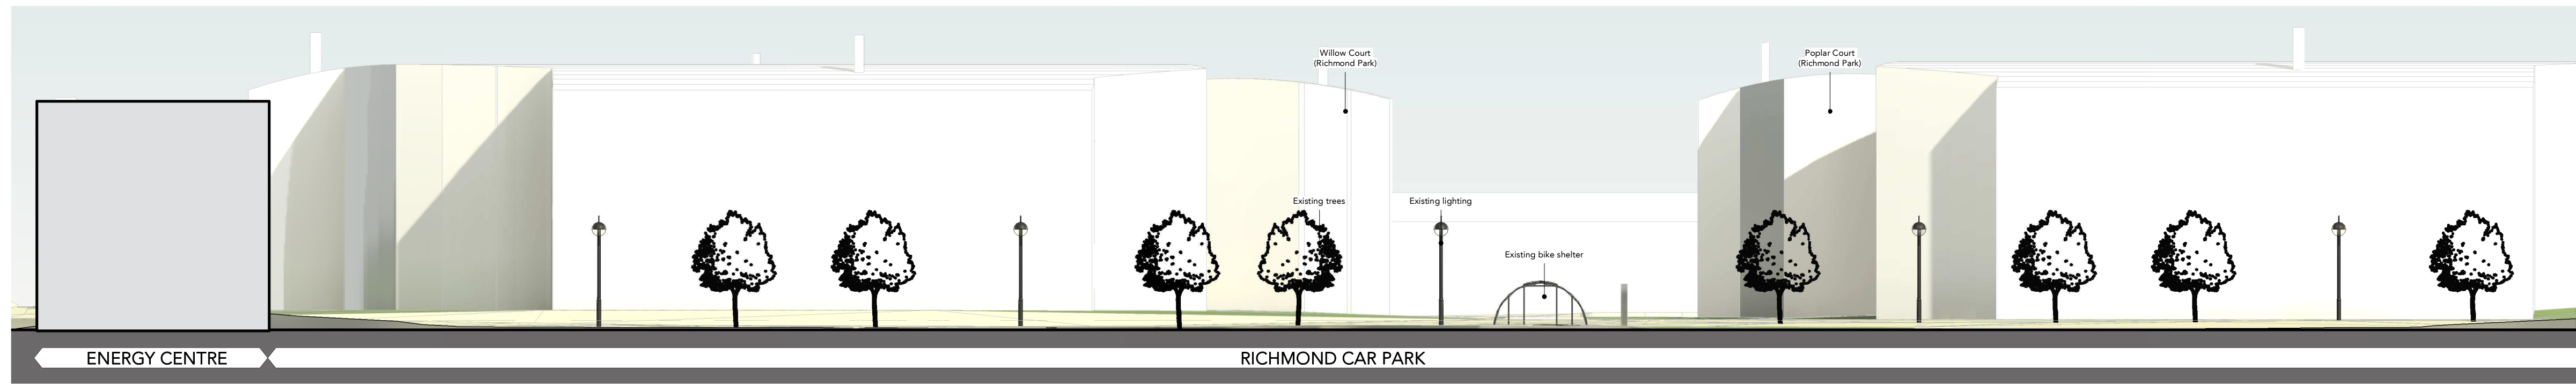



A Existing Complete Elevation - North Elevation
 1 : 200

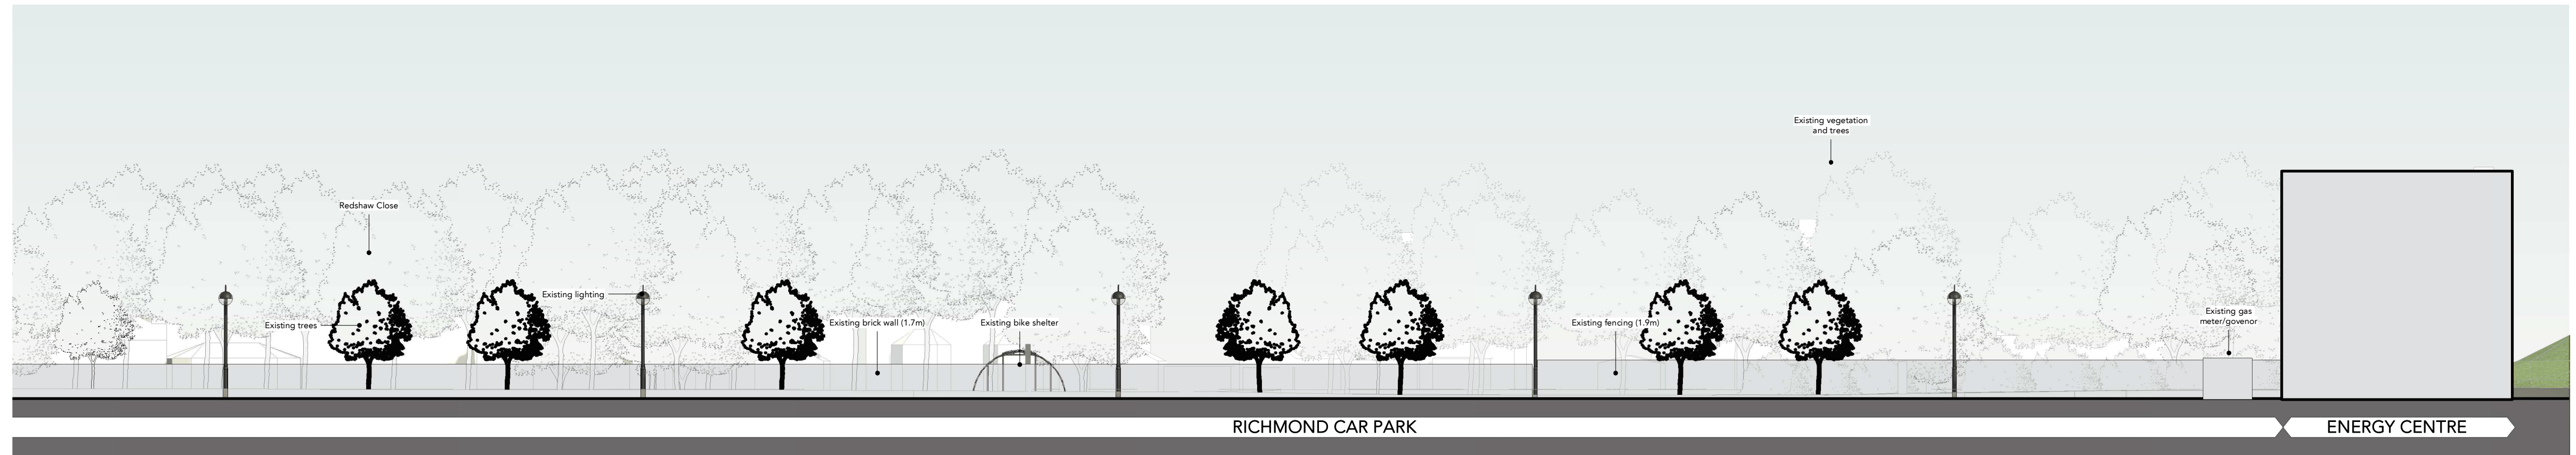

B Existing Complete Elevation - South Elevation
 1 : 200

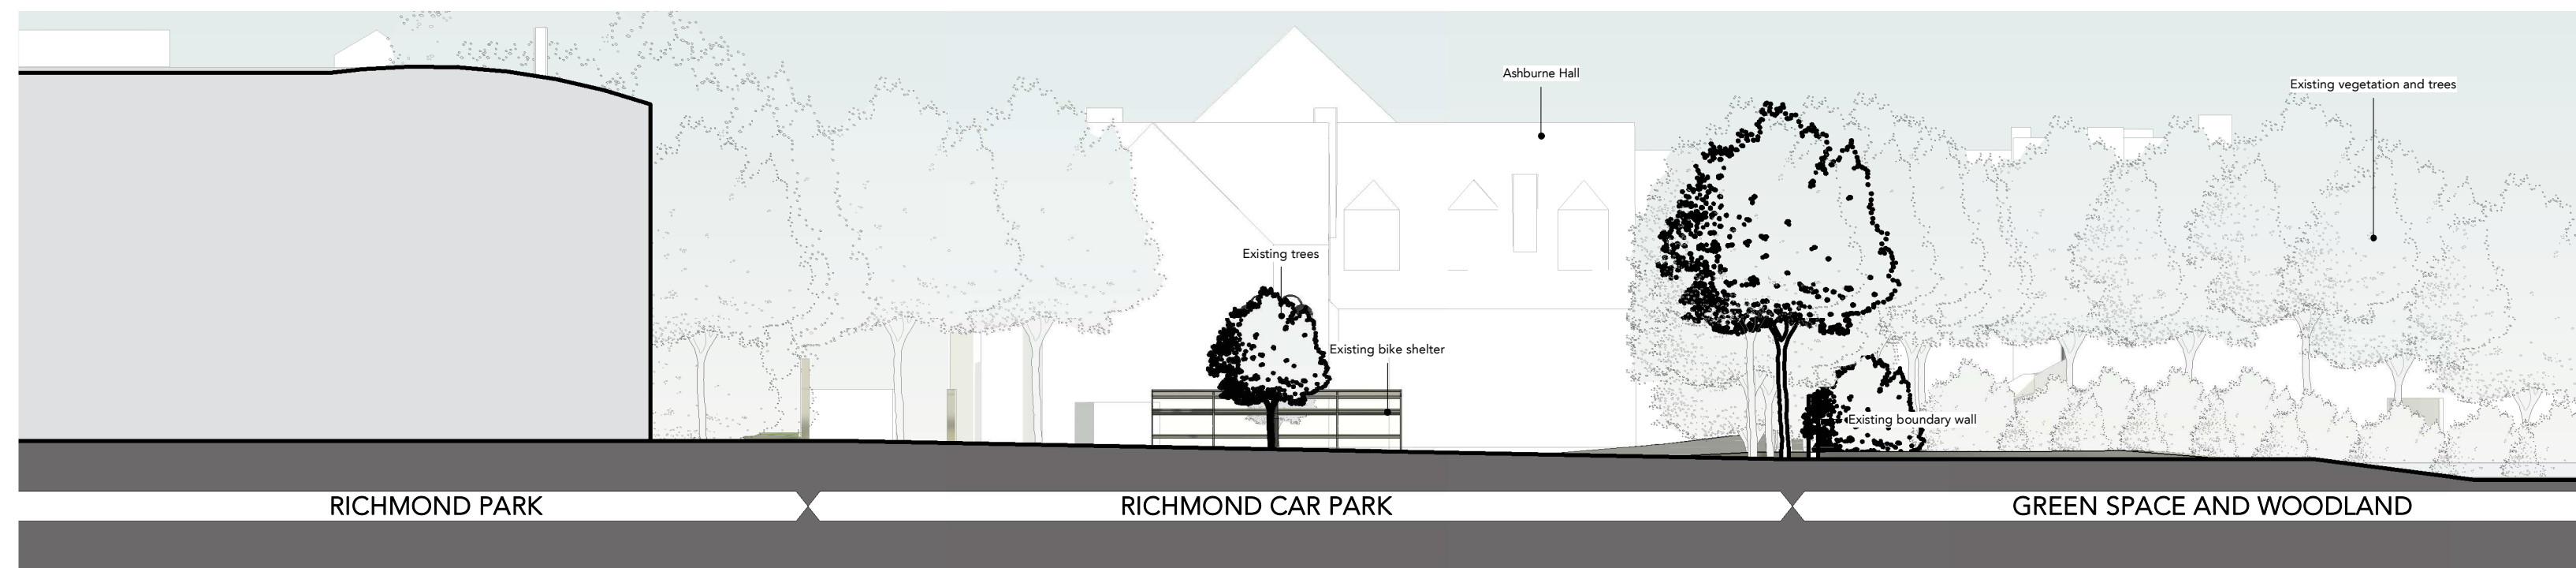

C Existing Complete Elevation - East Elevation
 1 : 200

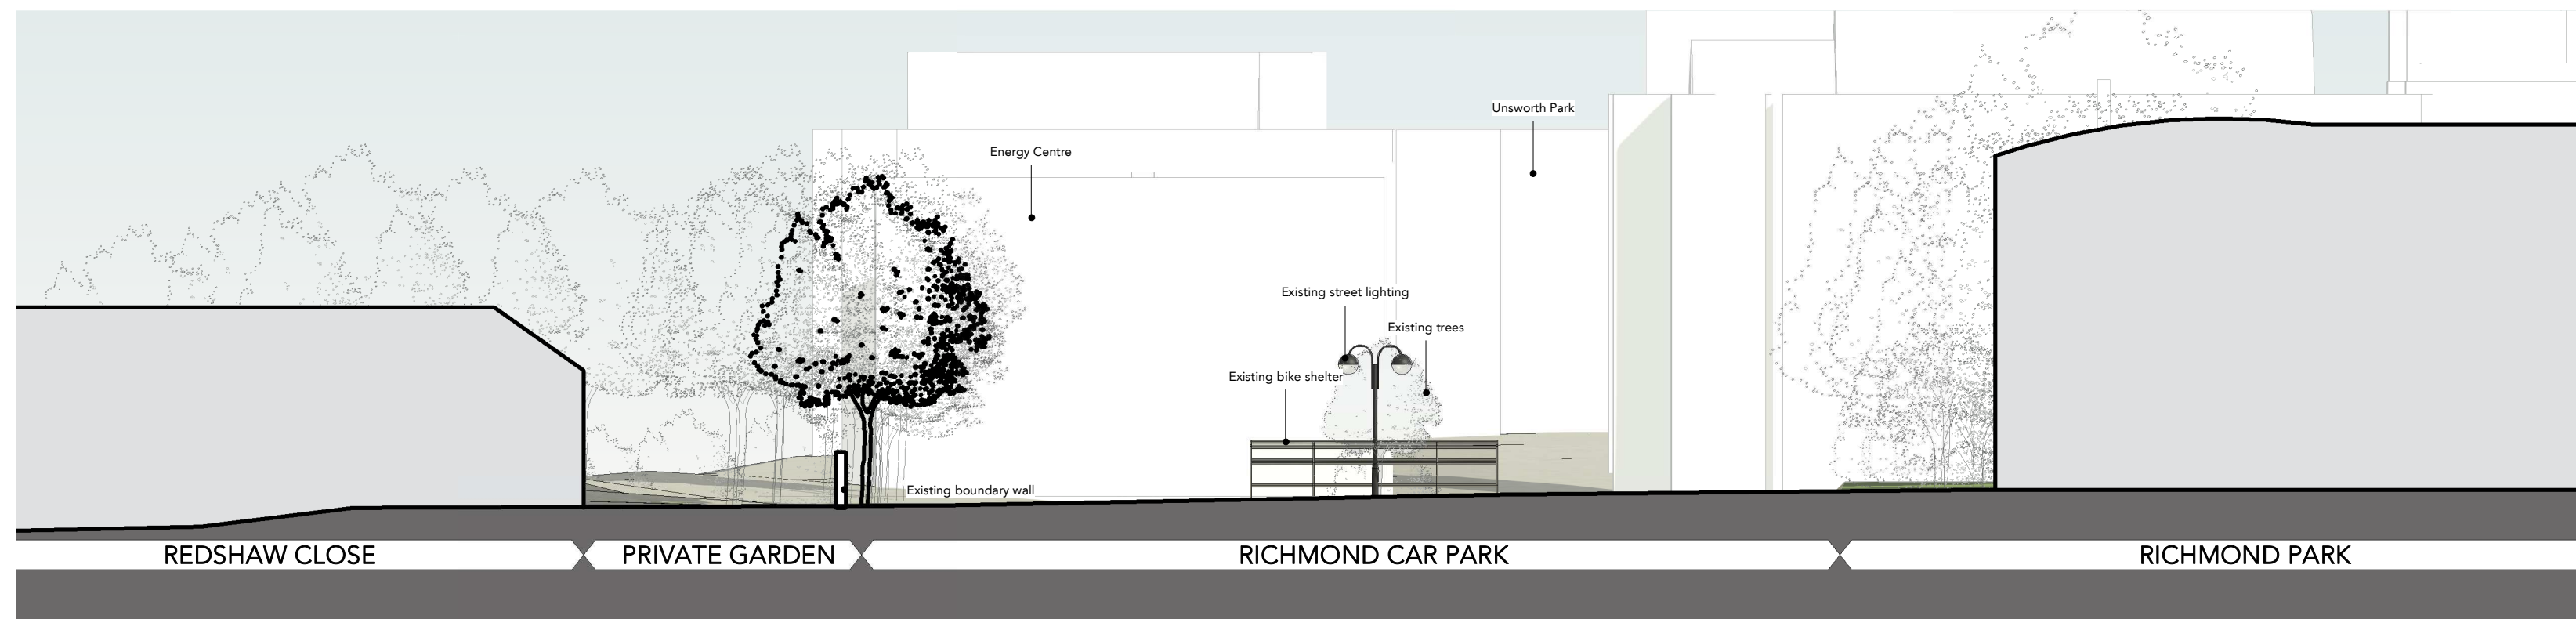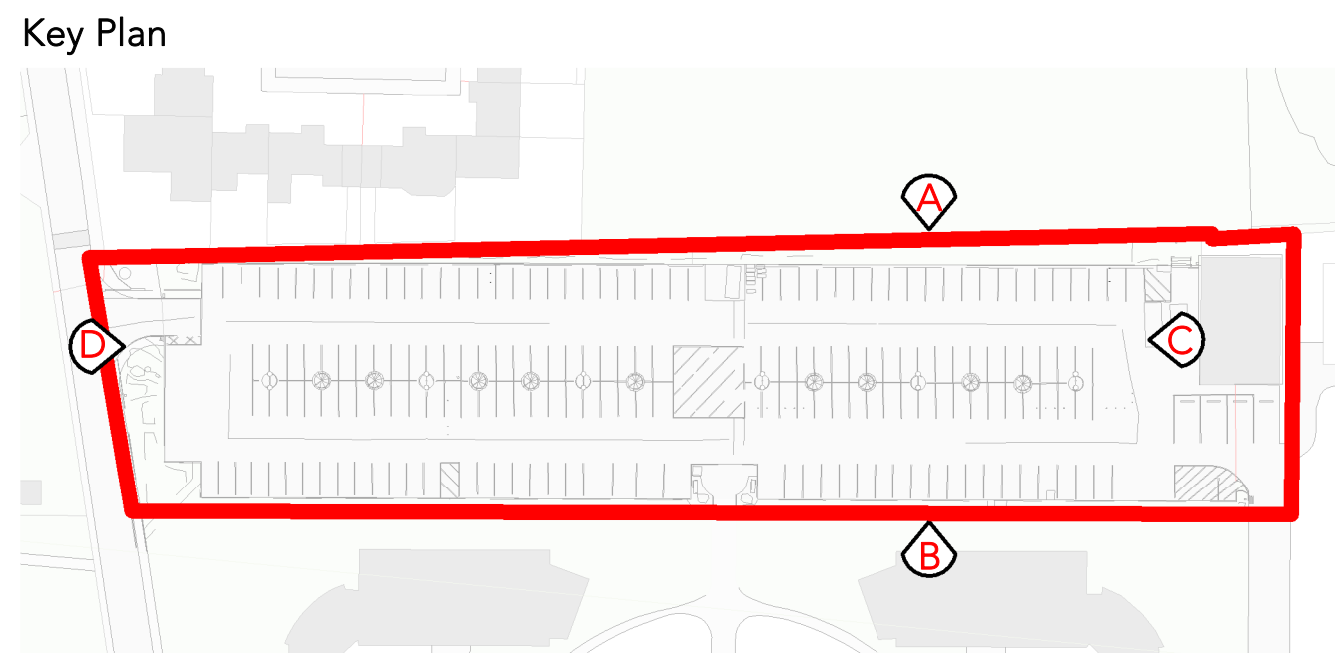

D Existing Complete Elevation - West Elevation
 1 : 200

Rev	Date	Ints	Details
P01	18.10.24		PLANNING

© The moral rights of the author are hereby asserted.
 This drawing and design is the sole property of Buttress Ltd and must not be reproduced without permission.
 Buttress Ltd is Registered in England and Wales: 5363573

Buttress

Manchester
 41 Bengal Street
 Manchester
 M4 6AF
 0161 236 3303
 www.buttress.net

Leeds
 Clockwise, Yorkshire House
 Greek Street, Leeds
 LS1 5SH
 0113 539 7965

Certified

 Corporation

Project Title	The Limes Relocation
Client	Rider Levett Bucknall
Location	Fallowfield Campus, Manchester

Drawing ref Existing Elevations - Site (Complete)

Date	16/10/2024 16:16:19	Scale	As indicated				
Checker	MB	Size	A1				
Job No:	9774	Status	S4 Suitable for Stage Approval				
Project	Origin	Volume	Level	Type	Role	Number	Rev
LIMES-BUT-MS-ZZ-DR-A-02100-P01							