
Site Plan
1:500 @ A4
(Dwg. Ref: Site-01)

Barclays, 86-88 Market Street, Manchester M1 1PD

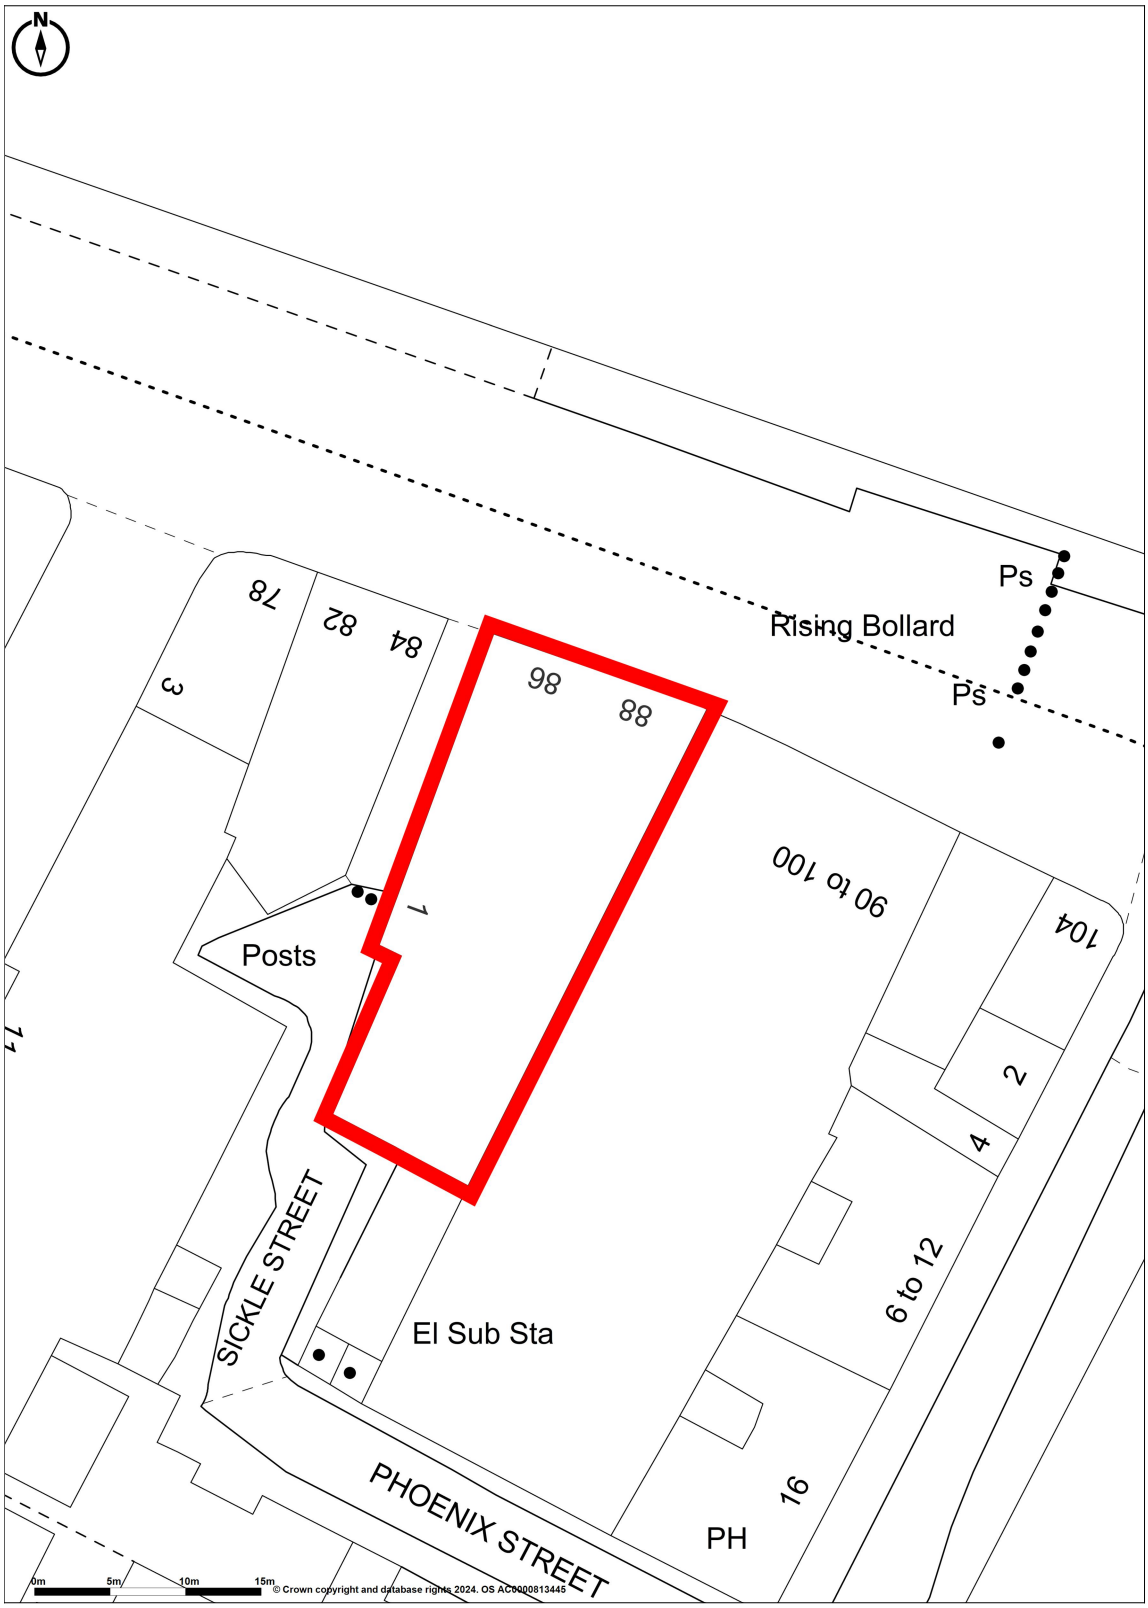

© Crown copyright and database rights 2024. OS AC0000813445
Plotted Scale - **1:500**. Paper Size - **A4**

This plan is published for the convenience of identification only
and although believed to be correct is not guaranteed and it does not form any part of any contract. © Crown Copyright.
All rights reserved.