


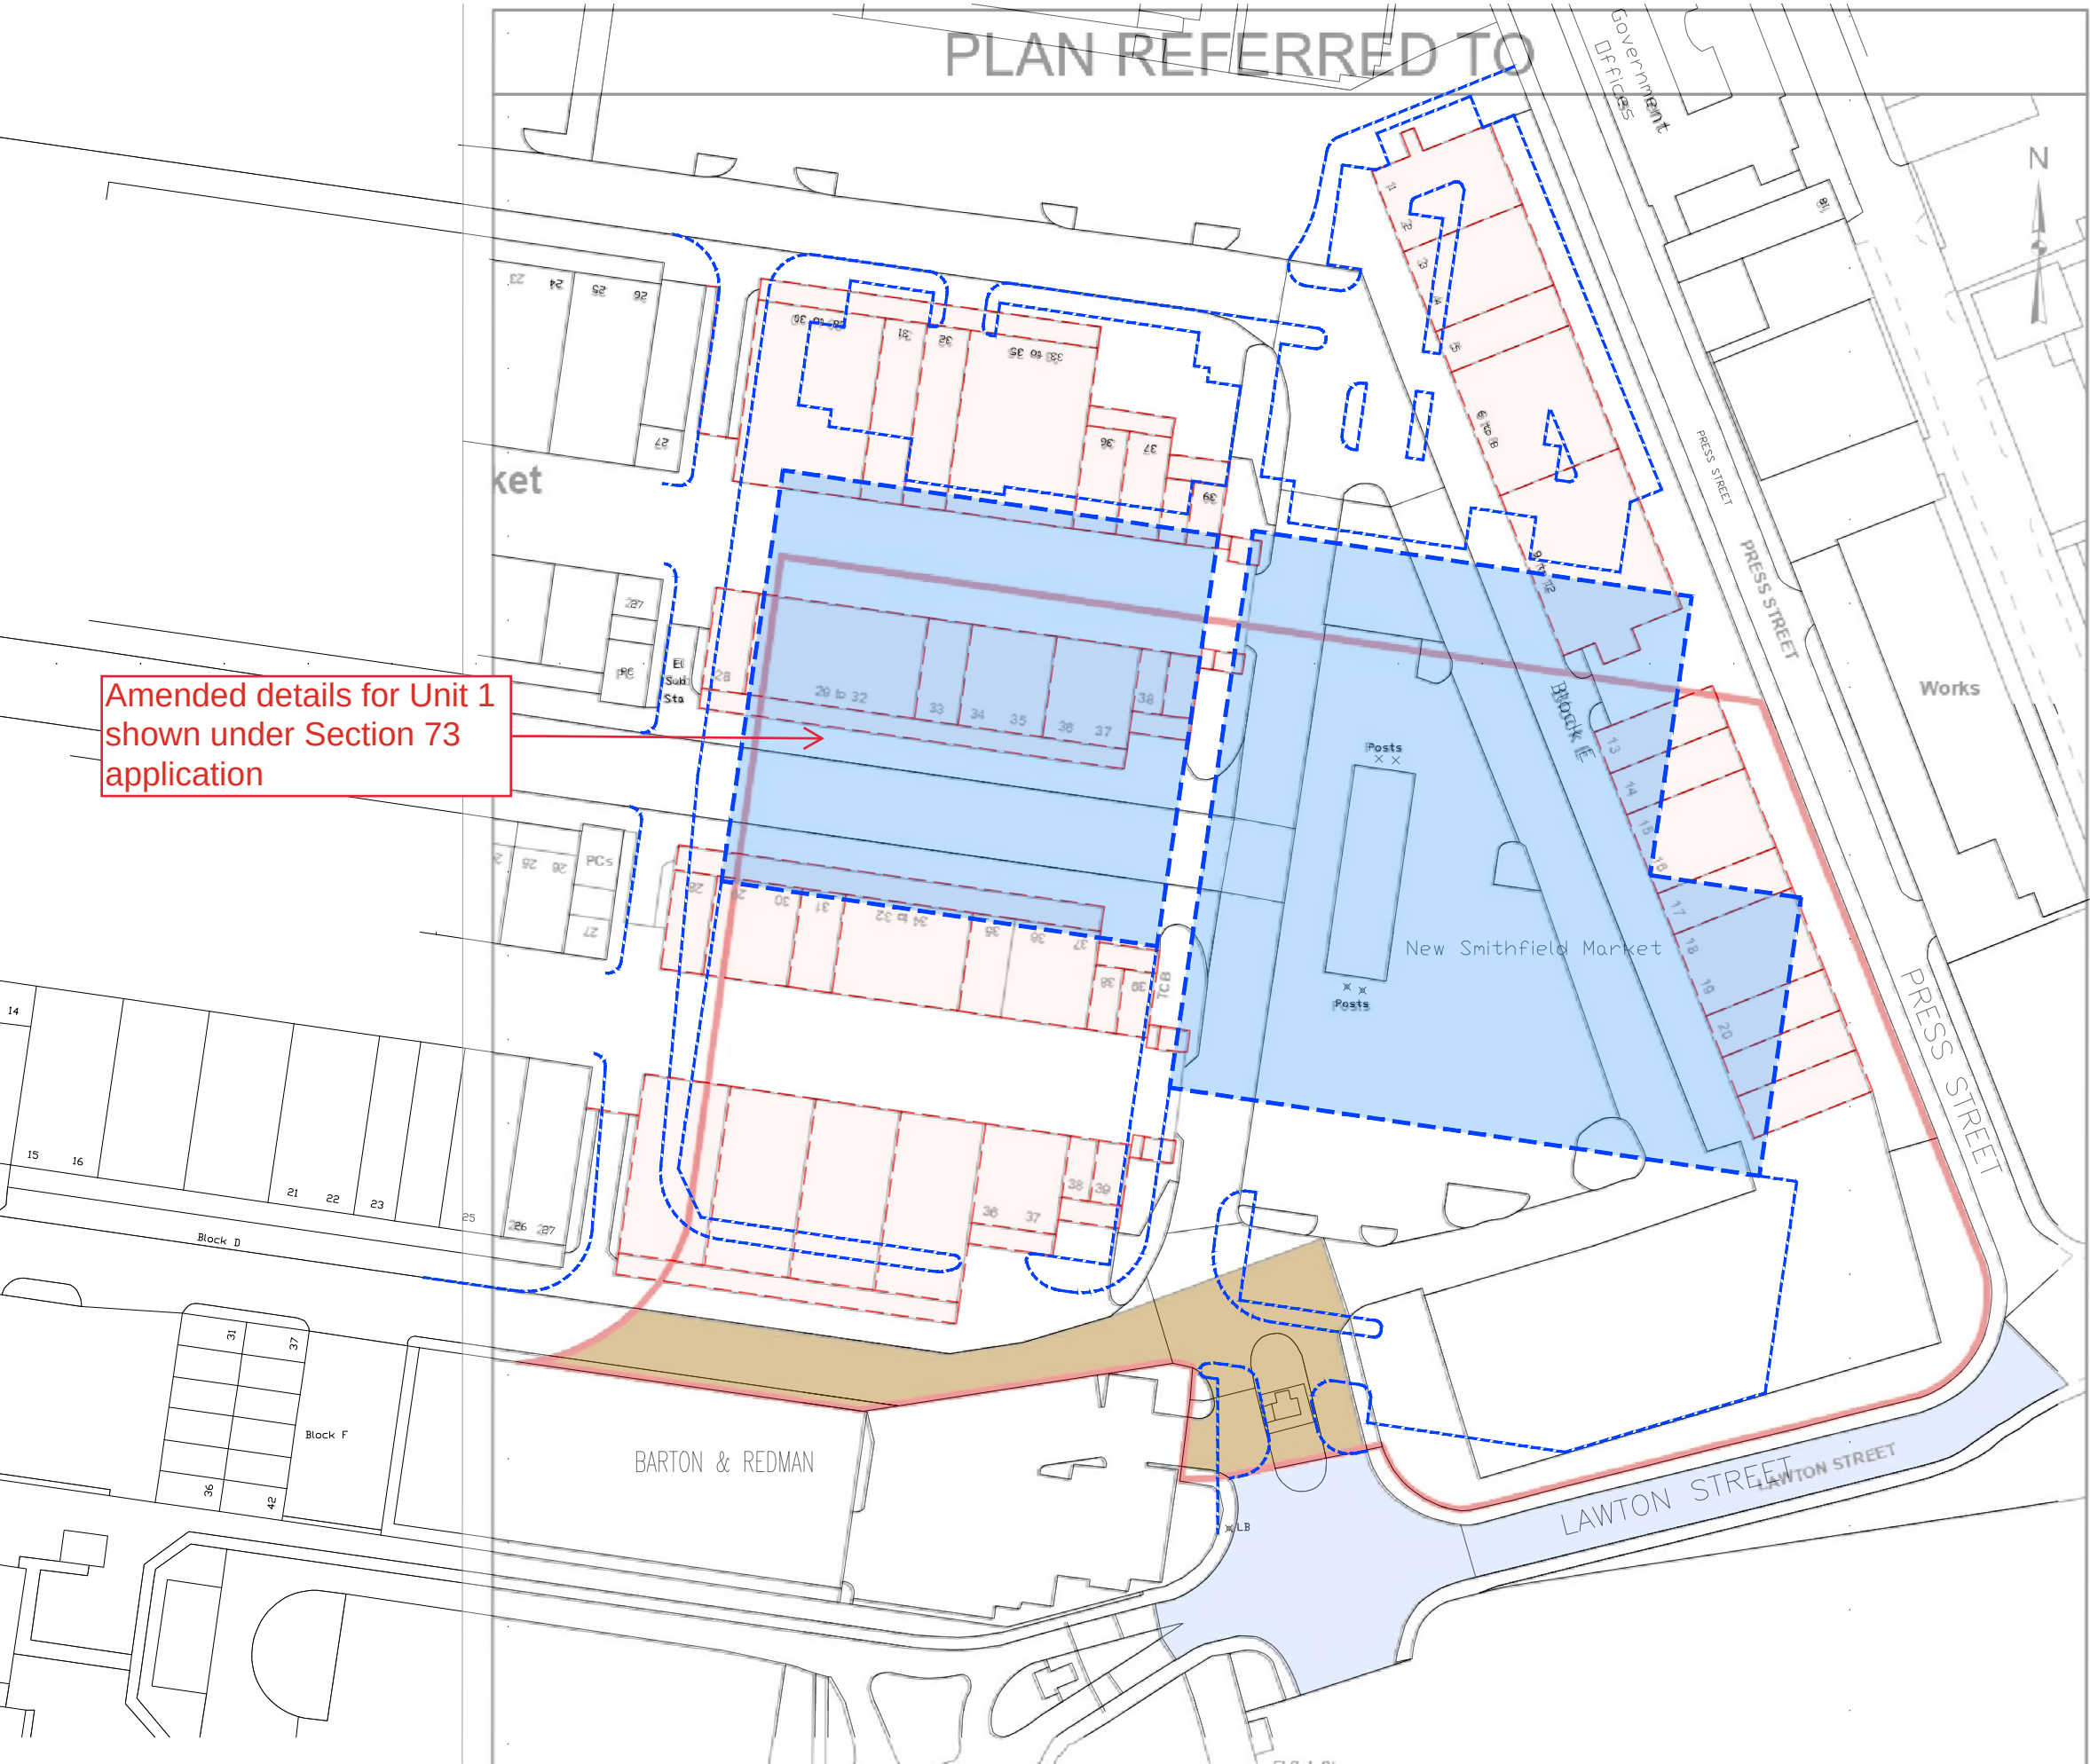

- DRAWING BASED ON DIGITAL INFORMATION ACQUIRED FROM ORDINANCE SURVEY
- TITLE OVERLAY DRAWINGS AND OWNERSHIP BOUNDARIES ARE PRODUCED USING ALL REASONABLE ENDEAVOR. CUBE ARCHITECTURE AND DESIGN CANNOT BE RESPONSIBLE FOR THE ACCURACY OR SCALE DISCREPANCY OF BASE PLANS SUPPLIED TO THEM.

Extent of Demolition

Proposed Building

Proposed Kerb Lines

Amended details for Unit 1 shown under Section 73 application

A	Revised as current scheme	26.10.21	DMR
Rev	Description	Date	By

Status:
COMMENT

Client:
RUSSELLS WBHO

Contract:
BARTON AND REDMAN
NEW SMITHFIELD MARKET
MANCHESTER

Drawing:
ENABLING WORKS PLAN
WITH MMC DEMISE OVERLAID

Drawing No: AS763-SK15	Revision: A	Scales: 1:1000@A3
Drawn: DMR	Checked: A	Date: OCT '21

CUBE
architecture and design
www.cubearchitecture.net

commercial house
clarence avenue
trafford park
m17 1qs
tel: 0161 848 5893

DO NOT scale from this drawing.