


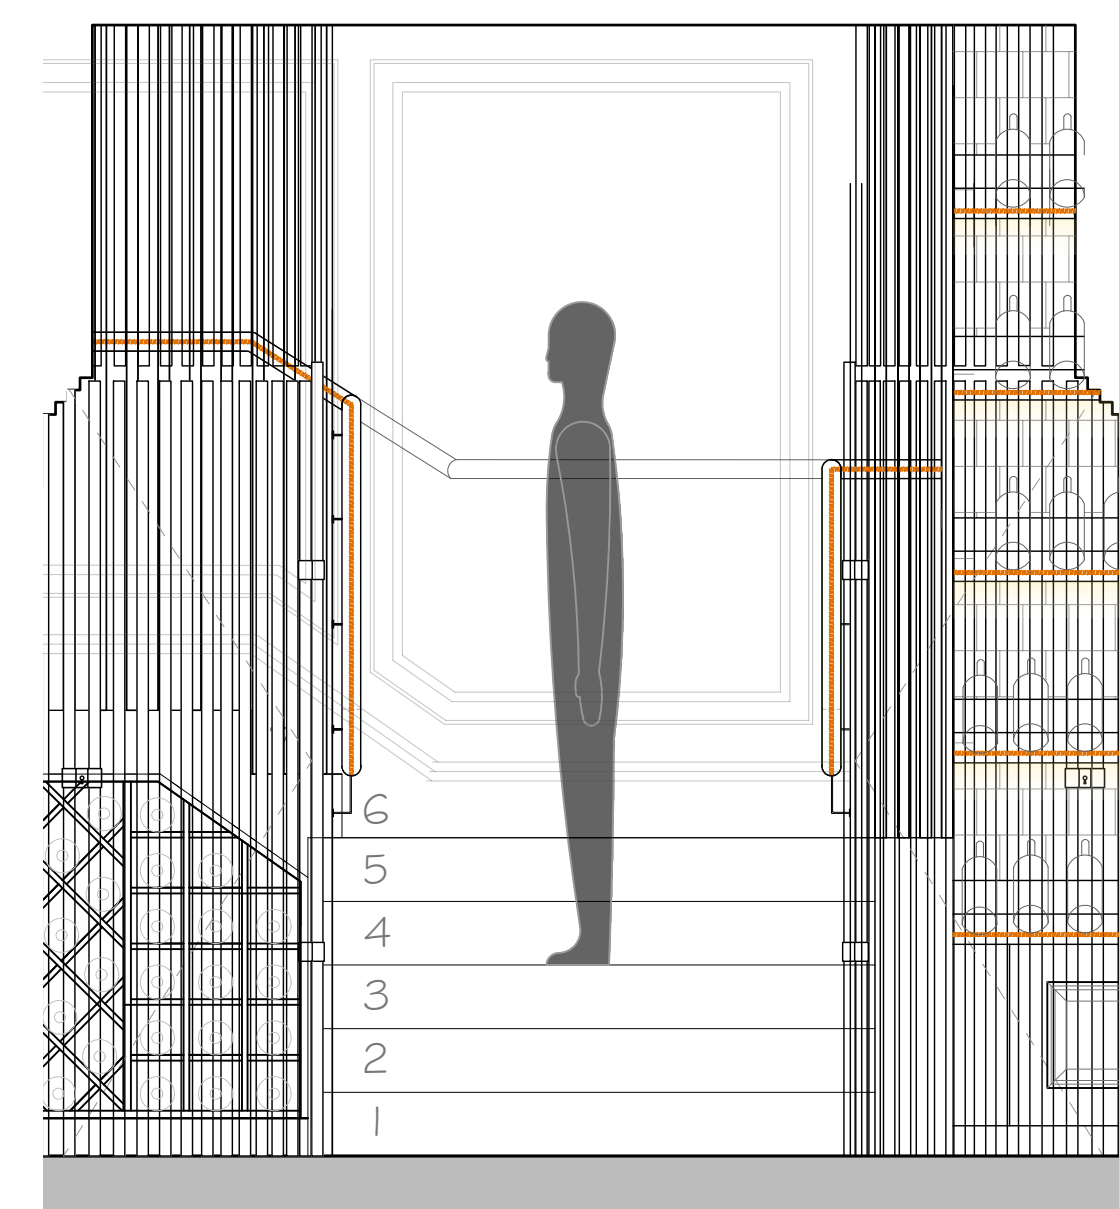

ELEVATION A - LOWER GROUND FLOOR - PULLED OUT CURVE VIEW WITH WINE ROOM DOOR / ENTRANCE MISSING  
SCALE: 1:20 @ A1



A close-up photograph of a stone wall, showing irregularly shaped, light brown and tan stones with visible mortar joints. The texture is rough and aged.

|   |   |   |    |
|---|---|---|----|
| A   | WALL PANELING ADDED TO STAIRCASE WALL. BELOW EXISTING GROUND FLOOR SKIRTING THAT WILL BE RETAINED WHEN NEW OPENING IS FORMED FOR STAIR | 18.09.24   | ZC |
|                           |   |   |    |
| <p><b>JOB TITLE</b></p> <p><b>Cut &amp; Craft<br/>Manchester</b></p>                                           |   |   |    |
| <p><b>DRAWING TITLE</b></p> <p><b>Proposed Lower Ground Floor New Staircase and Staircase Rooms 1 of 4</b></p> |   |   |    |
| <p><b>SCALE</b><br/><b>VARIES @ A1</b></p>                                                                     |   | <p><b>DRAWING No</b></p> <p><b>AC23- P25A</b></p>   |    |
| <p><b>DATE</b><br/><b>May 2024</b></p>                                                                         |   | <p><b>DO NOT SCALE. ALL DIMENSIONS TO BE CHECKED ON SITE BY CONTRACTOR. ALL MEASUREMENTS ARE IN MM UNLESS OTHERWISE SPECIFIED. WRITTEN DIMENSIONS TO BE USED IN PREFERENCE TO SCALED DIMENSIONS &amp; ALL DISCREPANCIES TO BE REPORTED TO STUDIO TWO. THE DESIGN SHOWN ON THIS DRAWING IS THE PROPERTY OF STUDIO TWO AND IS NOT TO BE USED OR ITS CONTENTS COPIED, COMMUNICATED OR DISCLOSED, IN WHOLE OR IN PART.</b></p> |    |