



## Appendix E - Waste Management Strategy (v7.00 from September 2023)

Planning Application Number:

Date Submitted:

Estimated volumes / m2 required by the development

|                                                                                             |                                                |
|---------------------------------------------------------------------------------------------|------------------------------------------------|
| Will this property be used as a House in Multiple Occupation (HMO)?                         | <del>Yes</del> / No<br>(delete as appropriate) |
| If this property will be used as an HMO, how many people do you intend to accommodate (5+)? | —                                              |

### Low Rise Domestic

| Waste Types        | Capacity required (litres)                  | Number of bins required (per household)    | Confirm what is to be provided (and whether the developer or the resident will be responsible for ordering these) |
|--------------------|---------------------------------------------|--------------------------------------------|---|
| General refuse     | 140 standard / 240 in certain circumstances | 1 x wheeled bin (possibly more for HMO)    | —   |
| Pulpable Recycling | 240                                         | 1 x wheeled bin (possibly more for HMO)    | —   |
| Mixed Recycling    | 240                                         | 1 x wheeled bin (possibly more for HMO)    | —   |
| Garden Waste       | 240                                         | 1 x wheeled bin (possibly more for HMO)    | —   |
| Food Waste         | 23                                          | 1 x 23 litre caddy (Possibly more for HMO) | —   |



## High Rise Apartment Developments

|   |   |
|---|---|
| <p>0.43m<sup>2</sup> has been provided per apartment for the containers, with extra space for residents to access each container and space for staff to manoeuvre each container for collection.</p> <p>(different for purpose-built student accommodation – see guidance)</p> | <p>Yes / No (delete as appropriate)</p> <p>How many of each container do you plan to provide?</p> <p>_____ x general refuse x 1100 litre<br/>(based on 110 litres per apartment)</p> <p>_____ x pulvable Recycling x 1100 litre<br/>(based on 55 litres per apartment)</p> <p>_____ x mixed recycling x 1100 litre<br/>(based on 55 litres per apartment)</p> <p>_____ x food waste x 240 litres<br/>(based on 10 litres per apartment)</p> <p>_____ x garden waste (if applicable) x 240 litres</p> |
| <p>Is it as easy, or easier, for residents to recycle, as it is for them to dispose of general waste?</p>   | <p>Yes / No (delete as appropriate)</p>   |

## Commercial Developments

Please state number of bins you propose, showing calculations where appropriate.

|   |
|---|
| <p>General Waste -</p> <p>Dry recycling (include material type details) -</p> <p>Food Waste -</p> <p>Industrial Waste -</p> <p>Other - <i>pre bagged bin bags for collection street side daily</i><br/><i>2 or 3 general waste, 1 or 2 glass, 1 cardboard, 1 food.</i></p> |
|---|

|                                                                         |                                                        |
|-------------------------------------------------------------------------|--------------------------------------------------------|
| <p>Has / will a contract be obtained with a licenced waste carrier?</p> | <p>Yes / <del>No</del><br/>(delete as appropriate)</p> |
|-------------------------------------------------------------------------|--------------------------------------------------------|

### Mixed Use Developments

|   |                                     |
|---|-------------------------------------|
| Are the stores for residential and commercial waste completely separate from each other, with residents having no access to the commercial store and the commercial units having no access to the residential store? | Yes / No<br>(delete as appropriate) |
|---|-------------------------------------|

### Internal Stores (Residential and Commercial)

Please provide details of internal stores / segregation of waste and recycling.

Storage, until venue is closed, is down stairs in the staff only basement. After closing, bin store is emptied daily onto back collection area.

### Storage Areas for Waste Containers (Residential and Commercial)

Please provide details of container stores, attaching plans if appropriate.

plans attached

|                                                                     |                          |
|---------------------------------------------------------------------|--------------------------|
| Ensure all bins in the store are accessible                         | <input type="checkbox"/> |
| Ensure recycling facilities are as easy to access as general refuse | <input type="checkbox"/> |

Please confirm details of waste store ventilation and hygiene / cleaning proposals

Ventilation -

Hygiene - Use of plastic blue tubs. Cleaned daily after taking to call point. Rear collection point swept daily + kept clear.

Please provide details of who will be responsible for placing the bins at the collection point and returning them to the store / property promptly e.g., resident / management company


|     |
|-----|
| N/A |
|-----|

Please ensure that you have attached:


|   |                          |
|---|--------------------------|
| Detailed plans of bin stores   | <input type="checkbox"/> |
| Location plans showing stores   | <input type="checkbox"/> |
| Location plans showing the proposed collection point and the route the collection vehicle will take<br>(please refer to the Road, Vehicle and Waste Operative Access Specification – paying particular attention to turning space and reversing) | <input type="checkbox"/> |

Please ensure that you have completed this form in accordance with the latest version of GD04 Waste Storage and Collection Guidance for New Developments – v.7 September 2023, read in conjunction with the Waste and Recycling Service Standard found on the Council website.

FRONT  
Oldham St

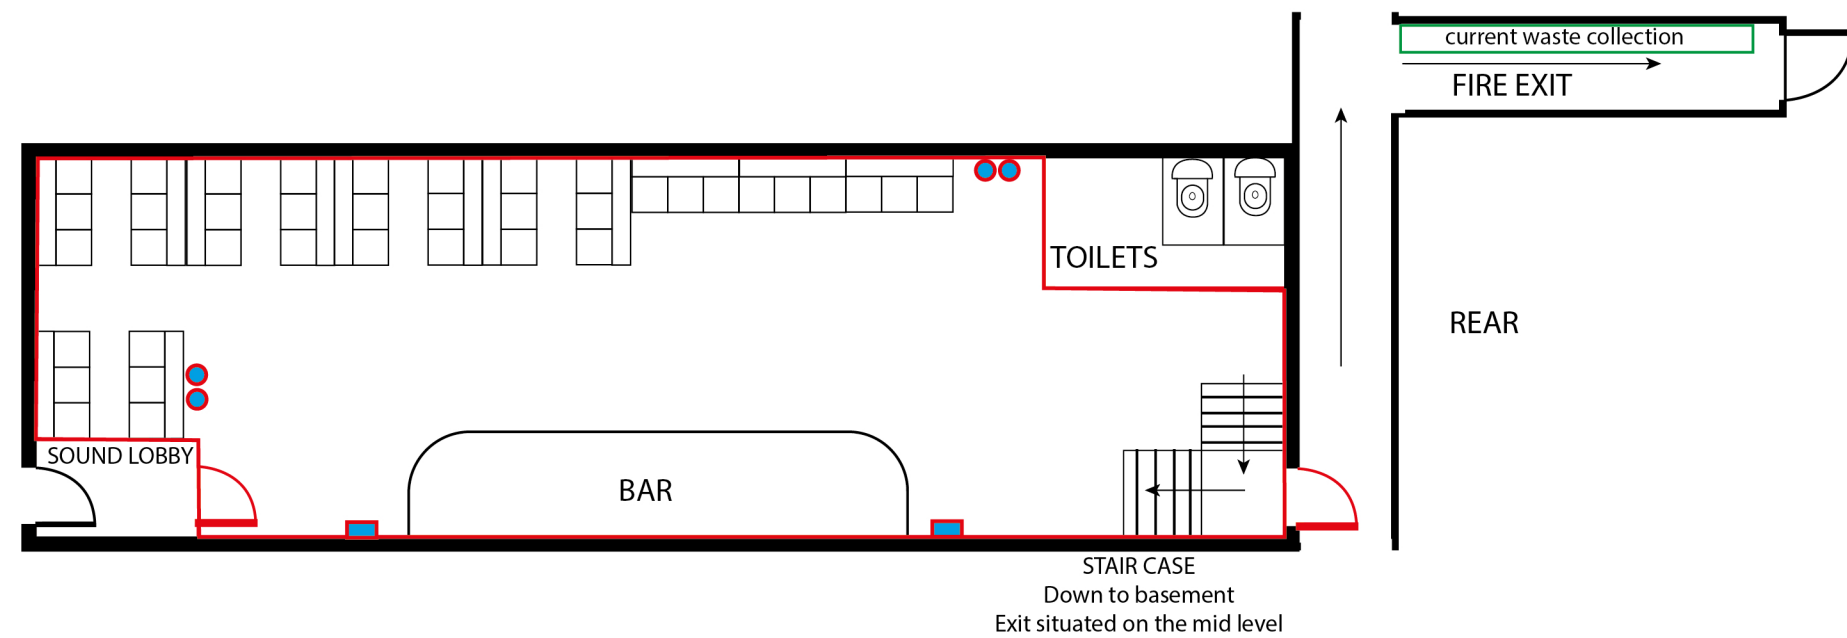

Fire Call Point   
Extingisher 

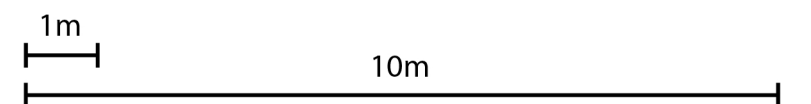

2nd draft

89 Oldham Street = PROPOSAL


Ground Floor

SCALE 1:100


SHEET SIZE: A3

N Parr

10.01.24

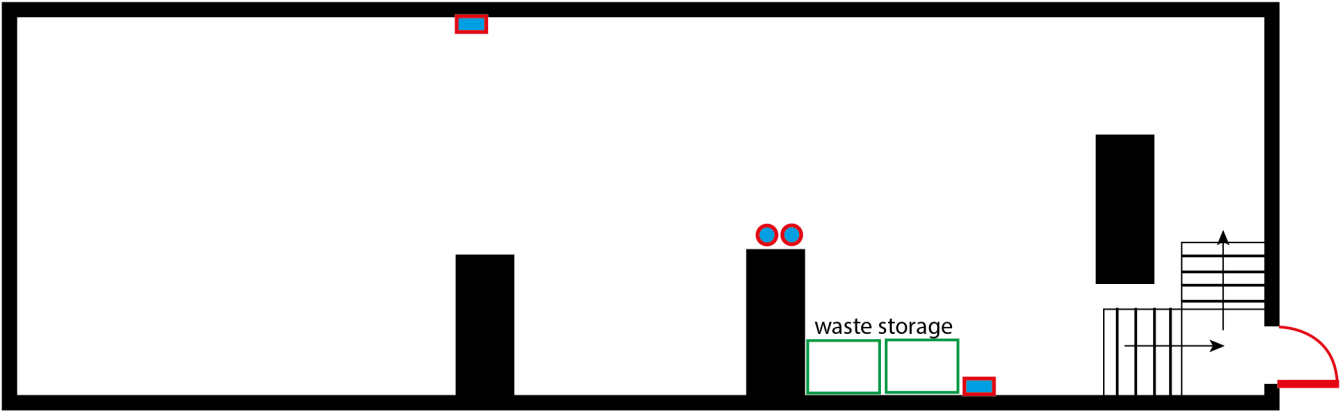

Fire Call Point   
Extingisher 

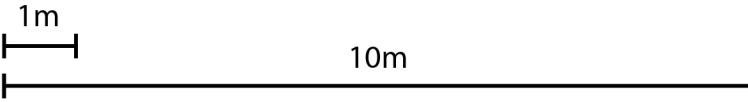

2nd draft

89 Oldham Street = PROPOSAL      Basement

SCALE 1:100    SHEET SIZE: A3      N Parr    10.01.24