



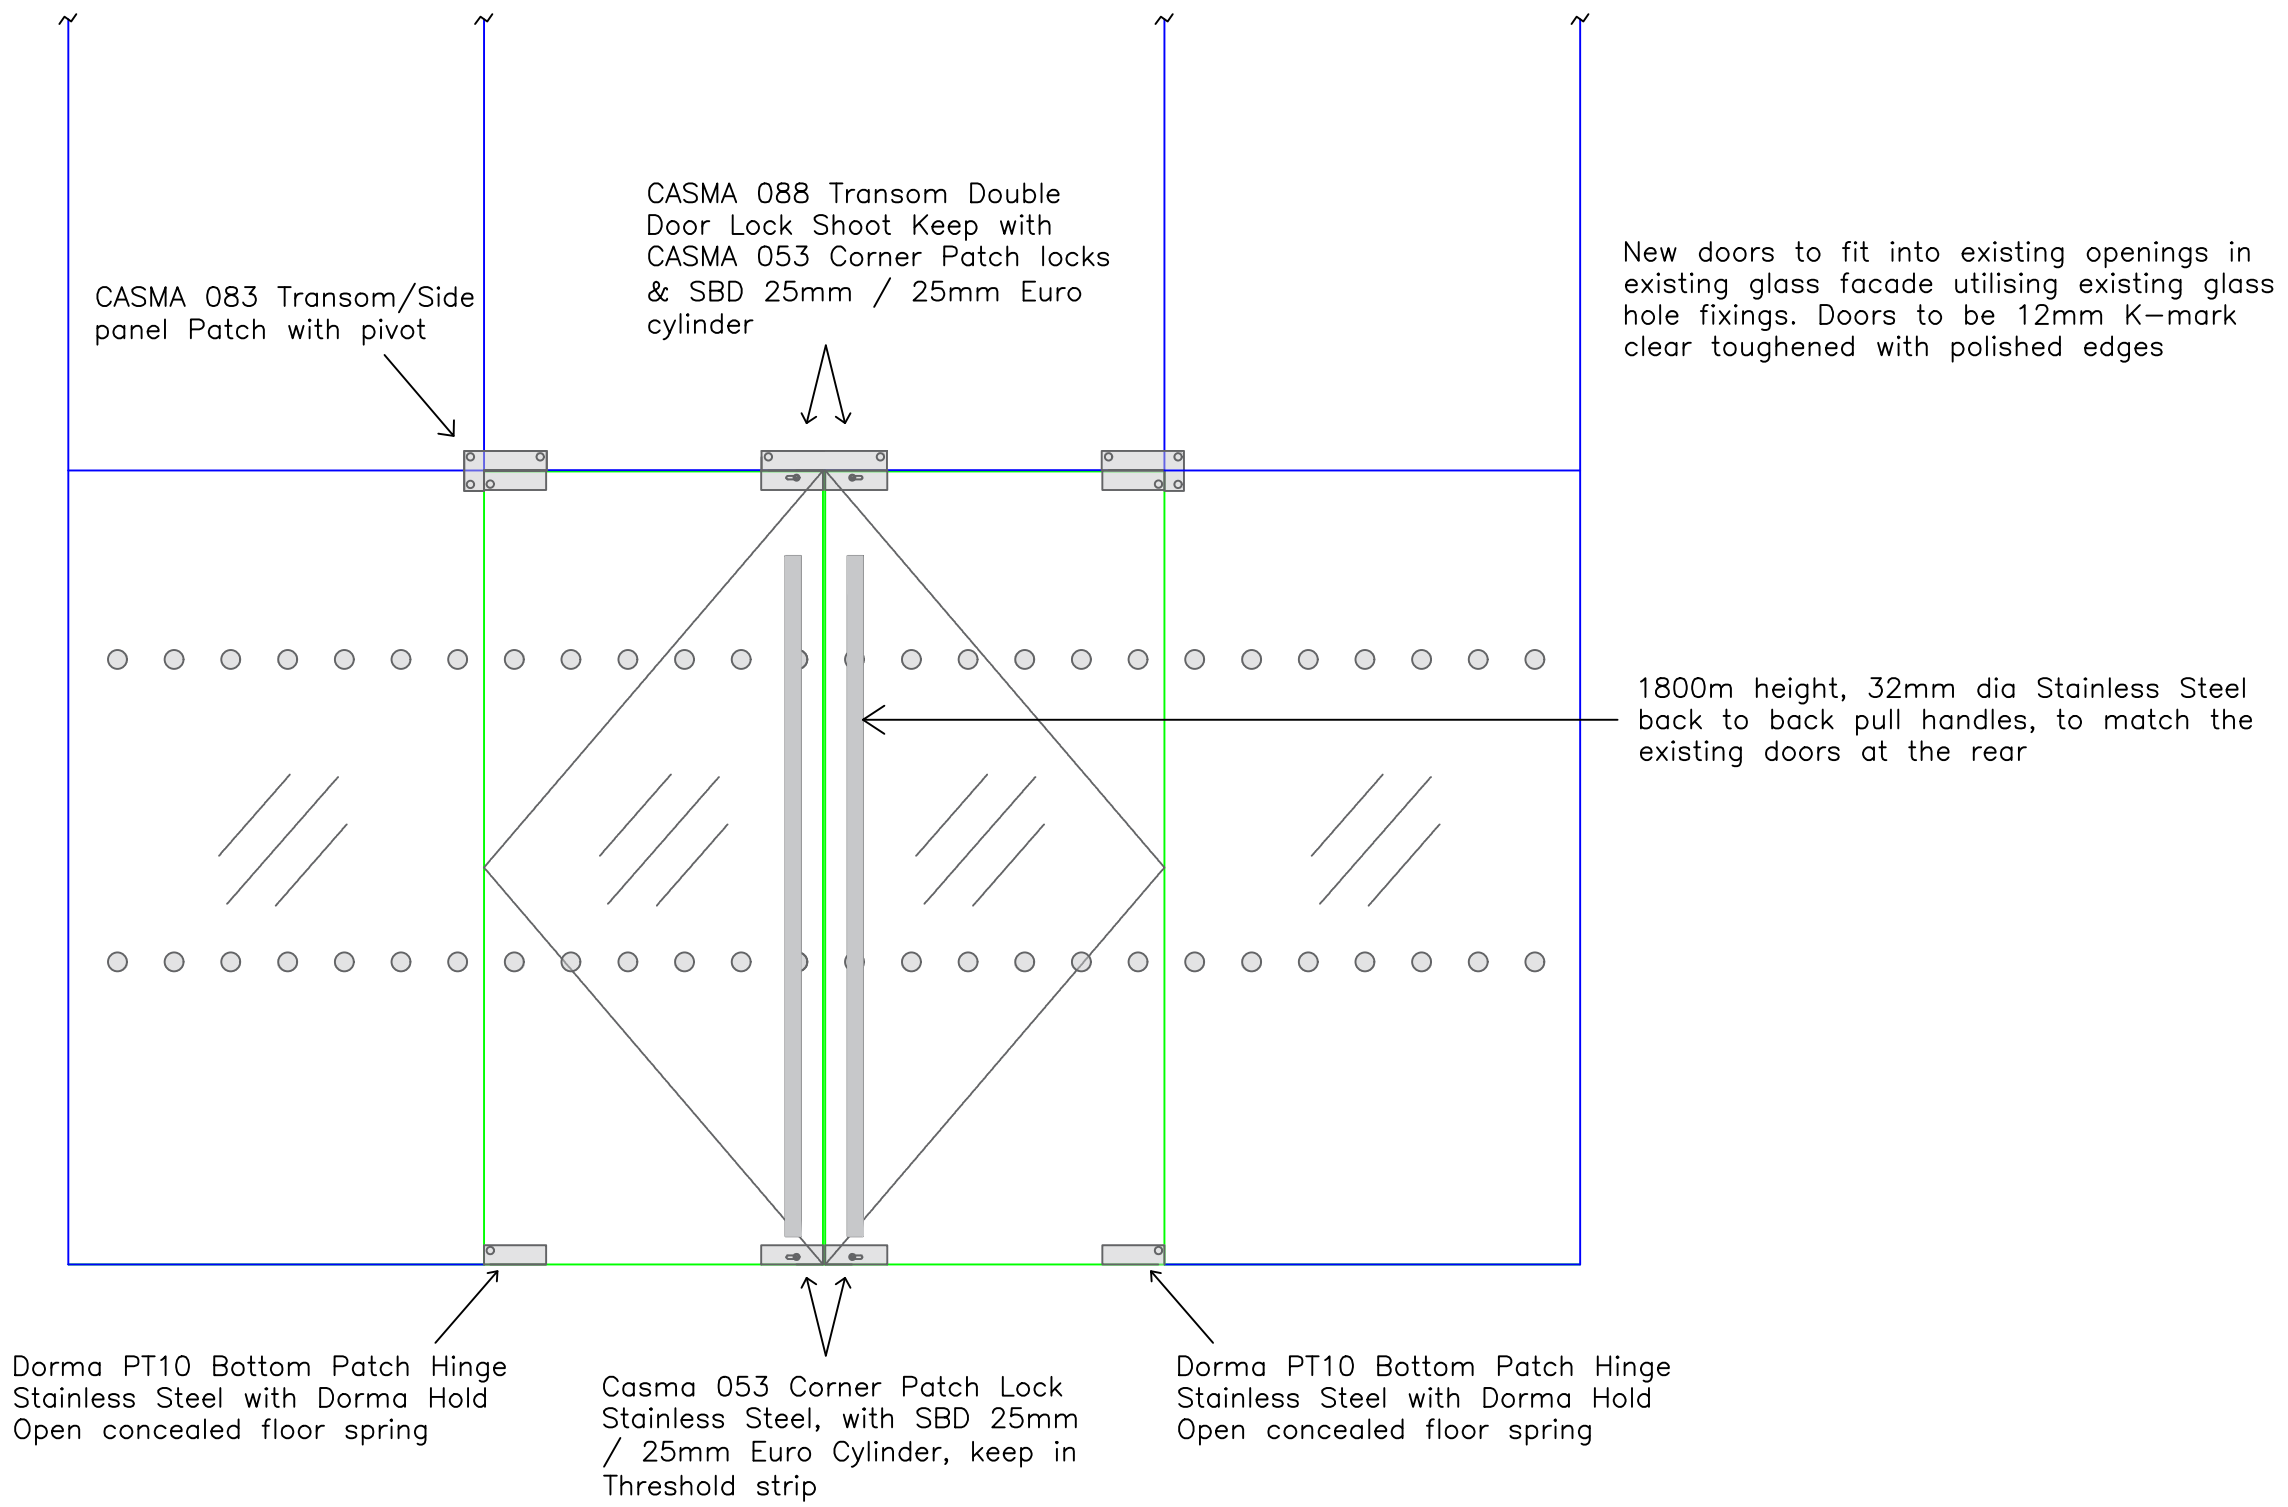


NEW DOOR DETAIL ELEVATION (1:20)

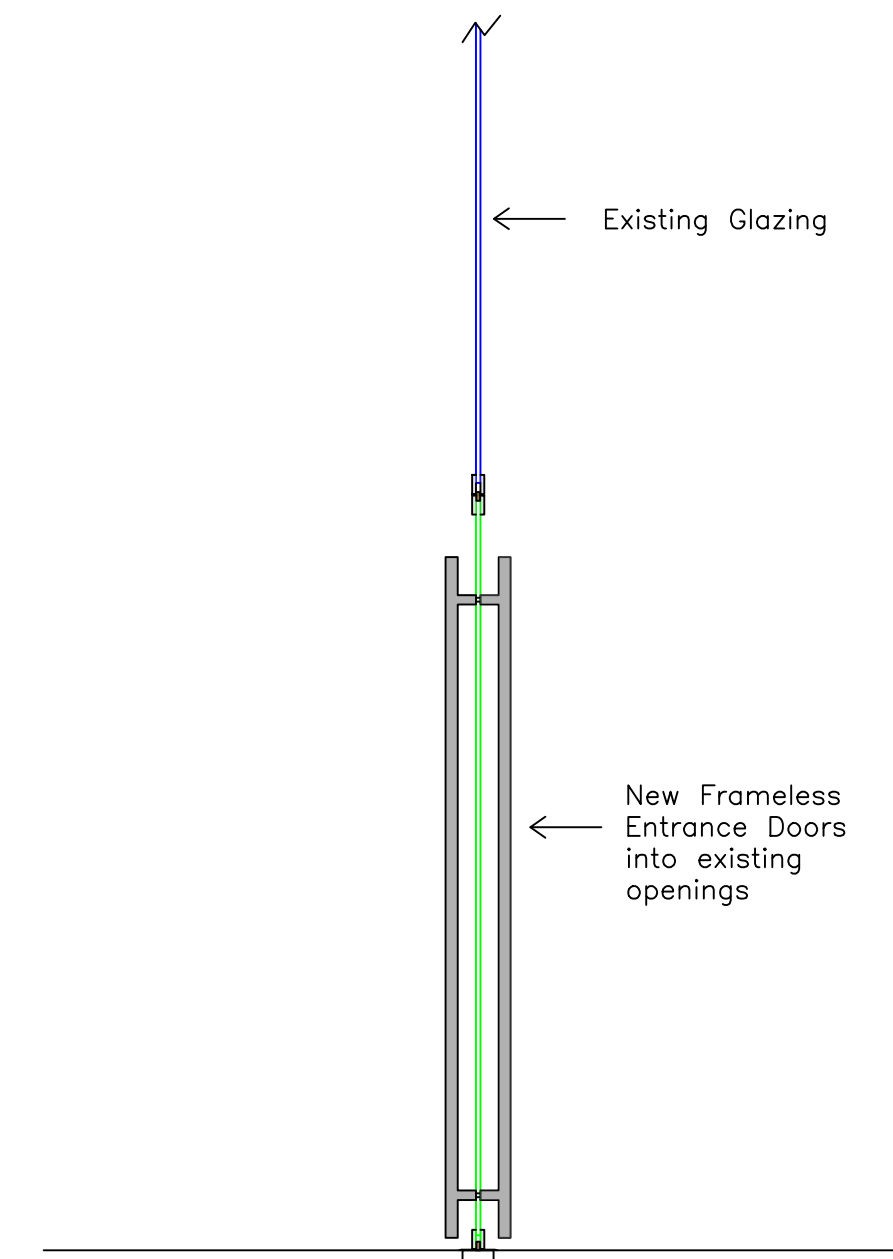


NEW DOOR DETAIL SECTION (1:20)

PATCH FITTINGS

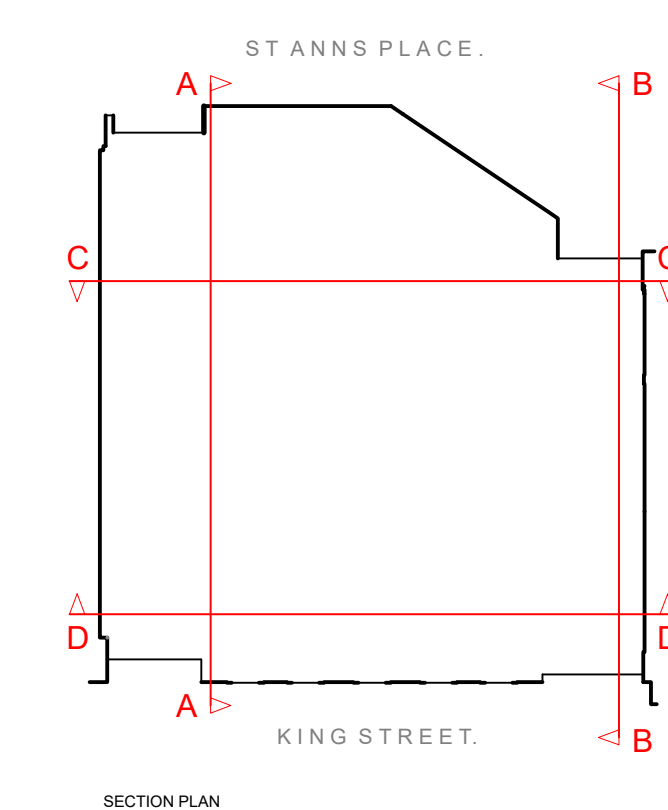

EXTERNAL ELEVATION - KING STREET (1:100)

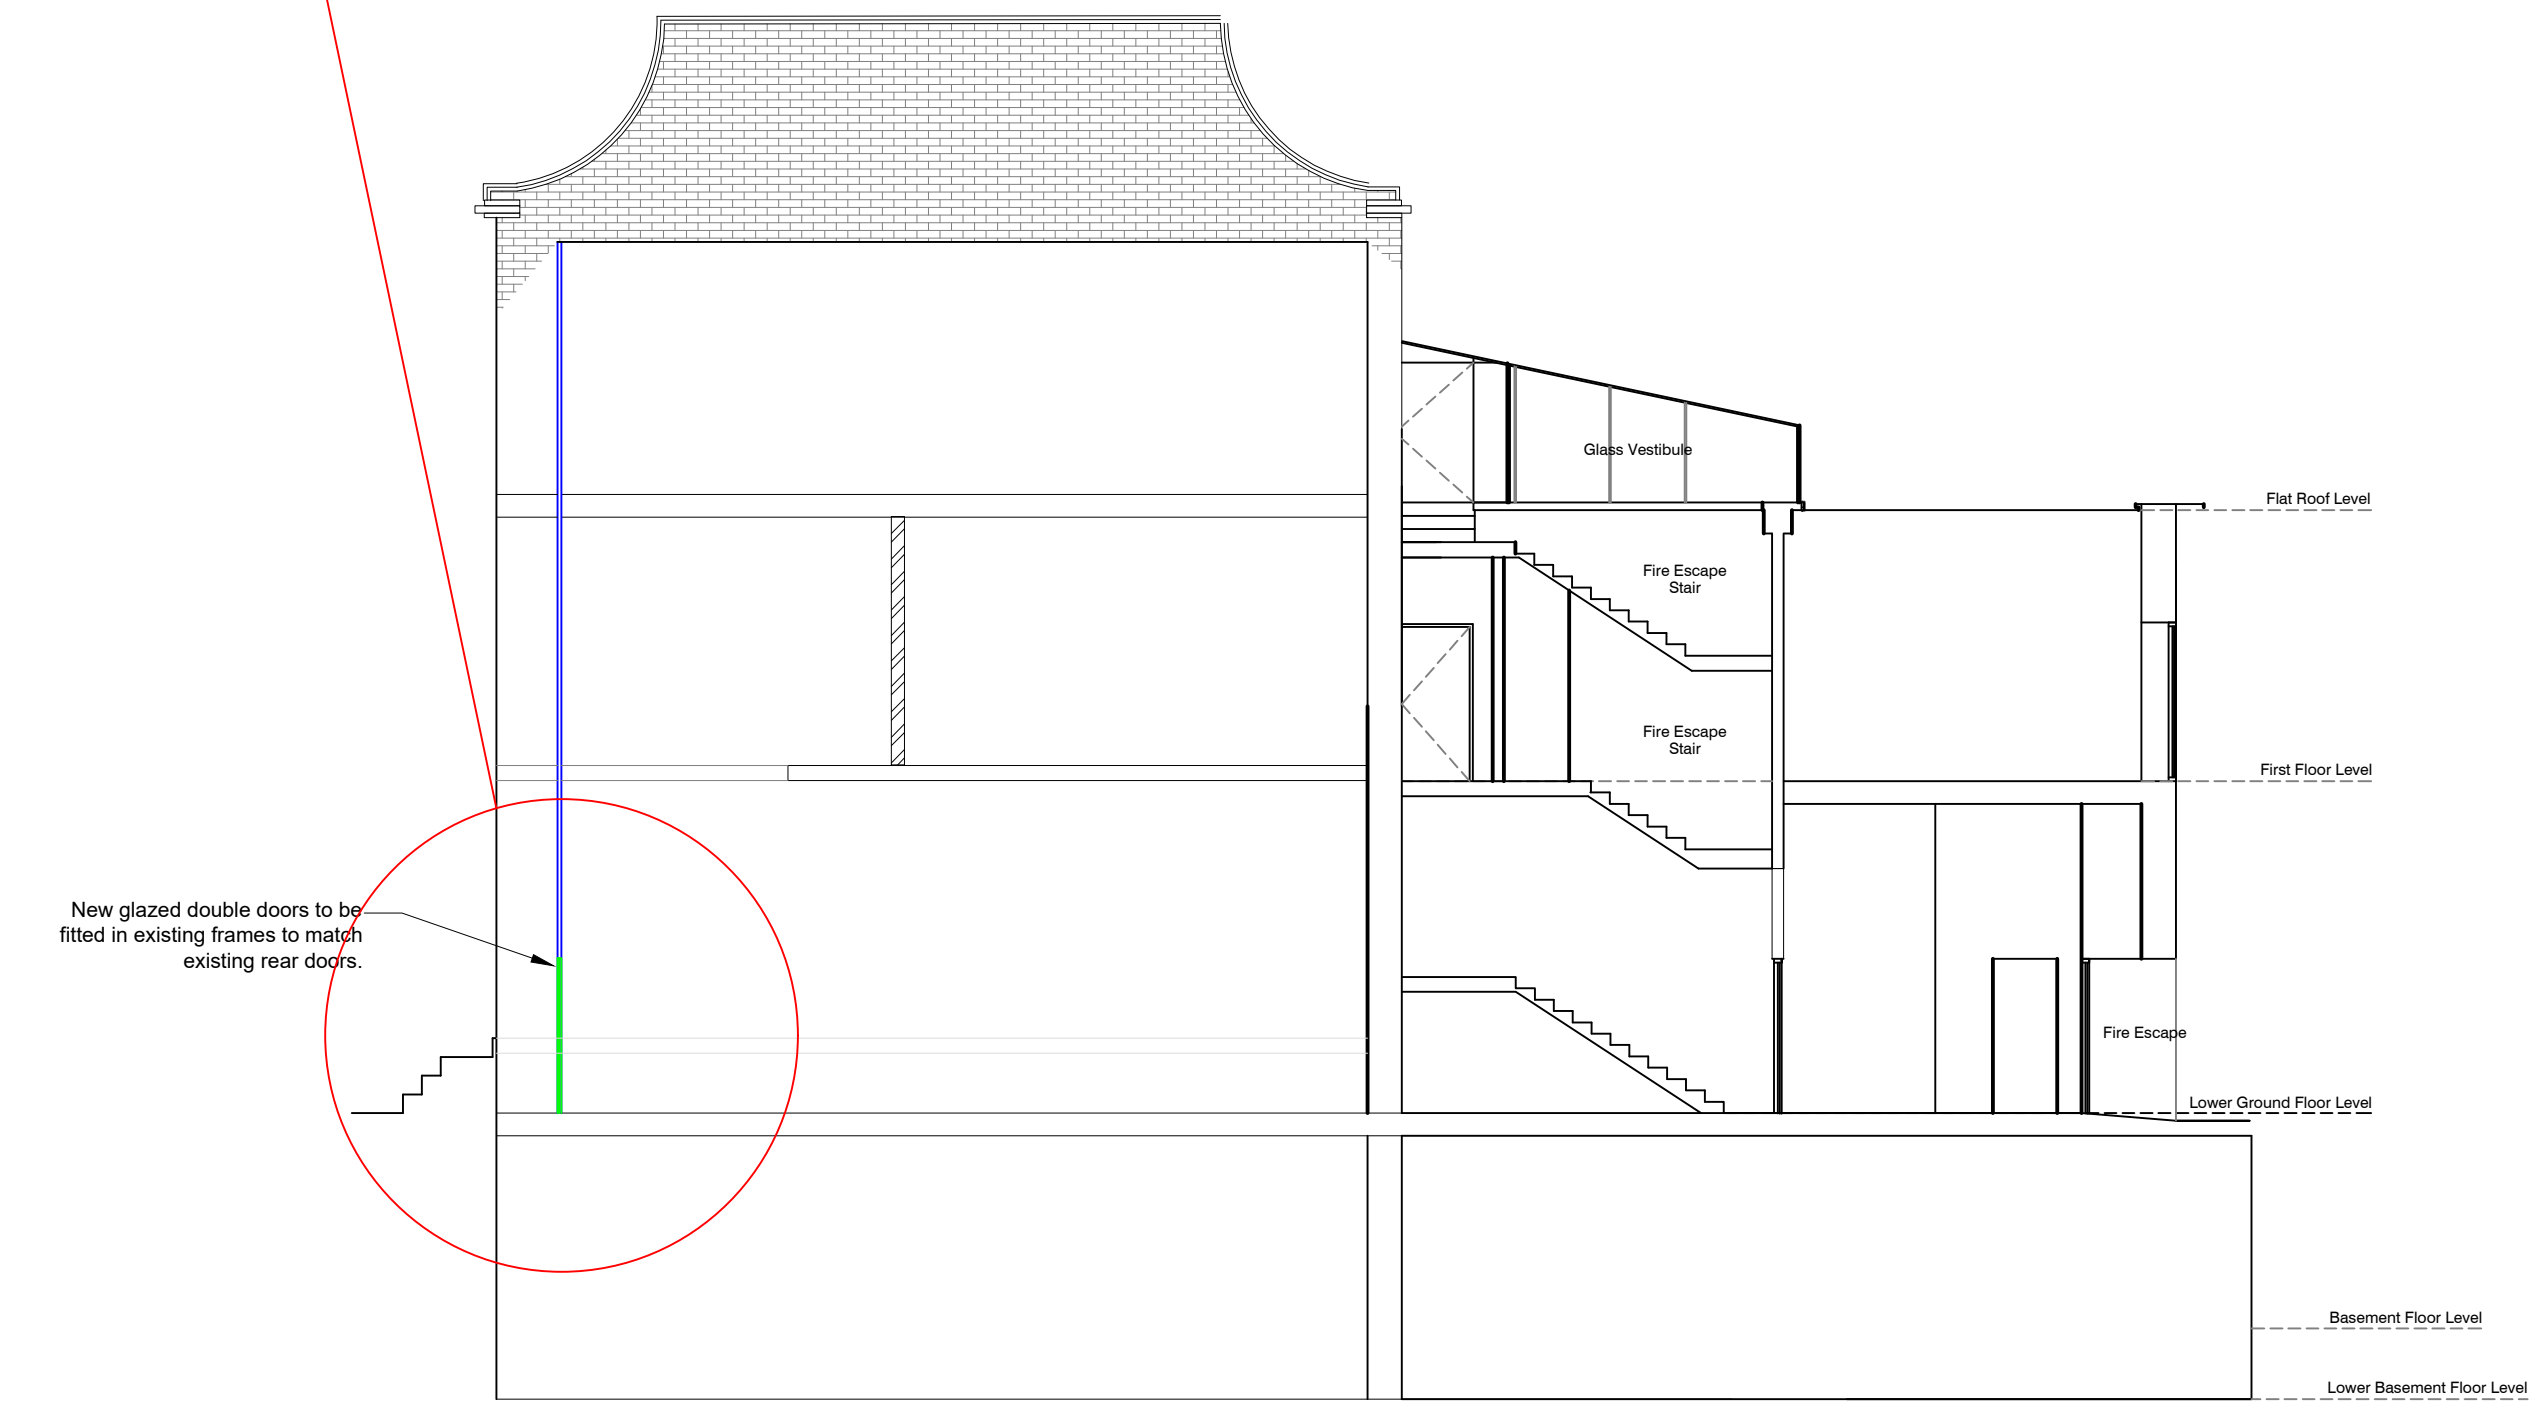

SKETCH SECTIONAL ELEVATION B-B (1:100)

REV	DATE	DESCRIPTION	CLIENT						Flexible Business Interiors, The Old Coach House, 820 Wilmslow Rd, Didsbury, Manchester M20 2RN tel: 0161 445 1661 fax: 0161 445 1771 email: enquire@flexiblebusinessinteriors.co.uk Information on this drawing is copyright, all rights reserved. No part of this work may be reproduced or transmitted in any form by any means, either electronically, mechanically, by photocopying, recording or otherwise stored in any retrieval system of any nature, without the express consent of Flexible Business Interiors Ltd. 		
2	26.09.24	Removed annotations for unrelated works on sectional elevation BB	DTZ Investors								
			JOB TITLE								
			35 King St								
			DRAWING TITLE								
New Glazed Entrance Doors						REV	JOB NUMBER	DRAWING NUMBER	SCALE	DATE	DRAWN
			2	R2851	FBI-R2851-A-002	1:100 @A1	25.09.24	GC			