
EXISTING LAYOUT

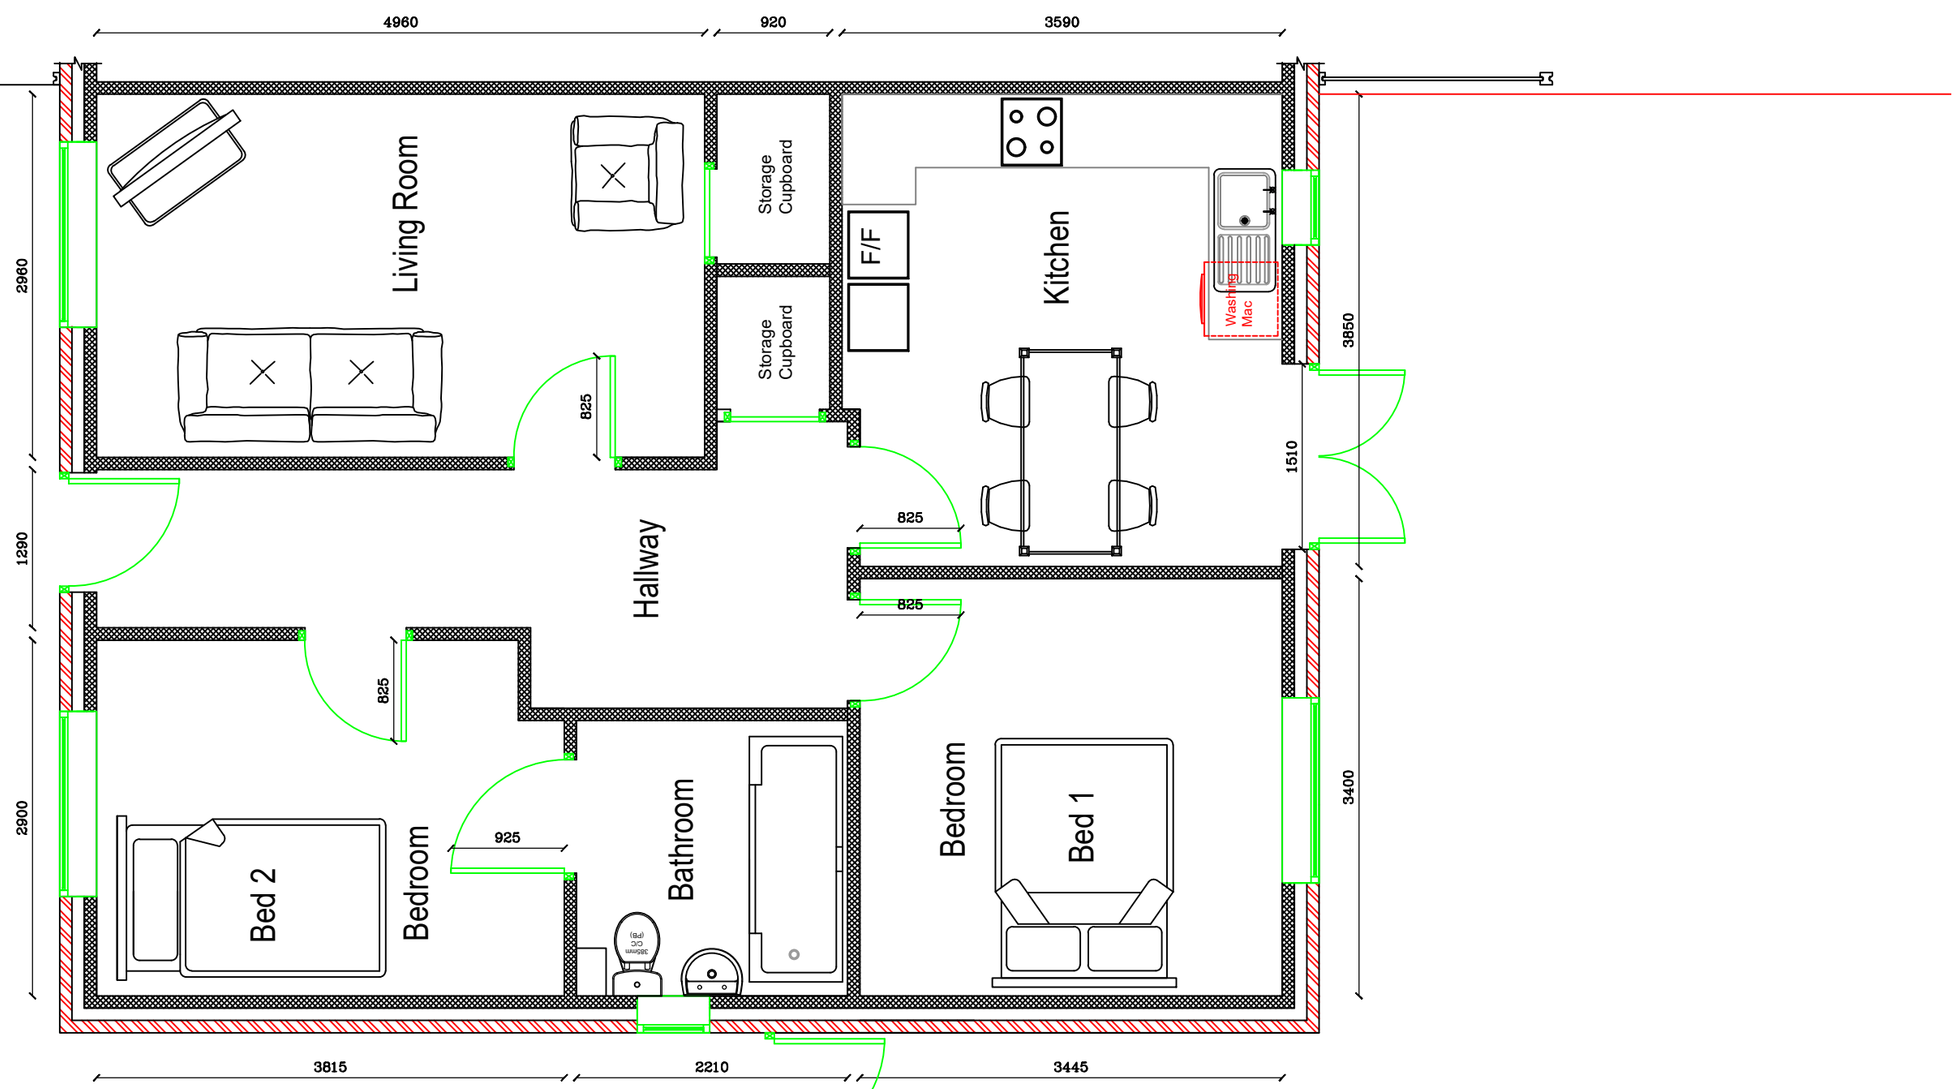

Richard Harris - Technical Officer Manchester Equipment & Adaptation Partnership Directorate for Children and Families Manchester Local Care Organisation Phillips Park Rd Bradford Office Tel : 0161 277 1704 Manchester M11 3FU Mobile No : 07944 483 766	Project : Bedroom / Bathroom Extension Zachary Baker 7 Brooklands Gardens Manchester M23 9SW	Drawn By : R.H. CRL Scale : 1:50	Date REV: 10/09/2024 Paper Size : A3

MEAP Manchester Equipment & Adaptations Partnership