


DO NOT SCALE
Work to annotated dimensions only. Read drawings in conjunction with relevant specification, Structural Engineers' and Services Engineers' drawings. Confirm all dimensions before commencement of any work on site or fabrication.

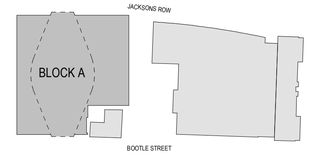


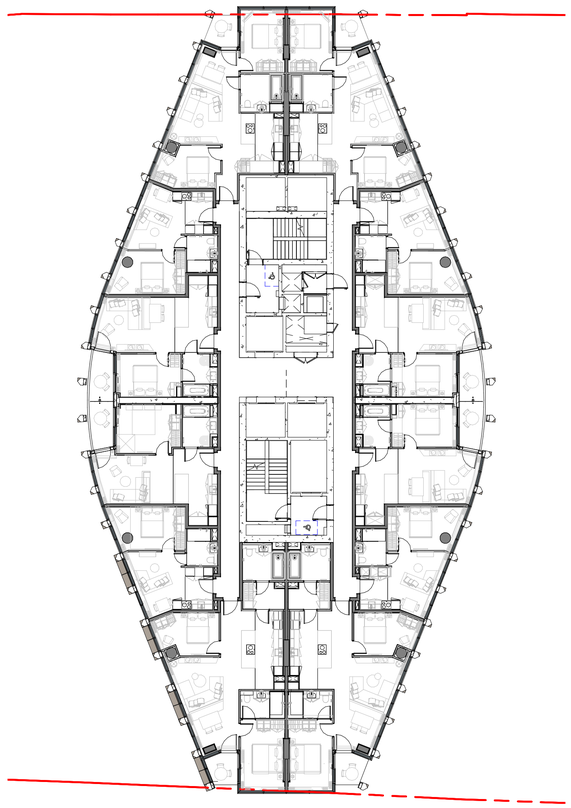

A1 S73 - LEVEL 18, RESIDENTIAL
1 : 200

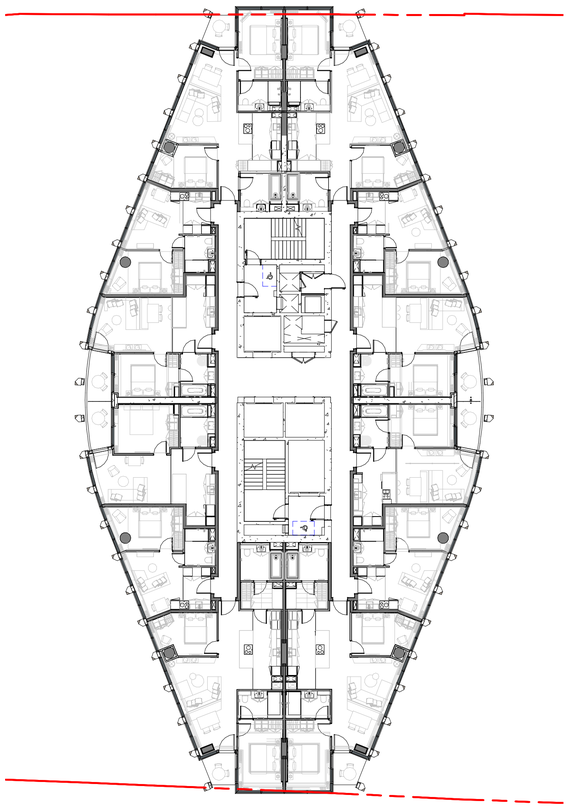

A6 S73 - LEVEL 19, RESIDENTIAL
1 : 200

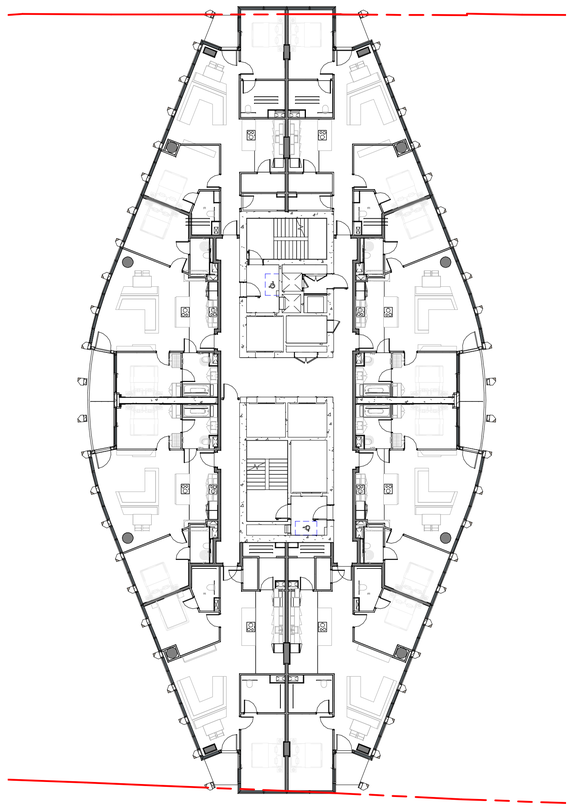

A8 S73 - LEVEL 27, RESIDENTIAL
1 : 200

Rev:	Details:	Date:
P03	Planning Pack	15/10/24
P02	Aug 23 - S73 Issue	01/08/23
P01	Oct 22 - S73 First Issue	14/10/22

client:
SIM

project:
ST. MICHAEL'S

job number:
0643

status:
PLANNING

title:
TOWER GA PLANS - RESIDENTIAL

scale: As indicated @ A1

drawn by: Author

drawing number:
HOD-S73-116

current revision date: 15/10/24

revision: P03

SGI Studios
1 Kelso Place
Manchester M15 4LE
t. +44(0)161 832 9842
e. mail@hodderandpartners.com
w. www.hodderandpartners.com
hodder+partners

0 10 50 100 200 300 400 500 600 700

15/10/2024 15:18:57