
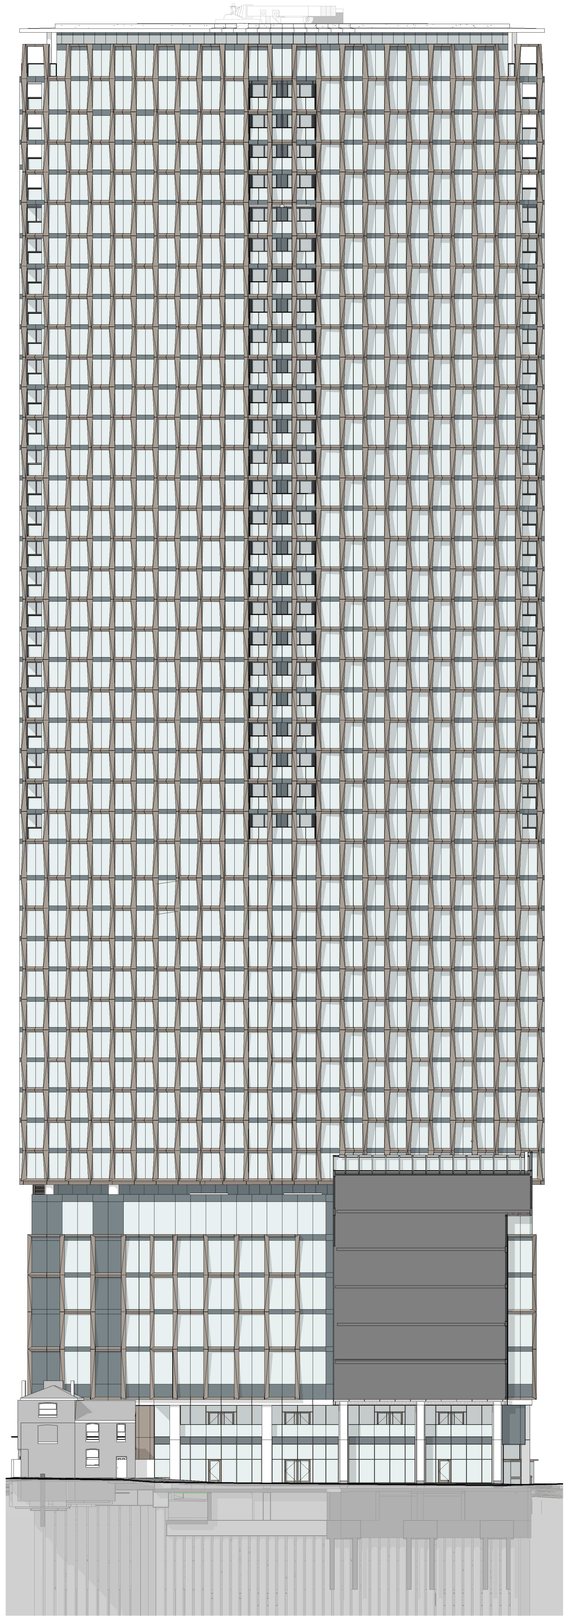


A44 - Roof 179.420 m
A43M - Access 177.745 m
A43 - Residential 27 174.270 m
A42 - Residential 26 170.995 m
A41 - Residential 25 168.030 m
A40 - Residential 24 165.065 m
A39 - Residential 23 162.100 m
A38 - Residential 22 158.835 m
A37 - Residential 21 155.870 m
A36 - Residential 20 152.905 m
A35 - Residential 19 149.940 m
A34 - Residential 18 146.975 m
A33 - Residential 17 144.010 m
A32 - Residential 16 141.045 m
A31 - Residential 15 138.080 m
A30 - Residential 14 135.115 m
A29 - Residential 13 132.150 m
A28 - Residential 12 129.185 m
A27 - Residential 11 126.220 m
A26 - Residential 10 123.255 m
A25 - Residential 09 120.290 m
A24 - Residential 08 117.325 m
A23 - Residential 07 114.360 m
A22 - Residential 06 111.395 m
A21 - Residential 05 108.430 m
A20 - Residential 04 105.465 m
A19 - Residential 03 102.500 m
A18 - Residential 02 99.535 m
A17 - Residential 01 95.970 m
A16 - Hotel 10 93.005 m
A15 - Hotel 09 90.040 m
A14 - Hotel 08 87.075 m
A13 - Hotel 07 84.120 m
A12 - Hotel 06 81.145 m
A11 - Hotel 05 78.180 m
A10 - Hotel 04 75.215 m
A09 - Hotel 03 72.250 m
Level 08 Plan 69.285 m
A07 - Hotel 01 66.320 m
A06 - Office 05 60.865 m
A05 - Office 04 57.125 m
A04 - Office 03 53.475 m
A03 - Office 02 49.825 m
A02 - Office 01 46.175 m
A01 - Hotel Ballroom 41.025 m
A0UG - Ground Upper 36.500 m
A0LG - Ground Lower 35.550 m
B3 - Basement 26.050 m

A7 ELEVATION - BLOCK A COURTYARD
1 : 300

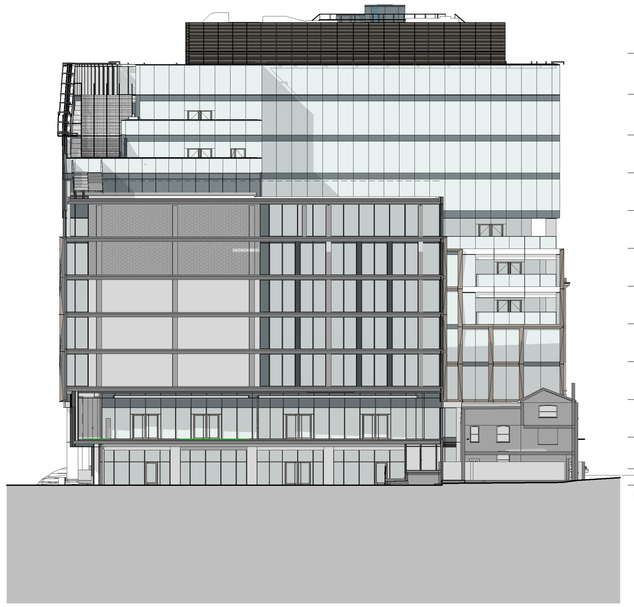

B11 - Plant 01 78.800 m
B10 - Office 10 74.775 m
B09 - Office 09 70.800 m
B08 - Office 08 67.100 m
B07 - Office 07 63.400 m
B06 - Office 06 59.700 m
B05 - Office 05 56.000 m
B04 - Office 04 52.300 m
B03 - Office 03 48.600 m
B02 - Office 02 44.900 m
B01 - Office 01 41.200 m
B0UG - Ground Upper 38.100 m
B0LG - Ground Lower 36.500 m


D3 ELEVATION - BLOCK B TERRACES
1 : 300



B11 - Plant 01 78.800 m
B10 - Office 10 74.775 m
B09 - Office 09 70.800 m
B08 - Office 08 67.100 m
B07 - Office 07 63.400 m
B06 - Office 06 59.700 m
B05 - Office 05 56.000 m
B04 - Office 04 52.300 m
B03 - Office 03 48.600 m
B02 - Office 02 44.900 m
B01 - Office 01 41.200 m
B0UG - Ground Upper 38.100 m
B0LG - Ground Lower 36.500 m

A3 ELEVATION - BLOCK B COURTYARD
1 : 300

DO NOT SCALE
Work to annotated dimensions only. Read drawings in conjunction with relevant specification, Structural Engineers' and Services Engineers' drawings. Confirm all dimensions before commencement of any work on site or fabrication.

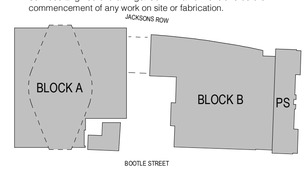

Rev.	Details:	Date:
P03	Planning Pack	15/10/24
P02	Aug 23 - S73 Issue	01/08/23
P01	Oct 22 - S73 First Issue	14/10/22

client:
St M

project:
ST. MICHAEL'S

job number:
0643

status:
PLANNING

title:
ELEVATIONS - COURTYARD
BLOCK A AND BLOCK B

scale: As indicated @ A1

drawn by: Author

drawing number:
HOD-S73-204

current revision date: 15/10/24

revision: P03

SGI Studios
1 Kelso Place
Manchester M15 4LE
t: +44(0)161 832 9842
e: mail@hodderandpartners.com
w: www.hodderandpartners.com
hodder+partners

0 10 50 100 200 300 400 500 600 700

17/10/2024 12:42:50