


Internal Elevation (Proposed Section C-C)

1 : 50

SCALE BAR 1:50

0m 1m 2m 3m 4m 5m 10m

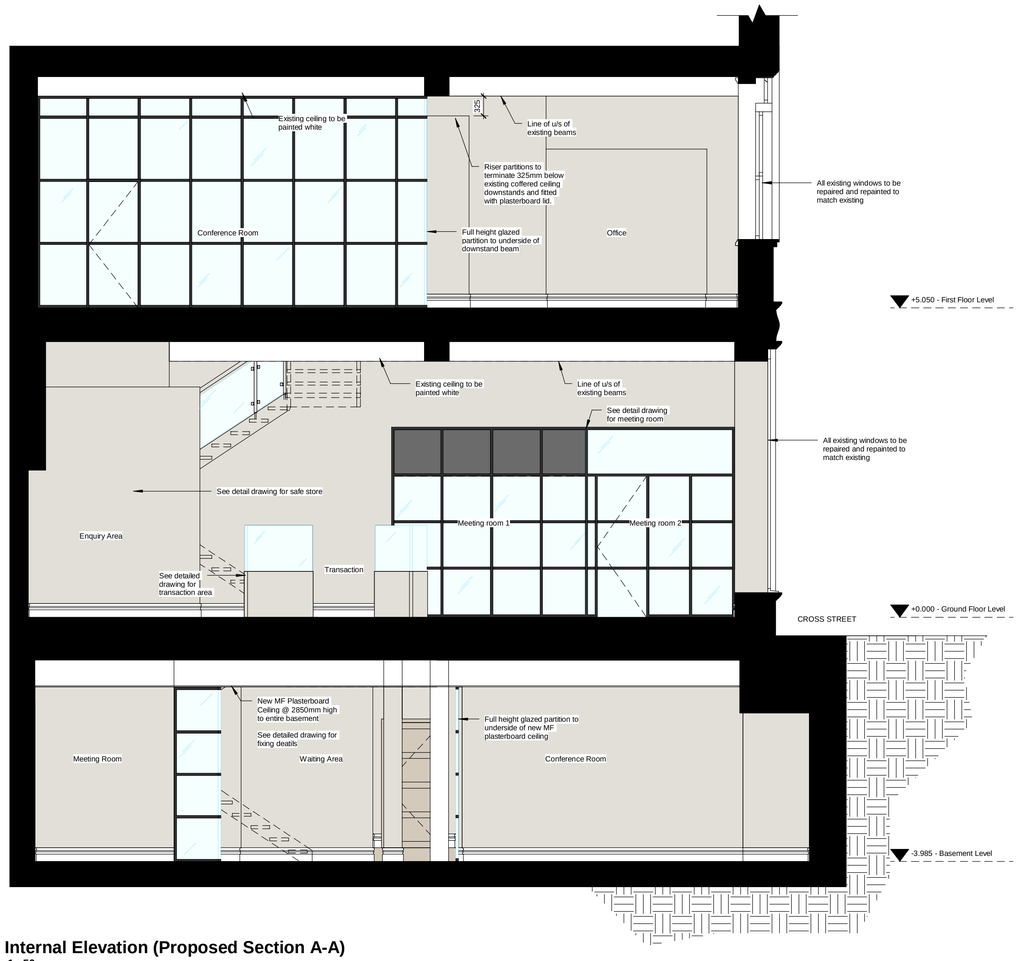

Internal Elevation (Proposed Section A-A)

1 : 50

MWE ARCHITECTS

Unit One, Beaf Farm, Stocksfield, NE43 7AL
Telephone : (0191) 260 2299
Email : enquiries@mwearchitects.co.uk
Website : www.mwearchitects.co.uk

Rev.	By	Date	Description
A		11.10.24	Notes amended

Client: Newcastle Building Society	Job No: 24003		Dwg No: 16
Job Title: 74 King Street, Manchester M2 4NJ	Scale: 1 : 50		Rev. A
	Date: March 2024		
Description: PROPOSED INTERNAL ELEVATIONS	Drawn by: GI		
	Paper size: A1		Date