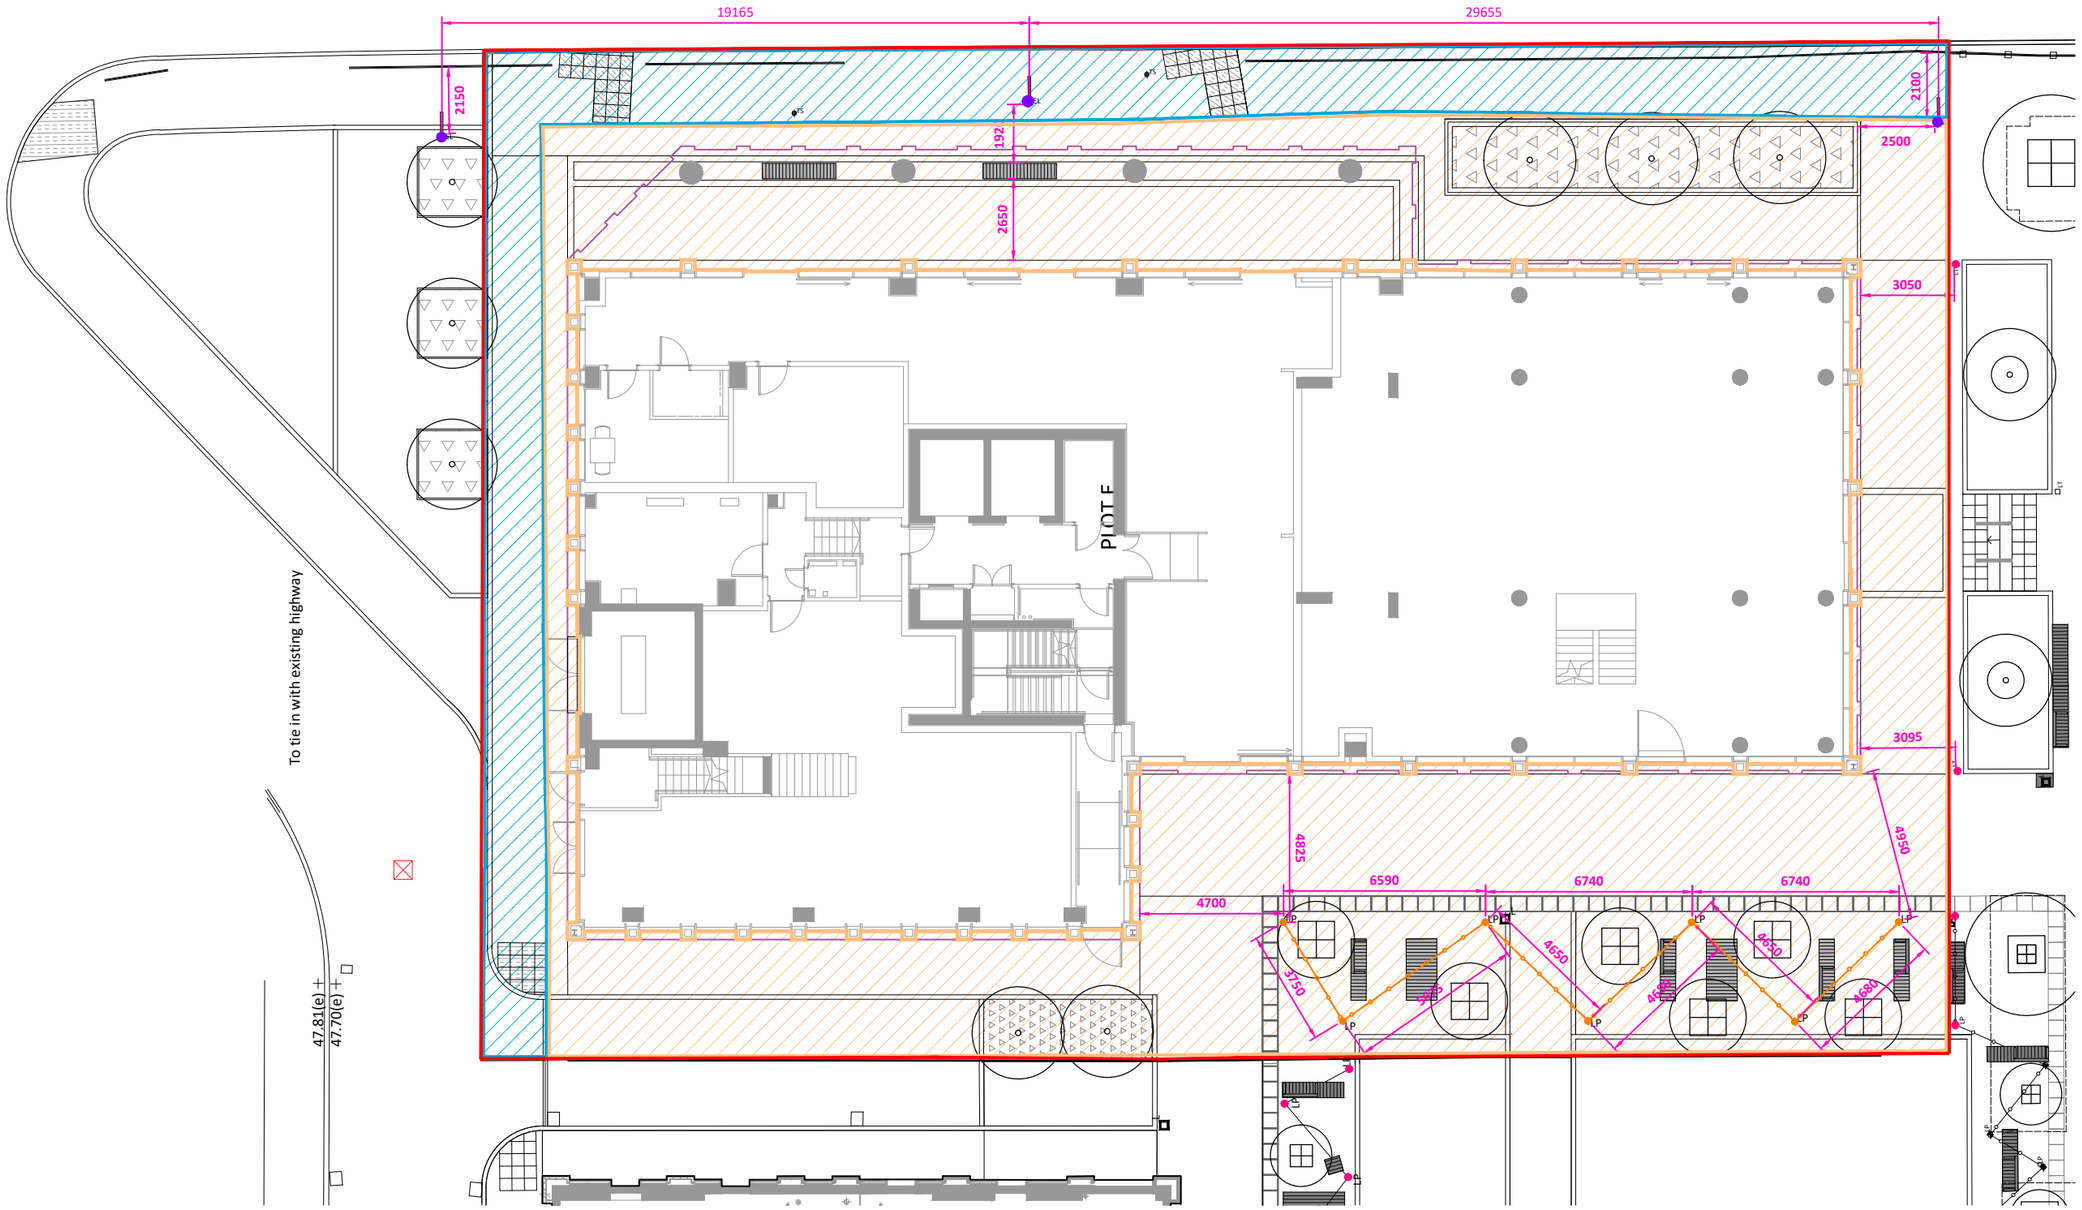


KEY


Proposed bespoke powder coated steel columns with permanent catenary lighting to main square
Size of post: 101.4(d)x4000(h) mm
Colour of post: RAL 3003, 30% gloss
Colour temperature: 3000 K
Catenary lighting units fixed to tensile wire between columns, 3400mm above ground level
Refer to RFM-XX-00-DR-L-8007 Street furniture detail

Existing light column to highways standard

Light column or catenary lighting post installed on adjacent schemes
(Leonardo Hotel and Castings Plot)

Adopted highways boundary as per S278 works GA

Privately owned public realm area

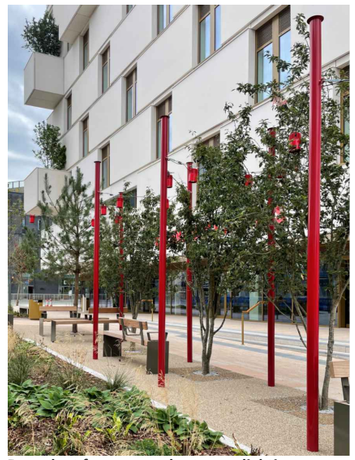

Precedent for proposed catenary lighting
Image shows the catenary Lighting installed on adjacent scheme Leonardo Hotel Plot

re-form
landscape architecture

Street Lighting Specification & Spacings
0601-RFM-XX-00-SK-L-0016-P03
1:200@A3 SS 22.10.24
Indicated dimensions in mm