


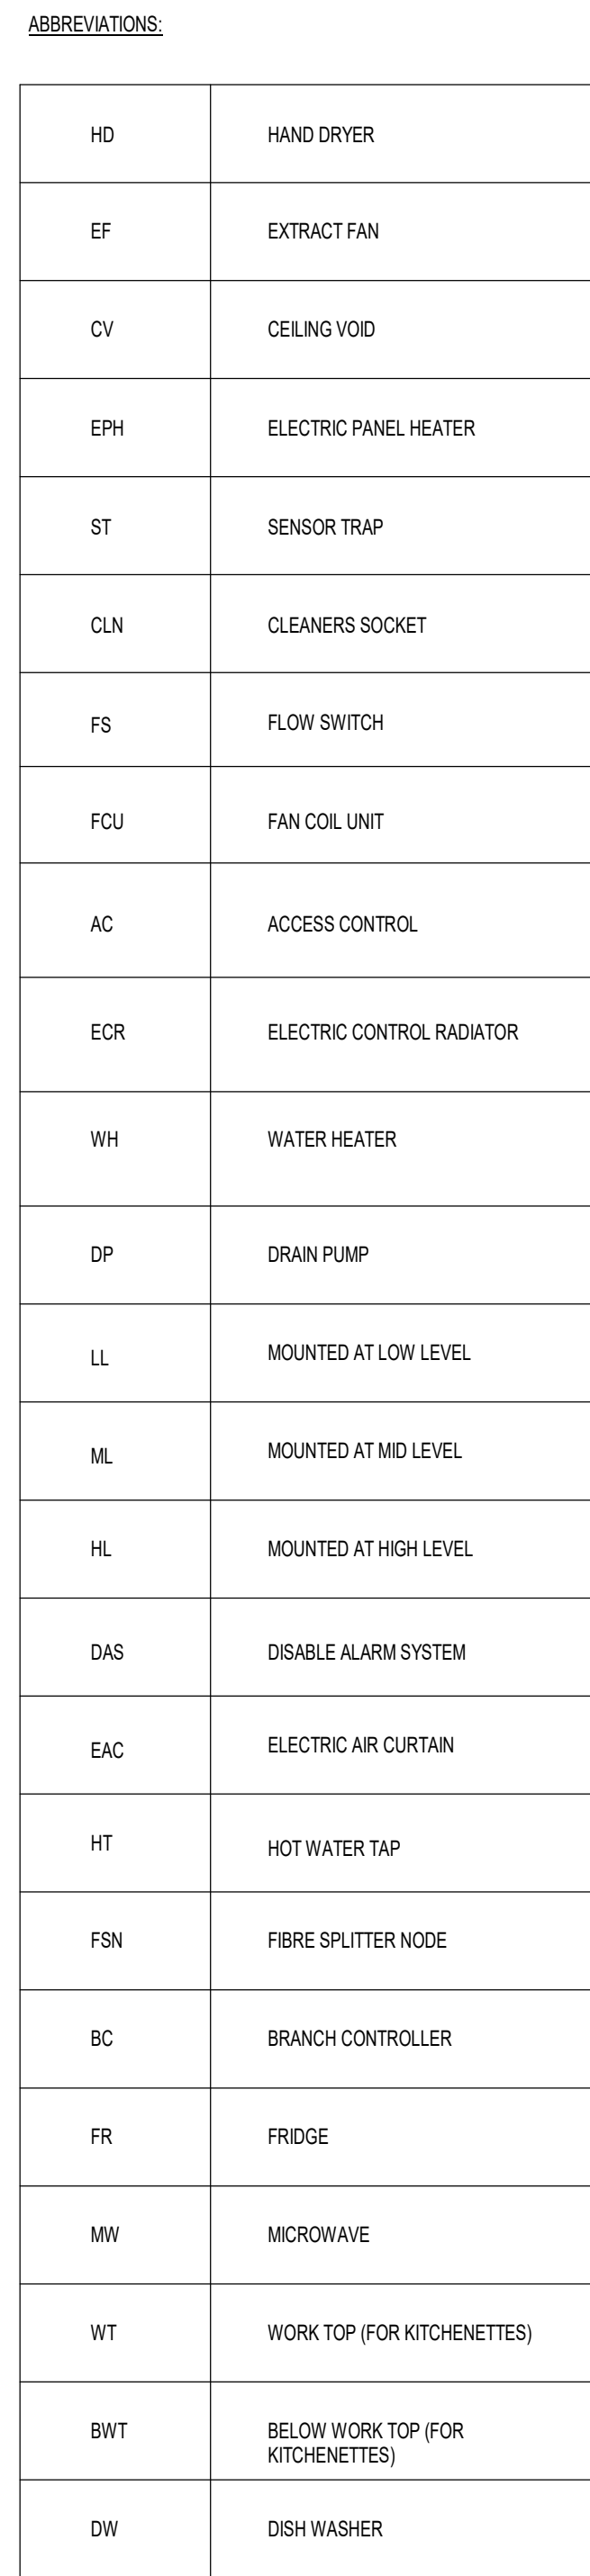

SCALE @ A: 1:100	CSD REF: CSD 1298
DRAWN: MW	ENGINEER: DB
STARTED: JUNE 24	ISSUED: AUGUST 24
CHECKED: DB	APPROVED: BW

DRAWING NO: **1298-CSD-XX-11-DR-E-6212** REF: **P01**

Project-Originator-Volume-Level-Type-Discipline-Drawing Number

ARCHITECTURE IS BASED ON ANOMALY DESIGN
ARCHITECTS DRAWING NO. SLH-ANO-PO-11-DR-A-05111
(C01) LEVEL 11 PLAN
REVISED 05.06.2024