

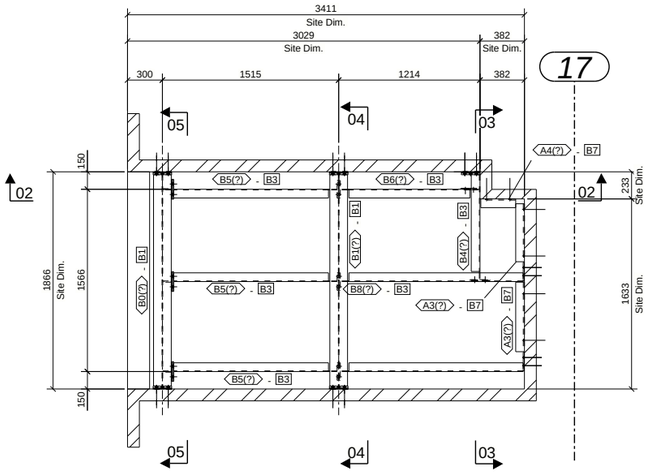


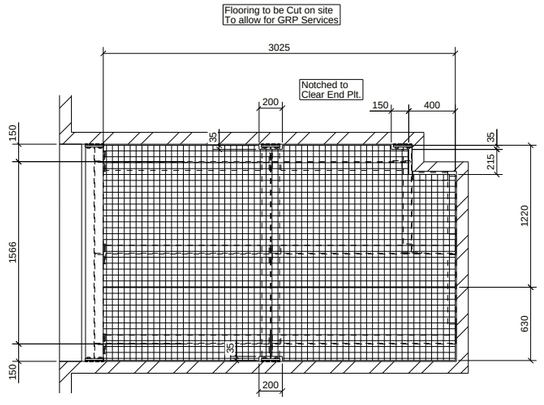

Plan Showing RE-GRID 5050


Level 01 to Level 11


01 Typical External Riser Plan (Level 01 to Level 11)

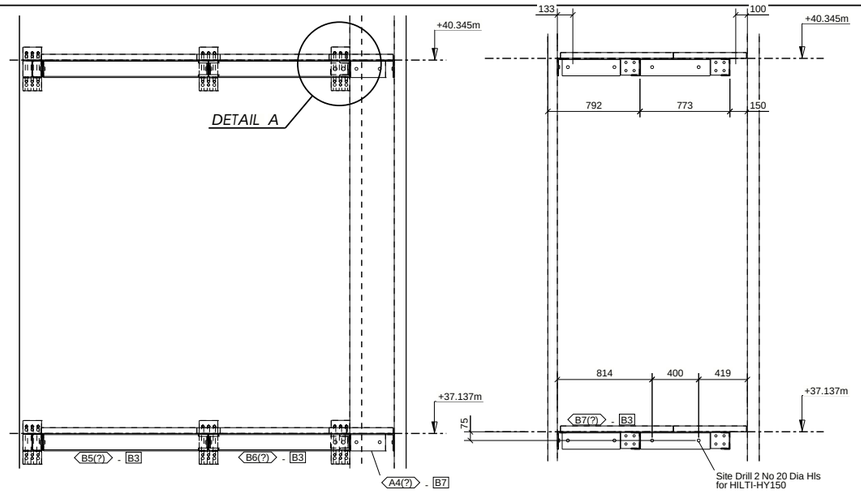

SECTION 02

SECTION 03

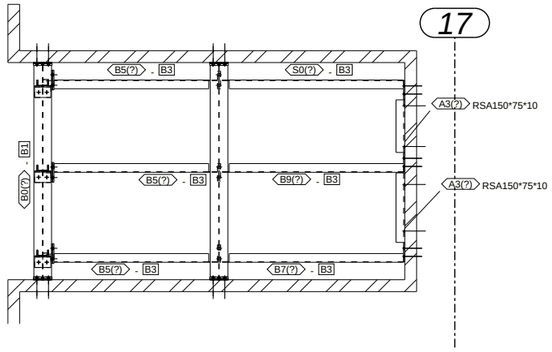


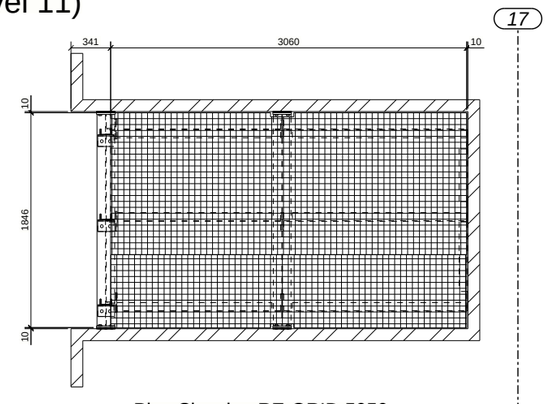


Plan Showing RE-GRID 5050

Level 12 to Level 14


02 Typical External Riser Plan (Level 12 to Level 14)

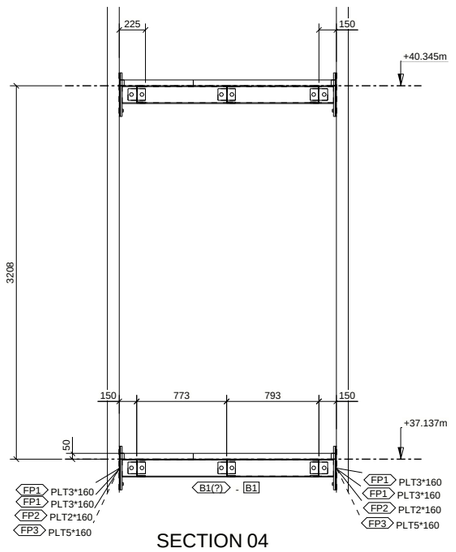

SECTION 04

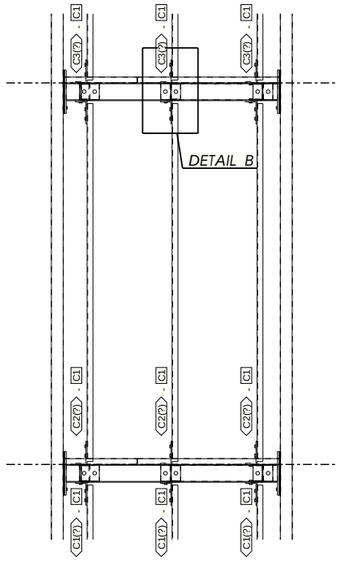



SECTION 05

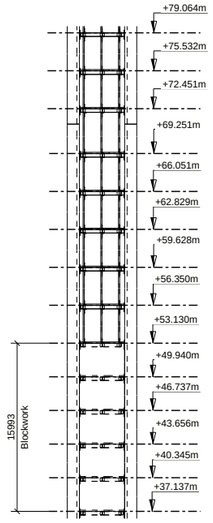


View on Level 1 to 14

Member Schedule
B1 152x152x23UC
B2 203x230x46 UC
B3 150x75x18 PFC
B7 150x75x10RSA
C1 100x50x10PFC

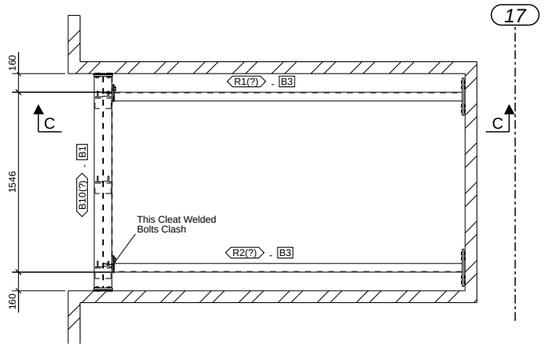

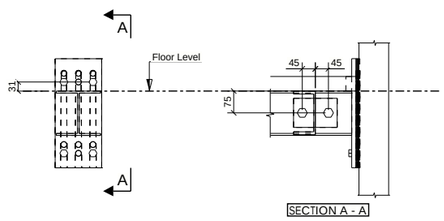


152UC Wall Fixing

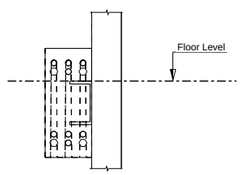


Detail Similar to Above

152 PFC Wall Fixing

03 Typical External Riser Plan (Level Roof)

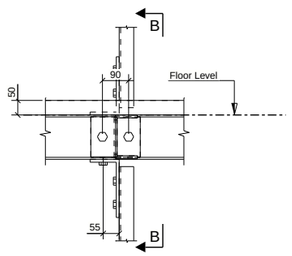


Front Columns & Beam Fixings

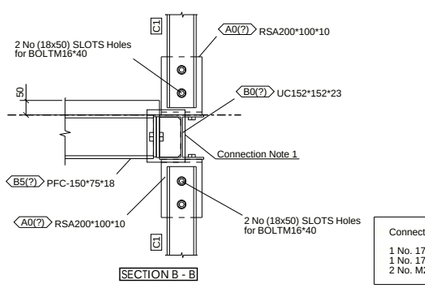

SECTION B - B

Connection Note 1:

1 No. 170*138*10 thk end plt
1 No. 170*140*10 thk toe plt
2 No. M20 GR8.8 XOX Bolts

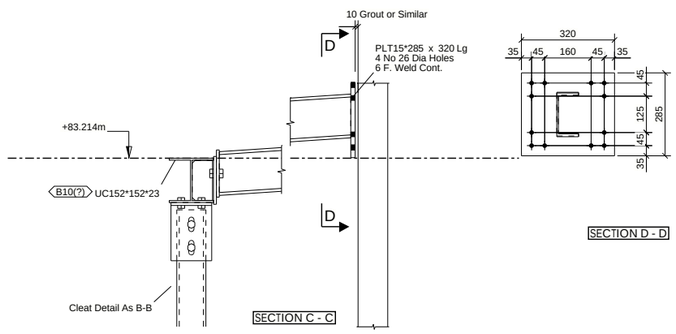

SECTION C - C

SECTION D - D

REV MARK	DESCRIPTION	By	Date	By	Date
		CREATED		CHECKED	
C	Issued For Approval	PC	06/08/24	SD	06/08/24
B	Levels 12 to 14 added	PC	24/07/24	SD	24/07/24
A	Issued for Approval	PC	23/07/24	SD	23/07/24

CLIENT:
M & J Builders

PROJECT:
Sunlight House

BOLTON STEEL STRUCTURES LTD

DRAWING TITLE:	External Riser 1 to 14 Levels
CONTRACT:	Sunlight House
CLIENT REFERENCE:	
DRAWN BY:	PC
ISSUE DATE	
CONTRACT NO:	2317-001
SCALE 1:10 1:25 1:120	
DRAWING NO:	2317-001-***
REVISION No.	C

Tekla Structures